


IMPORTANT NOTES

DO NOT SCALE FROM THIS PLAN


THESE ELEVATIONS ARE DRAFTED TO ALLOW THE PLANNING AUTHORITY TO MAKE A DECISION ON THE PROPOSED DEVELOPMENT AND FOR NO OTHER PURPOSE. THESE ELEVATIONS ARE NOT BUILDING REGULATION COMPLIANT AND SHOULD NOT BE RELIED UPON AS SUCH. THE DECISION NOTICE (WHEN AVAILABLE) SHALL PROVIDE THE EXACT DIMENSIONS OF THE PROPOSED BUILDING AND SHOULD BE RELIED UPON. THESE PLANS SHOULD NOT BE USED AS DEFINITIVE AND ANY MEASUREMENTS SHOULD BE TAKEN AND CHECKED FROM THE PROPOSED SITE.




Fibre Cement Roof Sheets

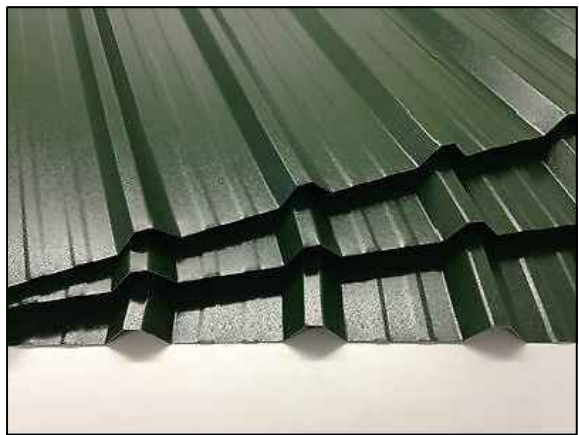


Green Box Profile Wall Cladding

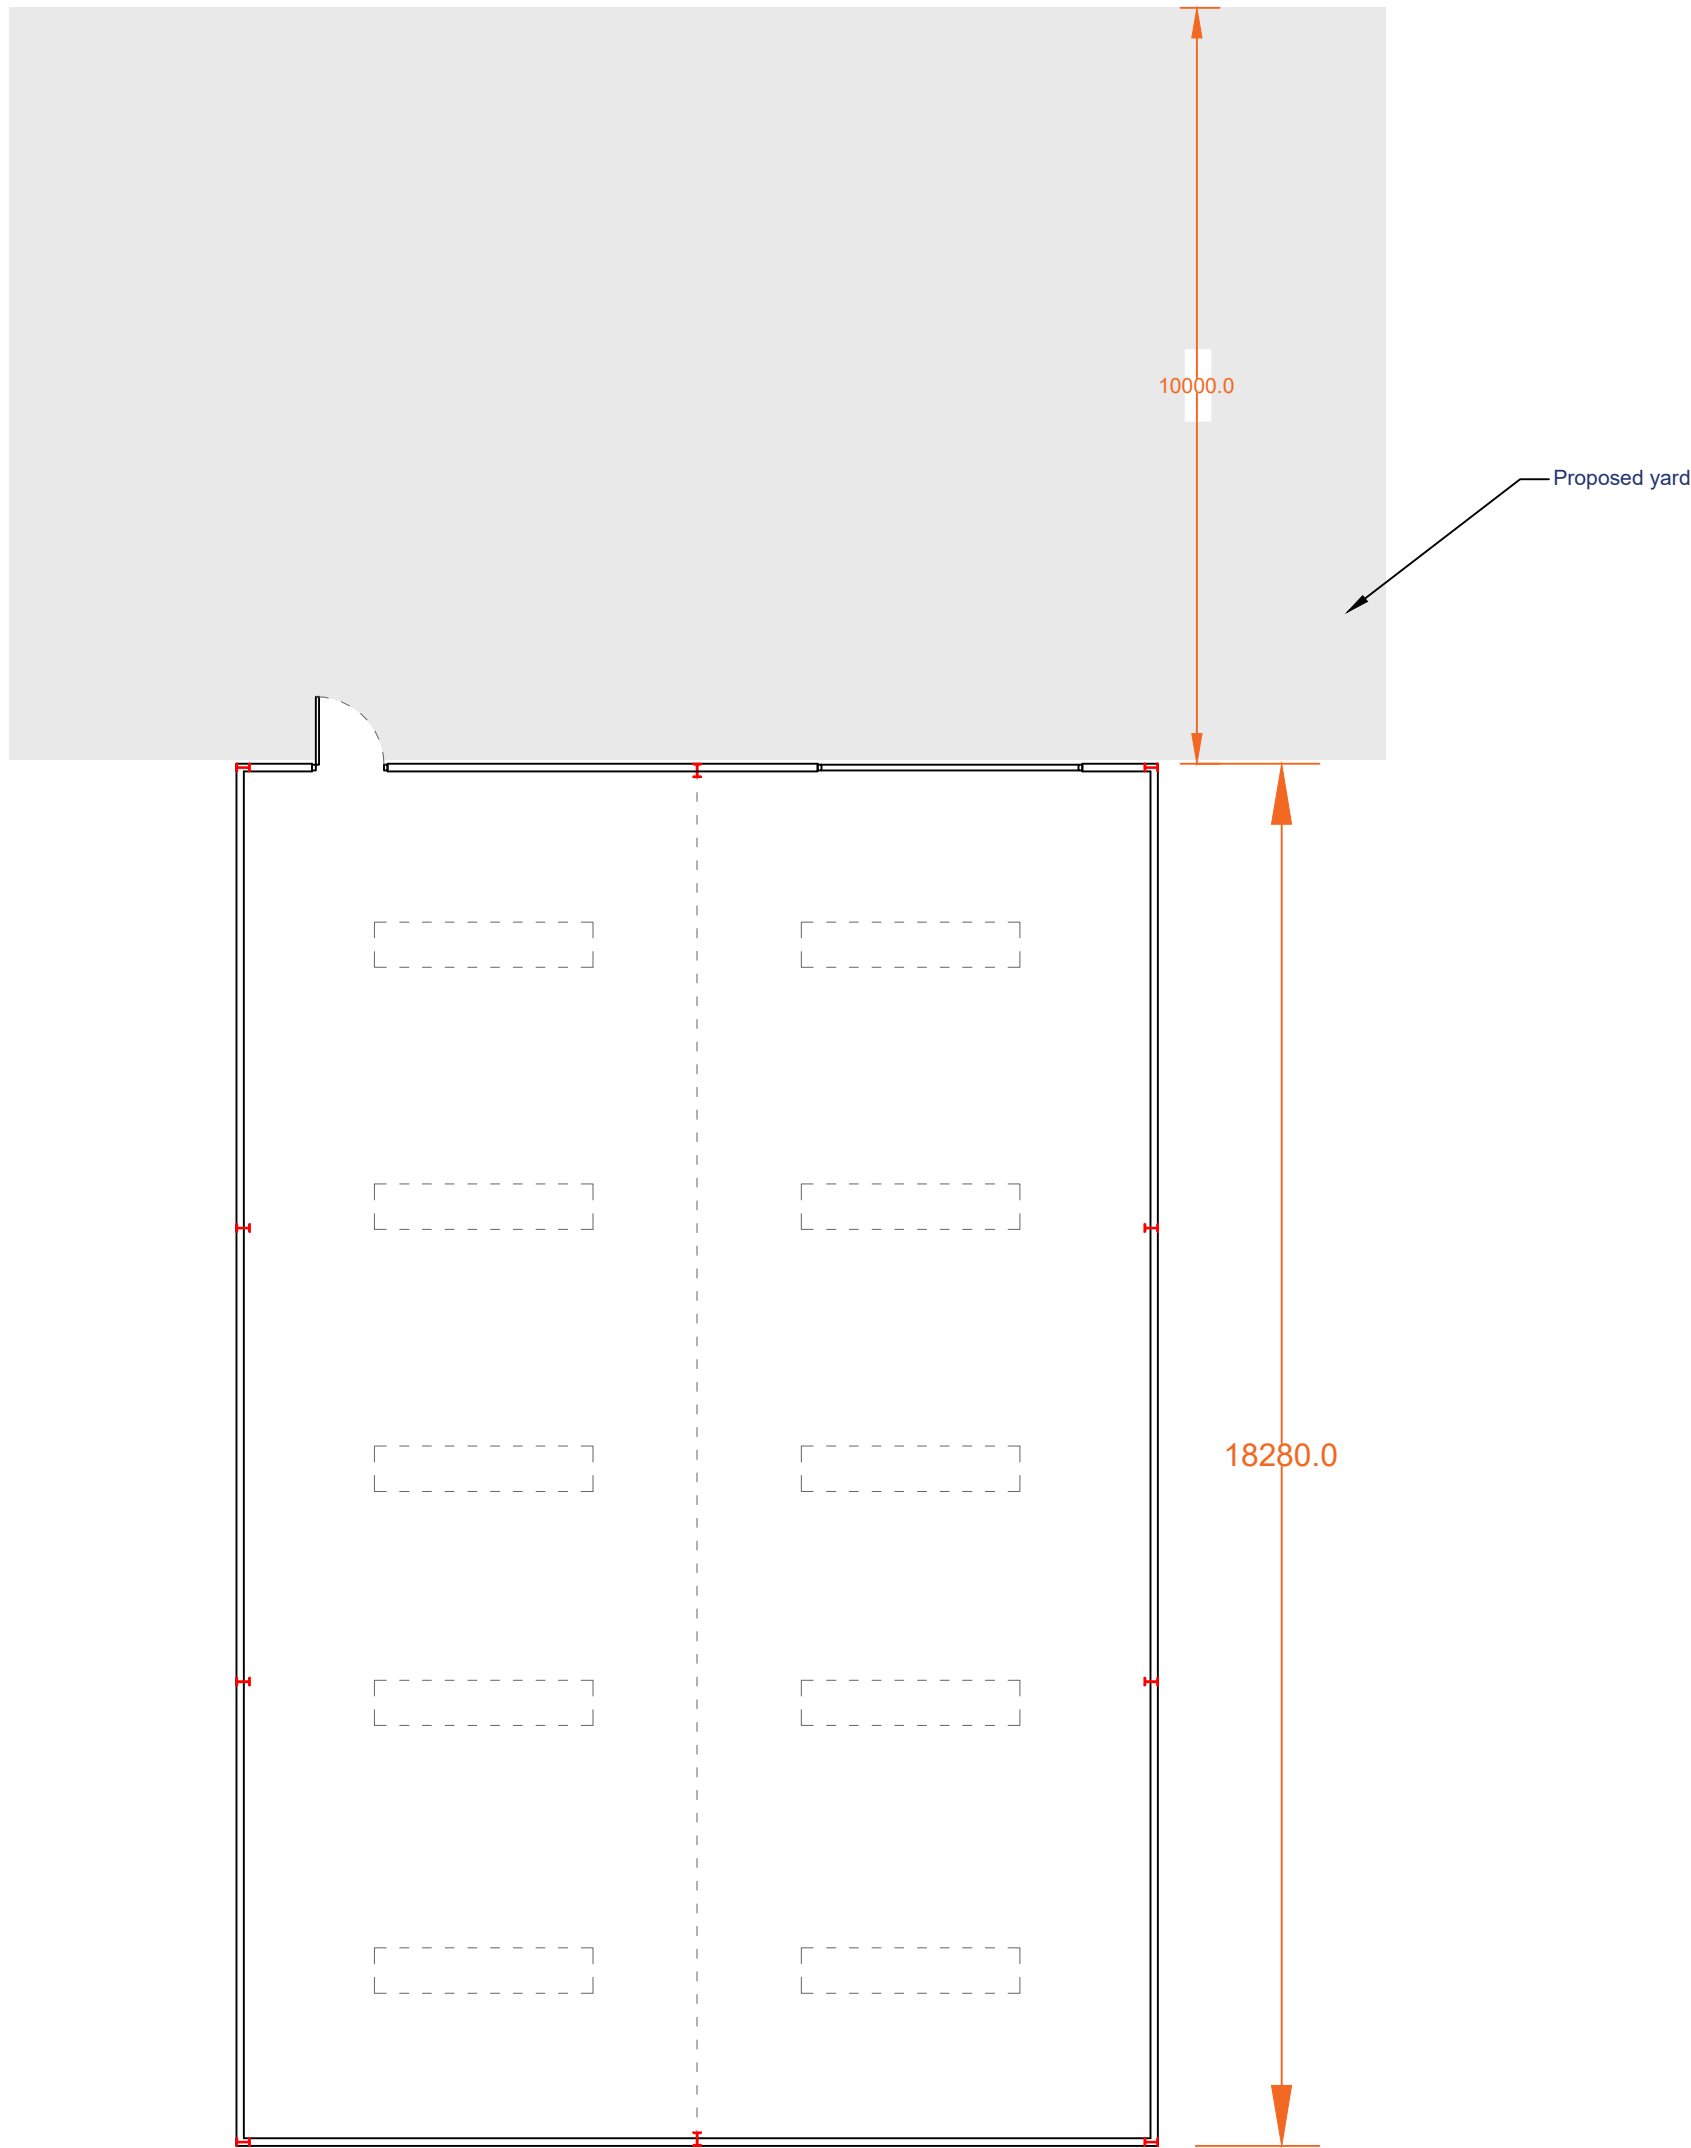


Proposed Ground Floor Plan
Scale (1 : 1 0 0)

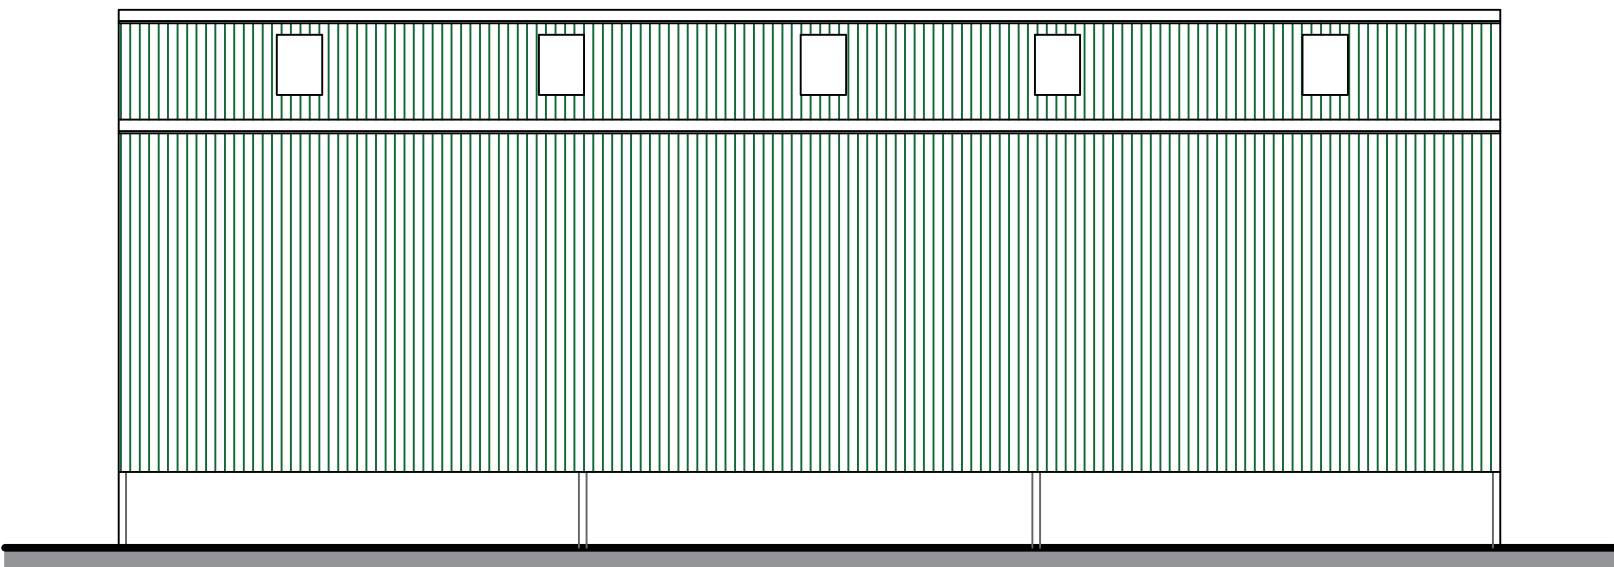


Proposed North Elevation
Scale (1 : 1 0 0)

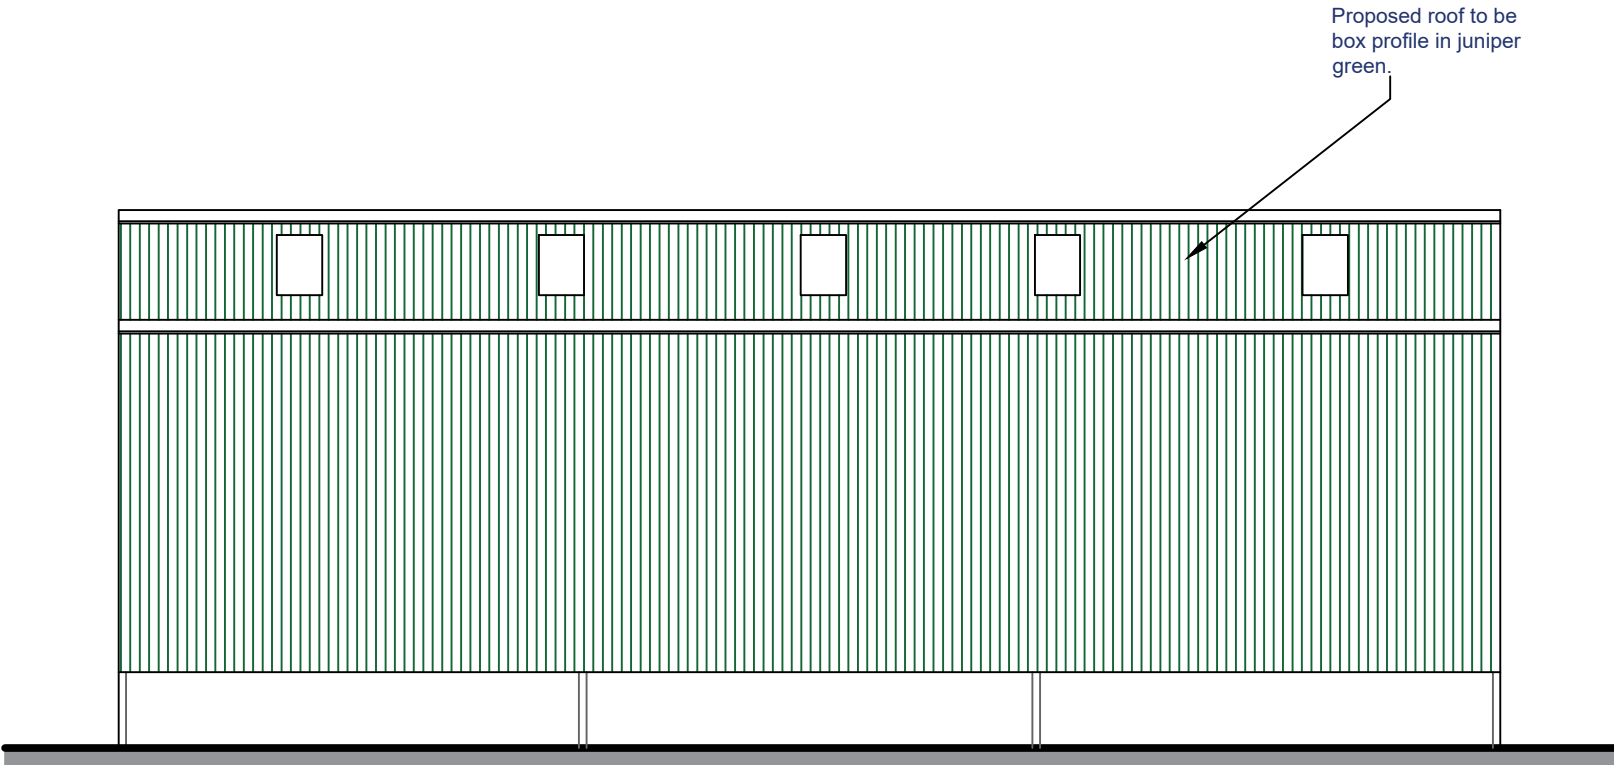

Proposed South Elevation
Scale (1 : 1 0 0)

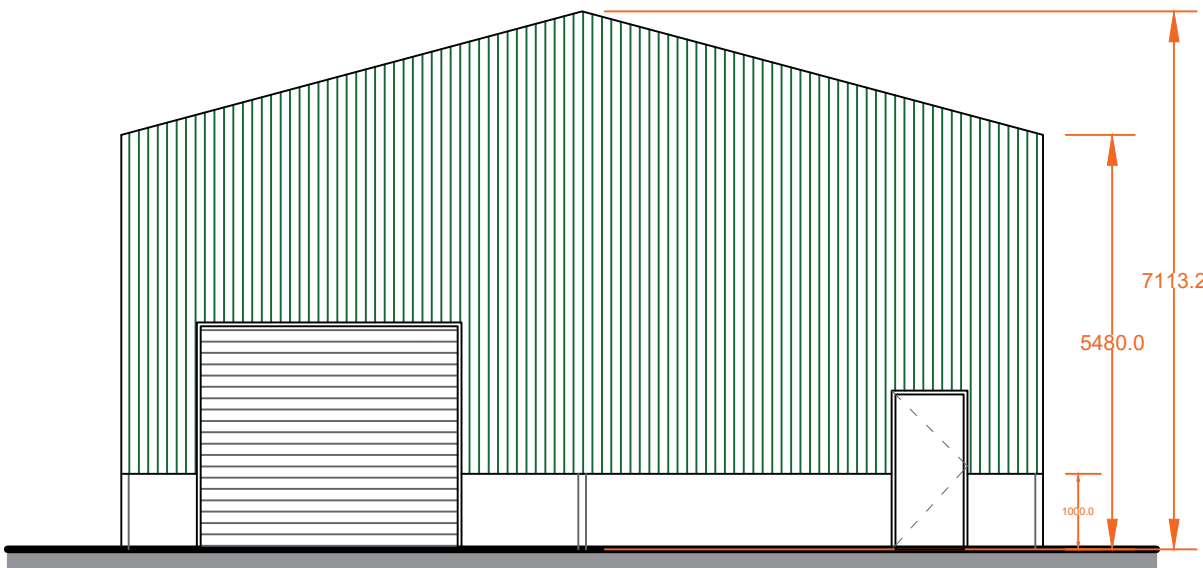

Proposed West Elevation
Scale (1 : 1 0 0)

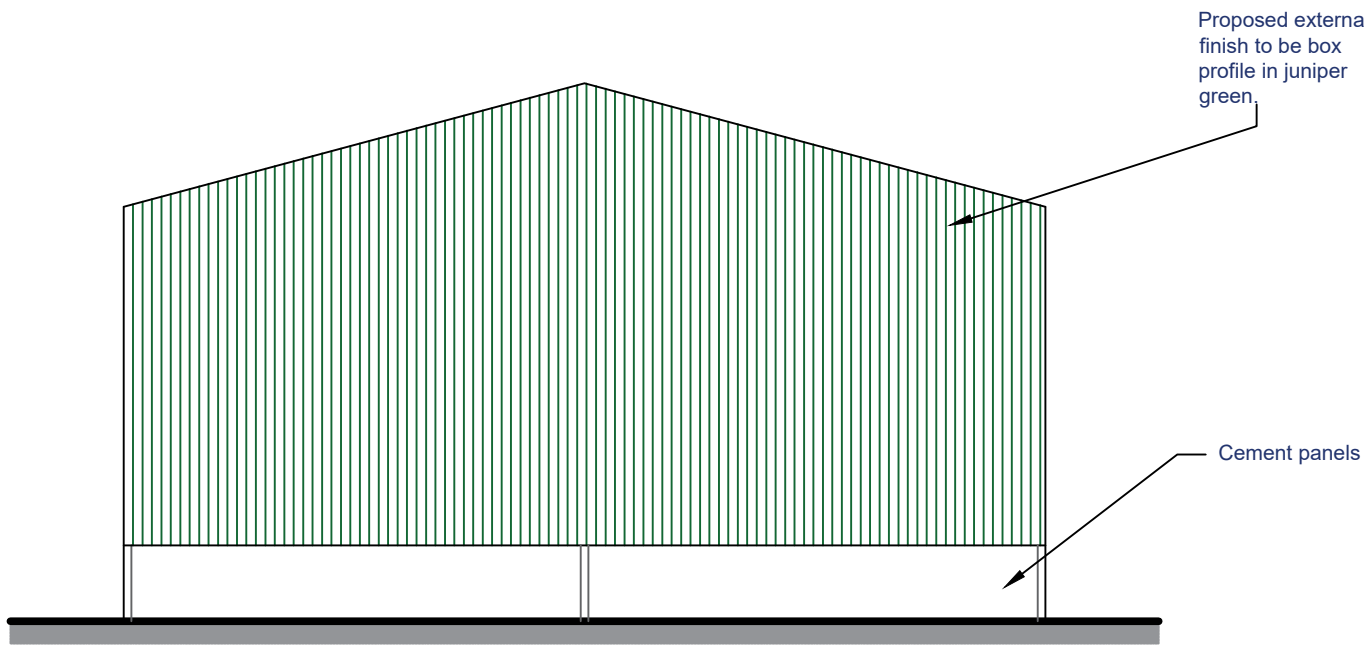

Proposed East Elevation
Scale (1 : 1 0 0)



E.	Amended at the request of L.A.	18/07/2023
D.	Amended at the request of L.A.	14/06/2023
C.	Amended at the request of L.A.	17/04/2023
B.	Amended at the request of L.A.	10/01/2023
A.	Amended at the request of L.A.	8/12/2022
Revision		Date
MACMARSHALLS AGRICULTURAL BUILDINGS WITH A REPUTATION FOR EXCELLENCE MacMarshalls Ltd, Harrill House, 112-116 Chorley New Road, Bollam, BL1 4DH info@macmarshalls.co.uk Tel: 01204 565660 www.macmarshalls.co.uk		
Drawing Title: Proposed Agricultural Building		
Site Location: Holhouse Farm, Greenmount, Bury, BL8 4HD		
Drawing Status: Proposed Plans		
Date: 02/11/2022	Drawn by: JHolden	
Scale: 1:100 @ A1	Ref: C118	Approval: E.
Client: Mr Duxbury		