
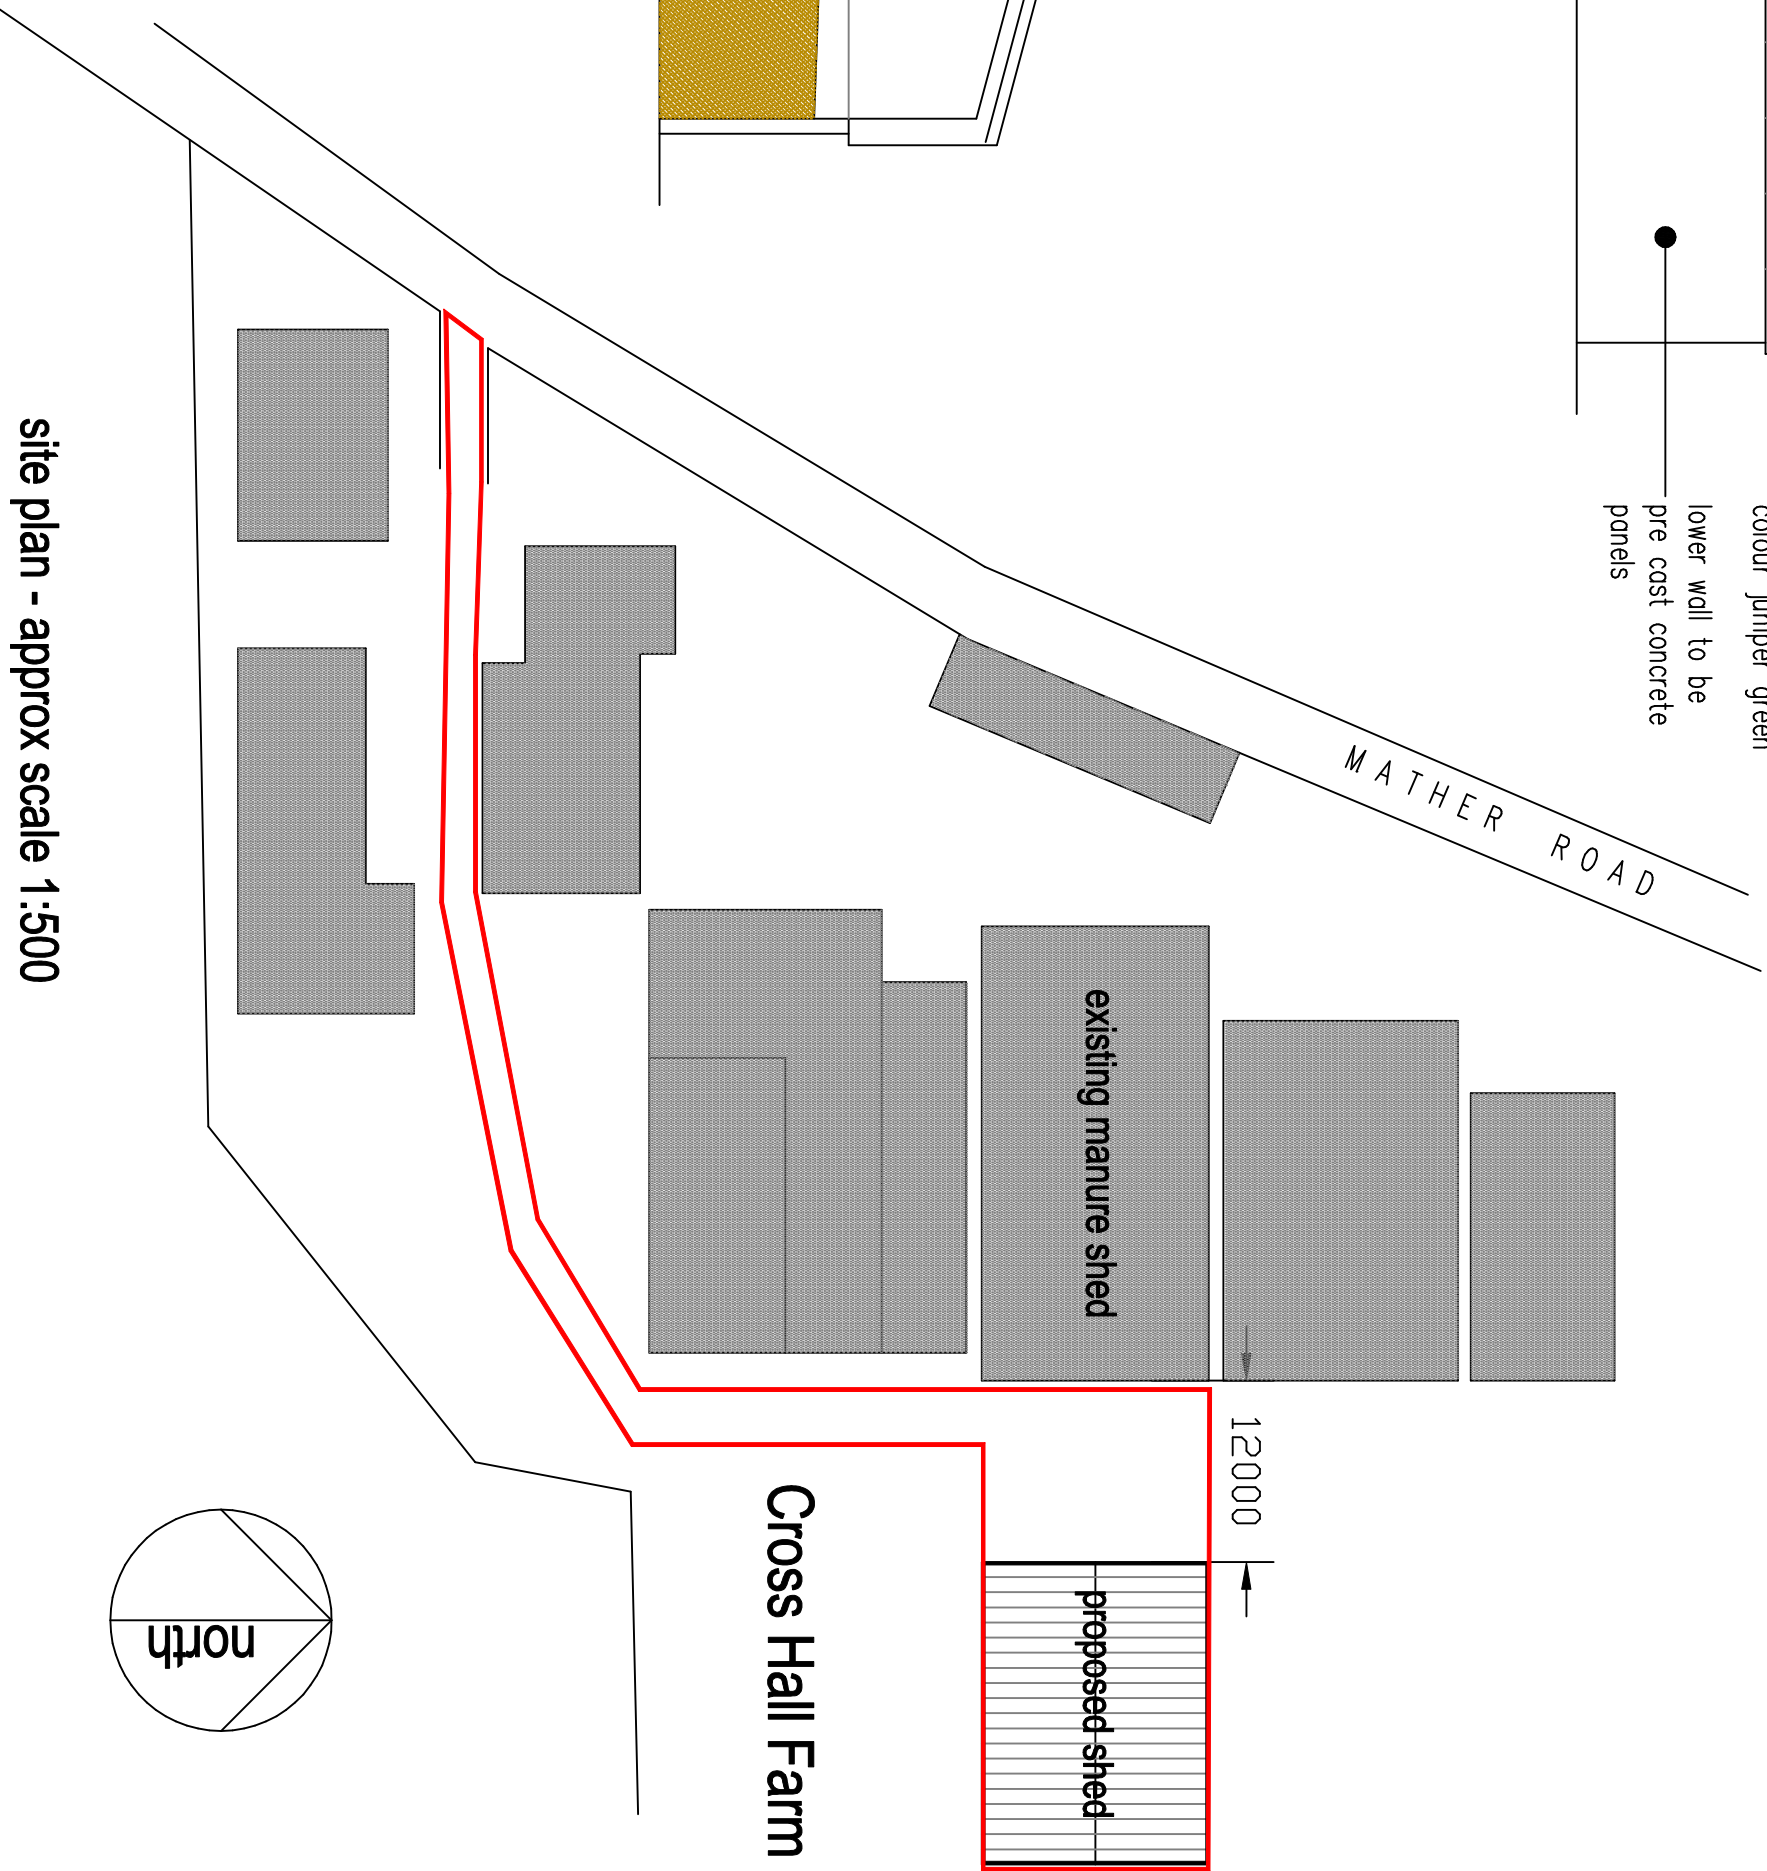
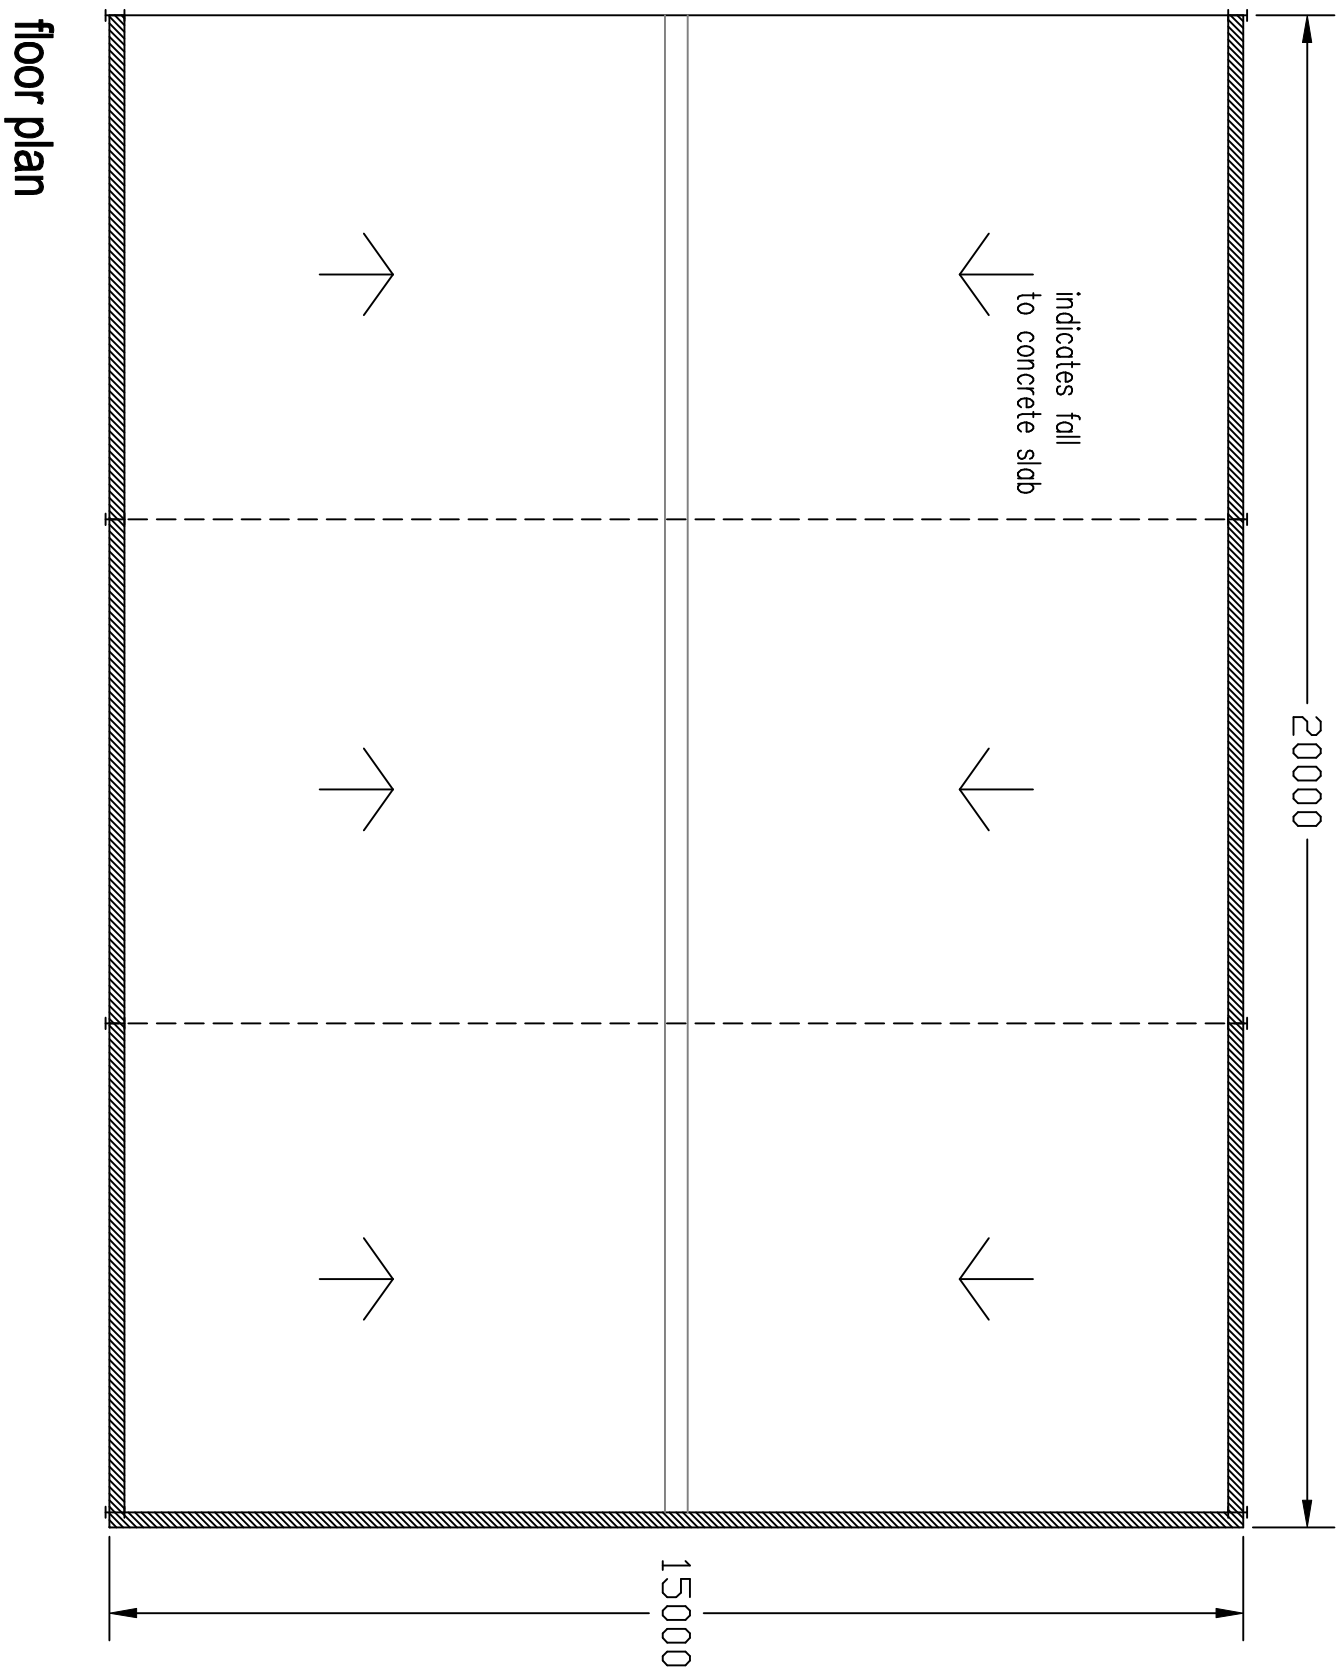
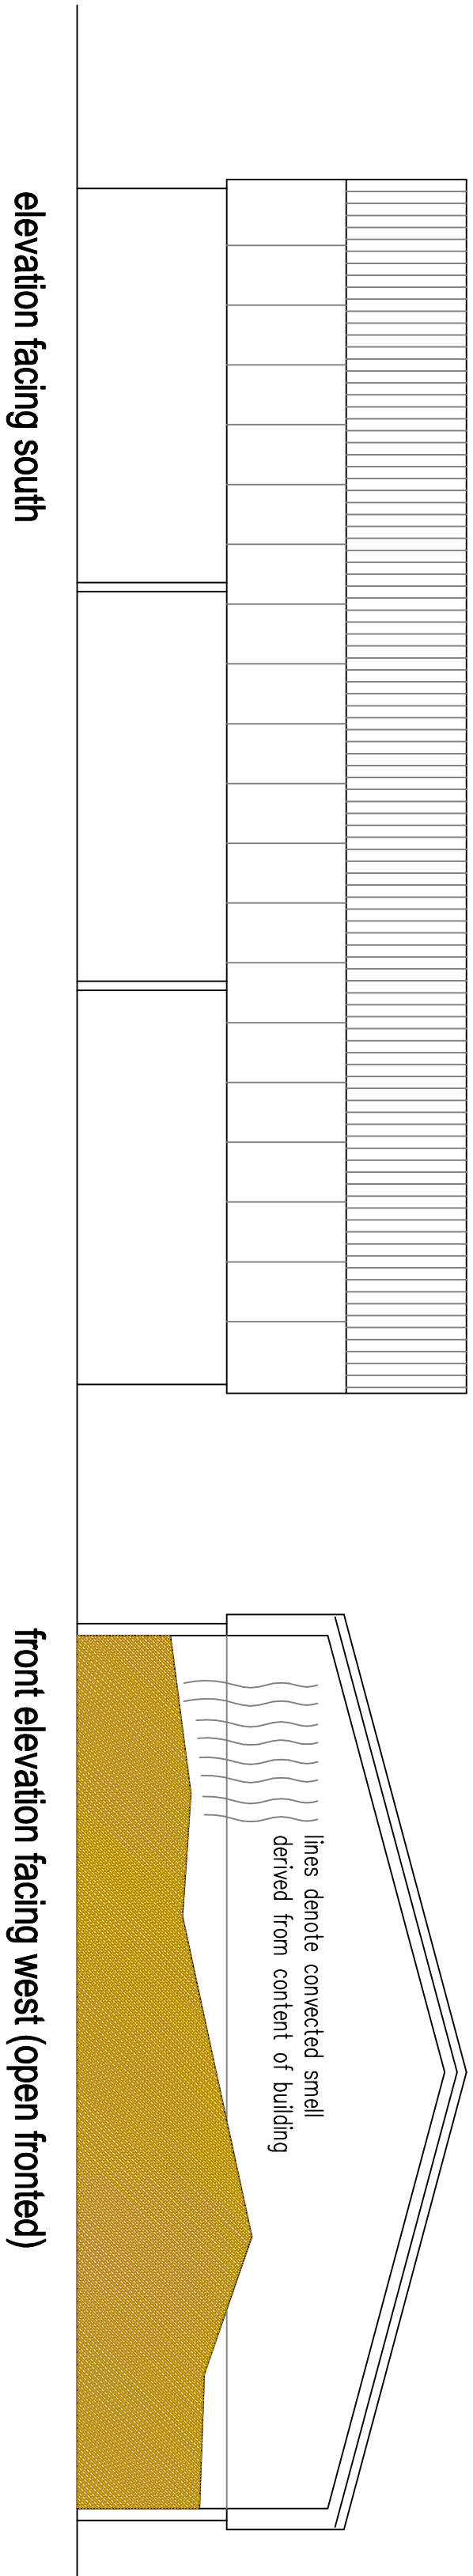


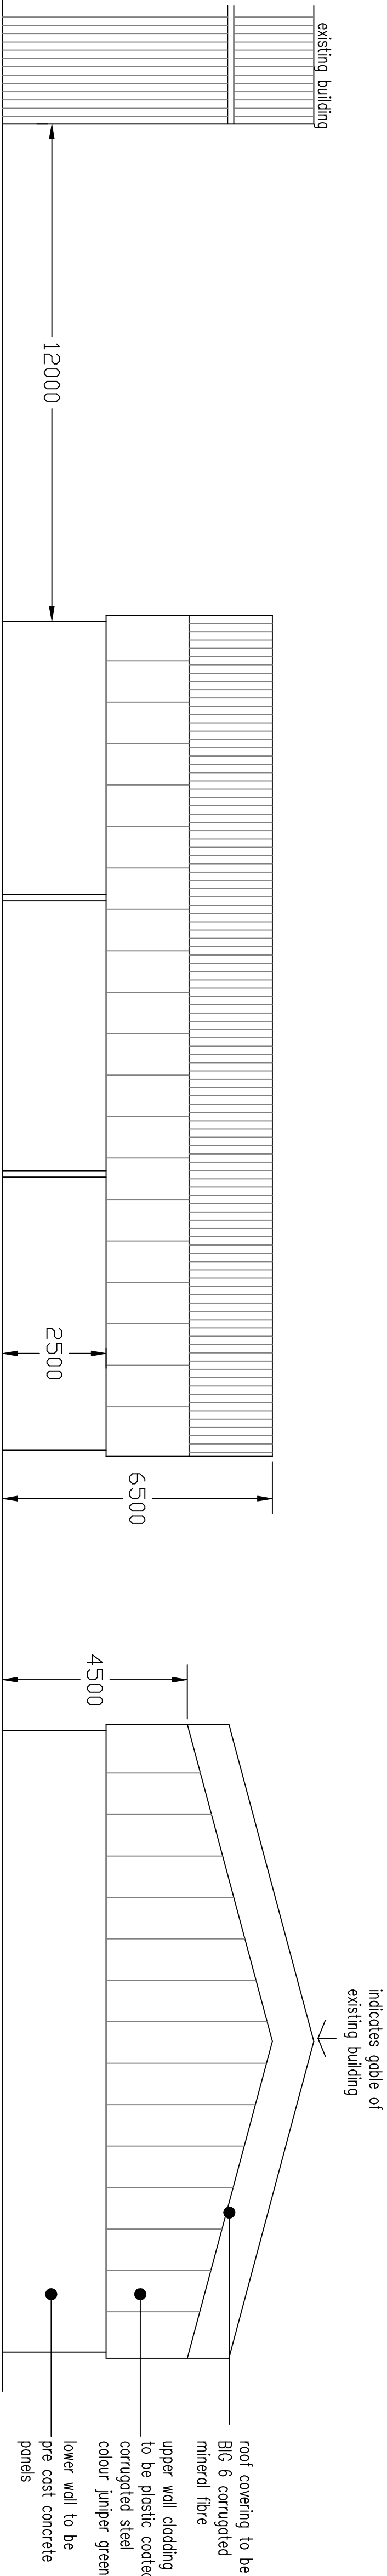

amended 14-06-23
content of building clarified


amended 13-06-23
red edge altered

amended 25-05-23
west facing elevation indicated as front elevation

proposed open fronted shed to contain manure
including tank to collect liquid run-off at

Cross Hall Farm Walmersley Bury

scale 1:500 1:100 @ A1

 

drawing number CHF-17-03-23-C(3)