


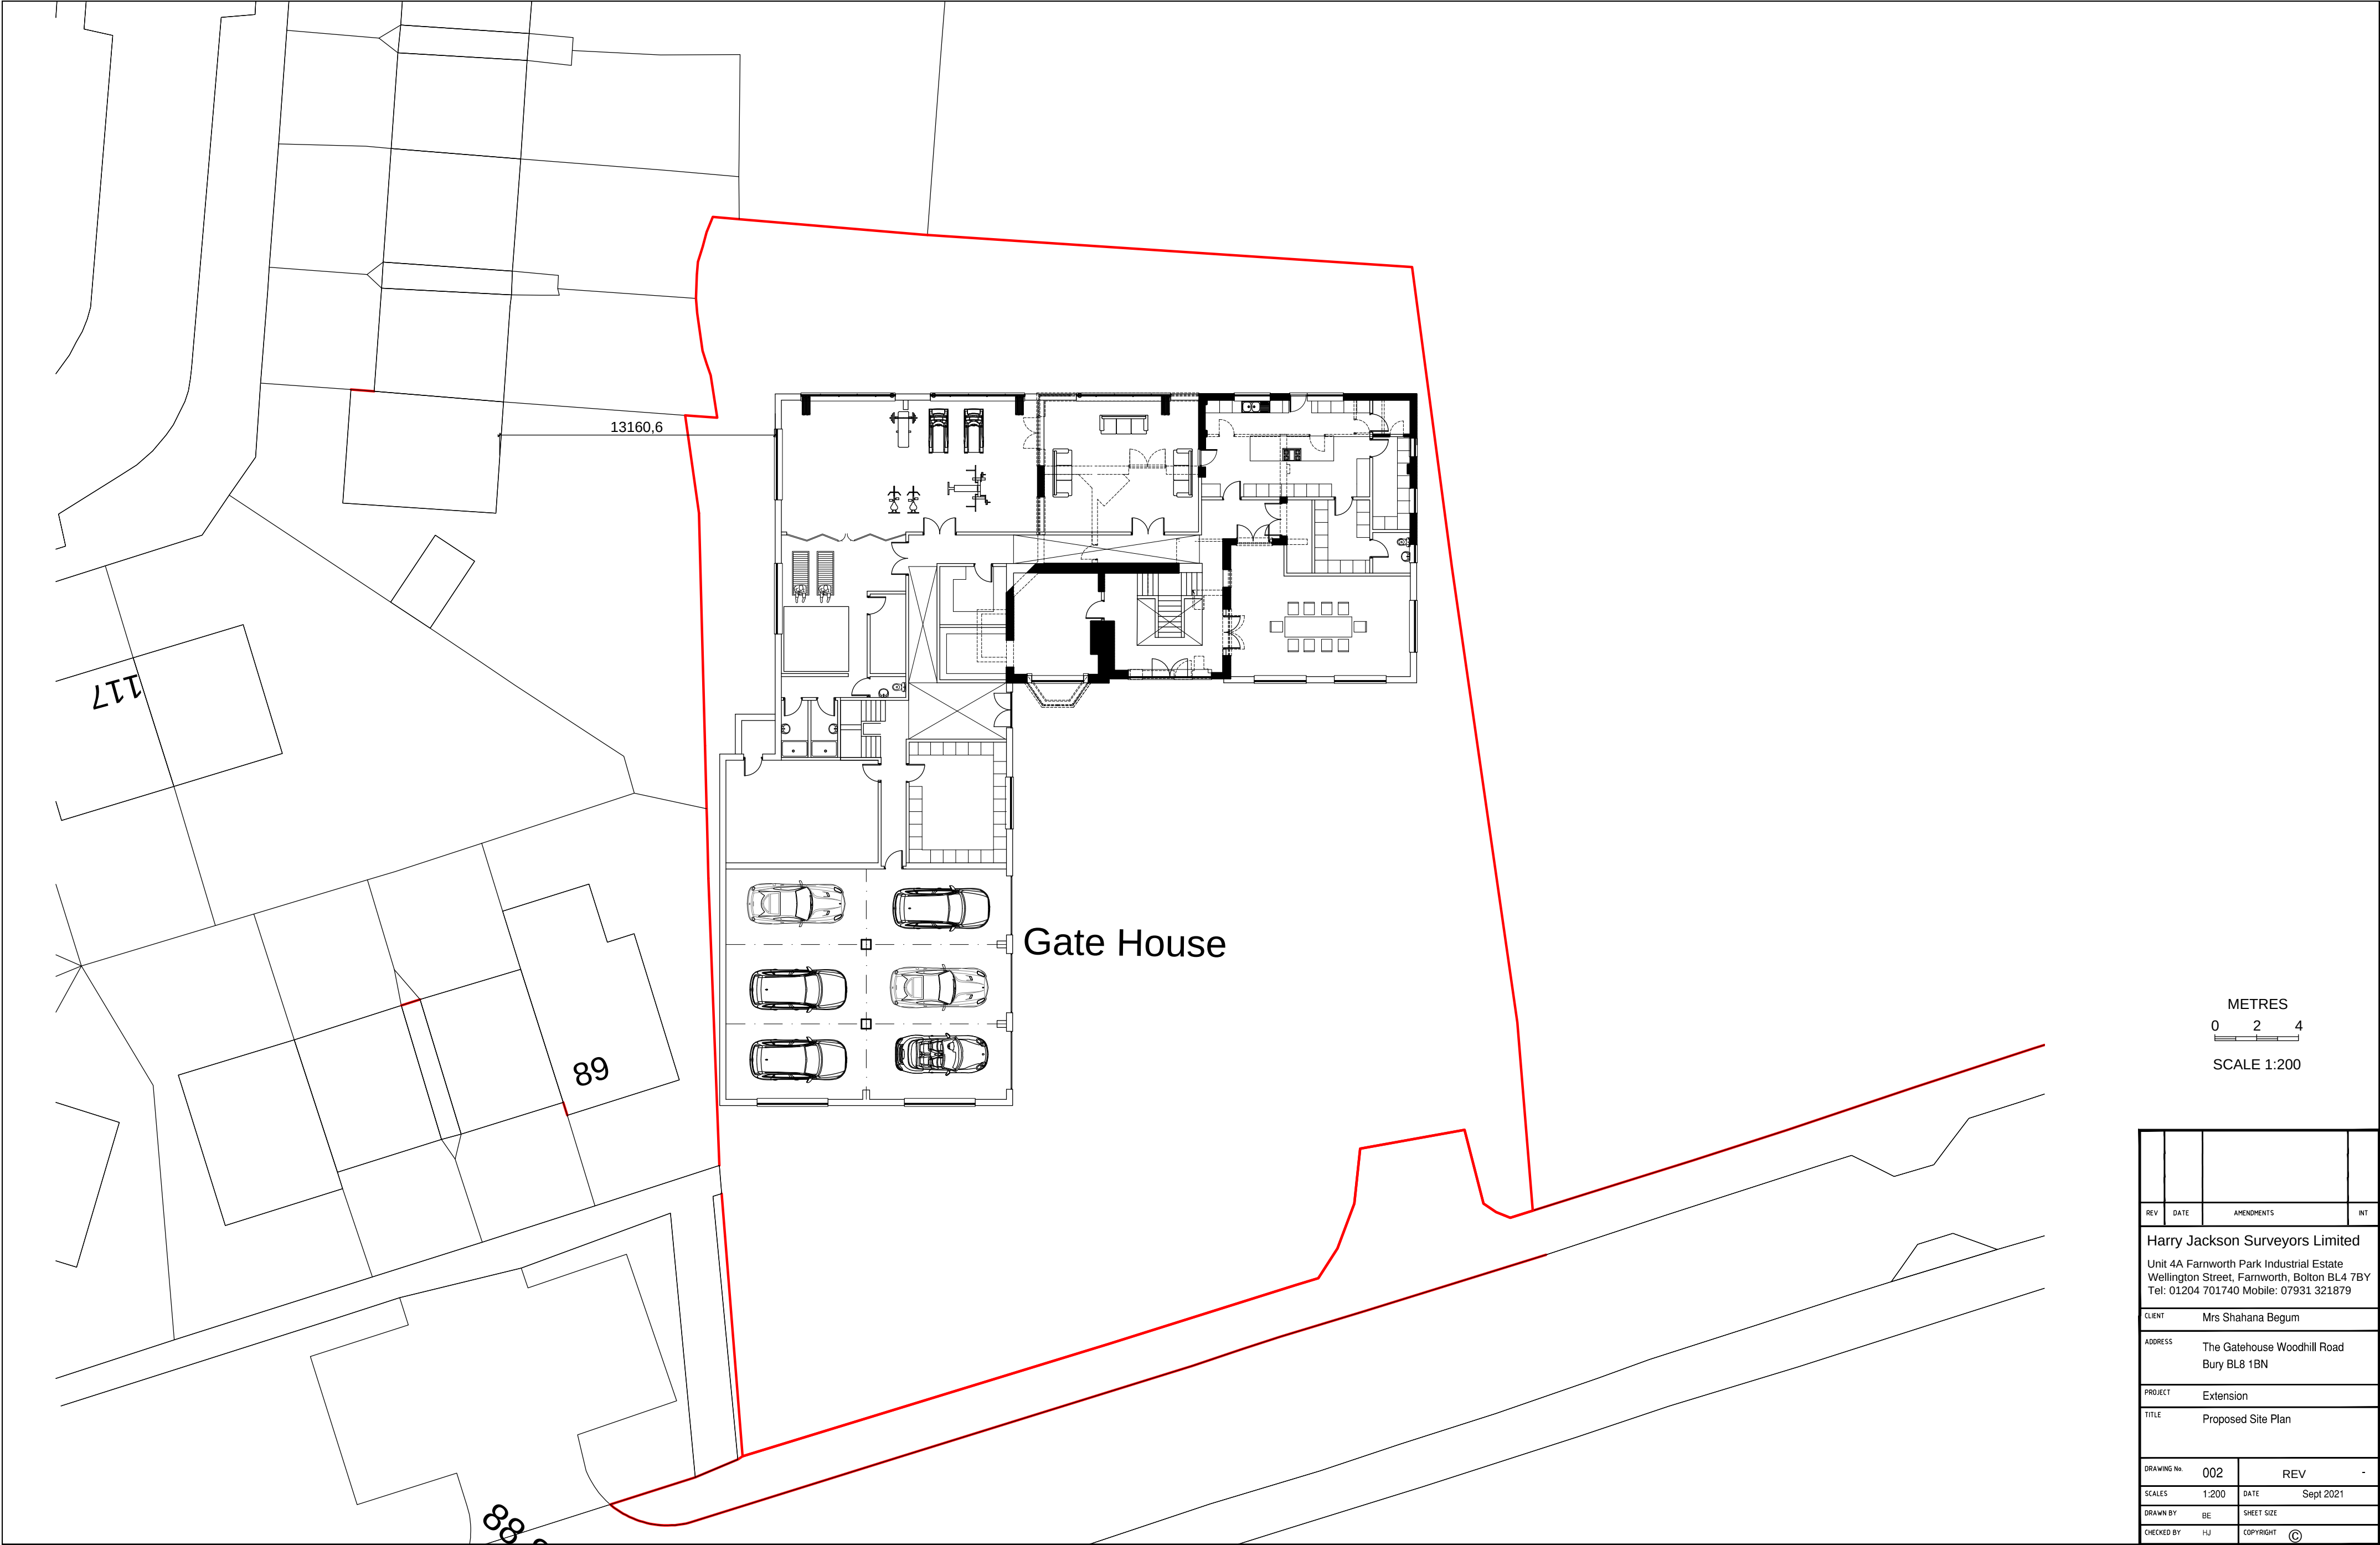

SCALE 1:200

REV	DATE	AMENDMENTS	INT
Harry Jackson Surveyors Limited			
Unit 4A Farnworth Park Industrial Estate Wellington Street, Farnworth, Bolton BL4 7BY Tel: 01204 701740 Mobile: 07931 321879			
CLIENT	Mrs Shahana Begum		
ADDRESS	The Gatehouse Woodhill Road Bury BL8 1BN		
PROJECT	Extension		
TITLE	Proposed Site Plan		
DRAWING No.	002	REV	-
SCALES	1:200	DATE	Sept 2021
DRAWN BY	BE	SHEET SIZE	
CHECKED BY	HJ	COPYRIGHT	©