


REV	DATE	AMENDMENTS	INT
Harry Jackson Surveyors Limited			
Unit 4A Farnworth Park Industrial Estate Wellington Street, Farnworth, Bolton BL4 7BY Tel: 01204 701740 Mobile: 07931 321879			
CLIENT	Mrs Shahana Begum		
ADDRESS	The Gatehouse Woodhill Road Bury BL8 1BN		
PROJECT	Proposed Extension		
TITLE	Ext & Prop Front Elevations		
DRAWING No.	10	REV	
SCALES	1:100	DATE	Sept 2021
DRAWN BY	BE	SHEET SIZE	A1
CHECKED BY	HJ	COPYRIGHT	©

METRES
0 1 2
SCALE 1:100



EXISTING FRONT

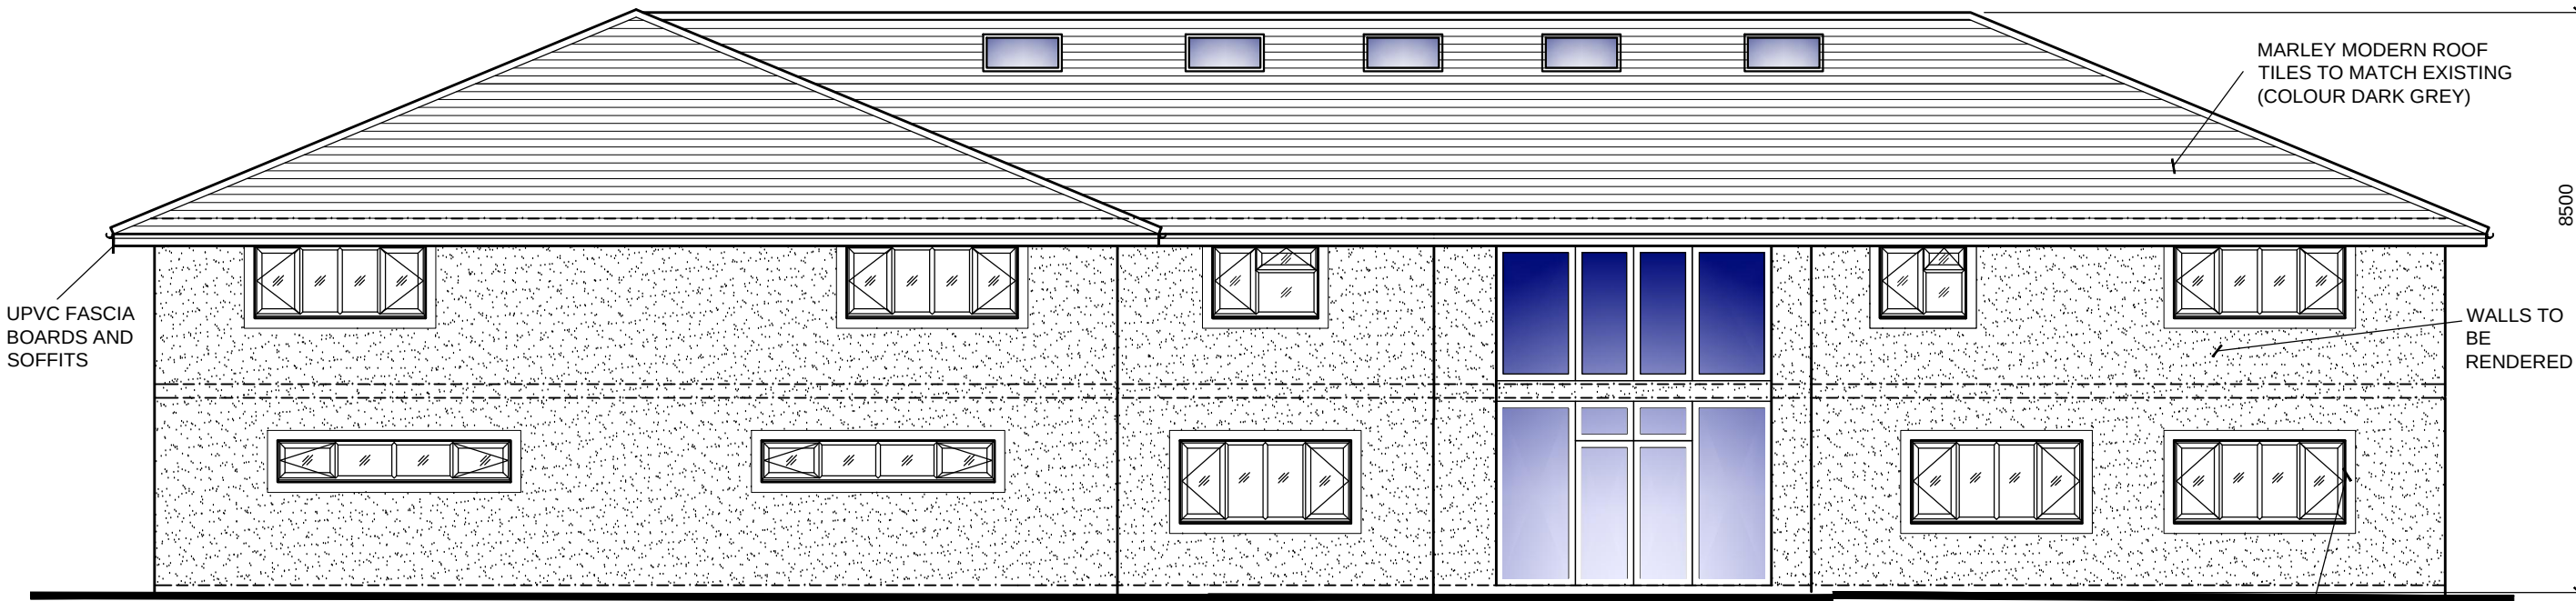

PROPOSED FRONT
(Balcony not shown)