


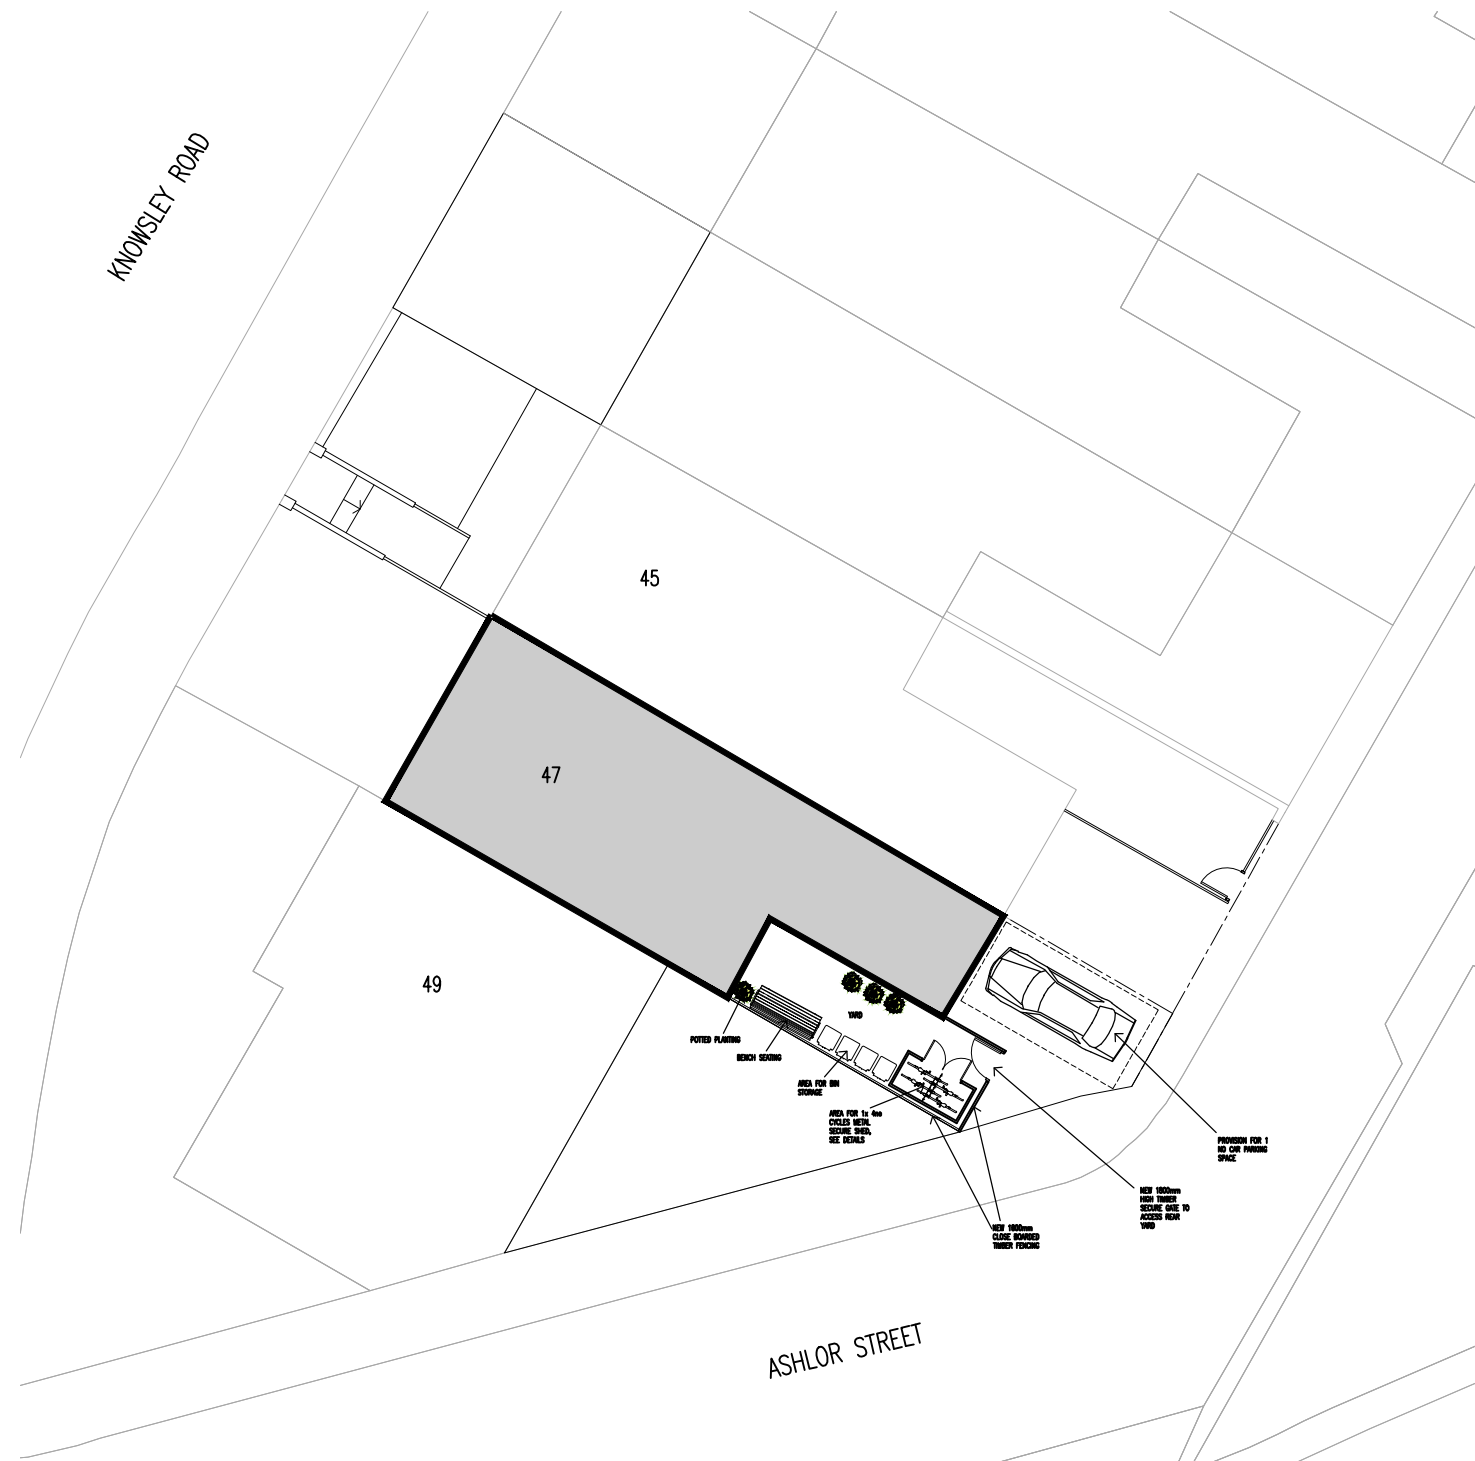
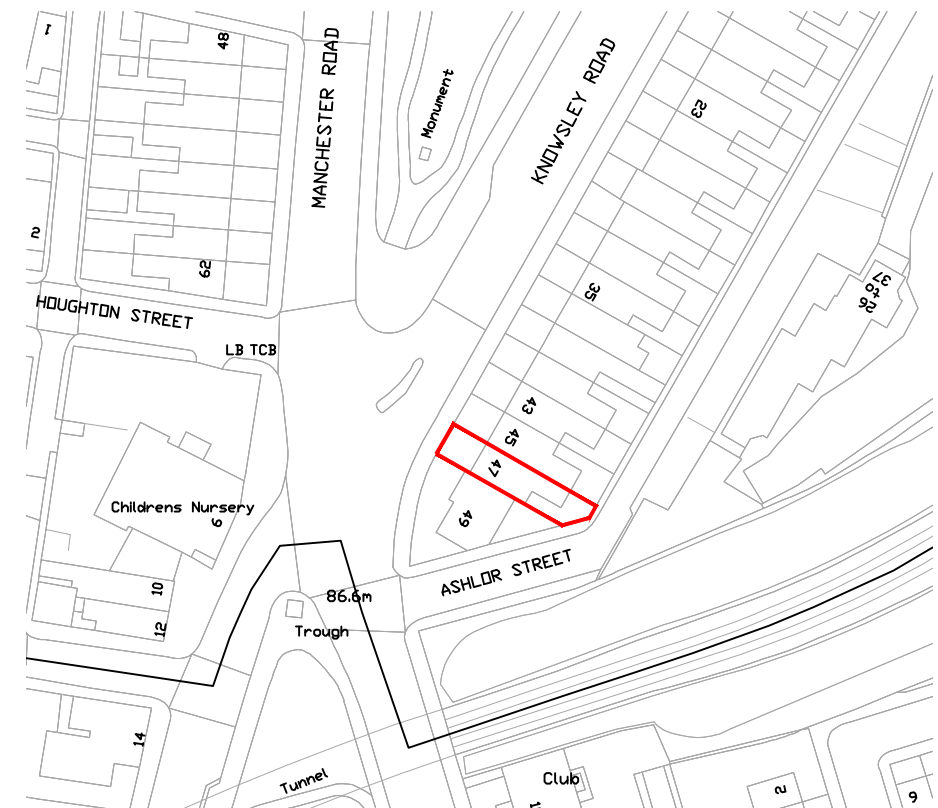


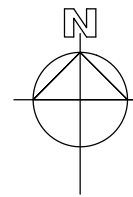

PROPOSED SITE PLAN
1:200@A3

 

SITE LOCATION PLAN (146sqm)
1:1250@A3

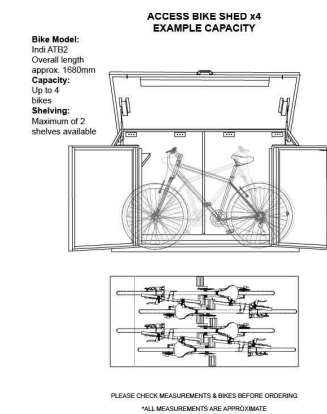

METAL SHED FOR 4no CYCLES BEING 2060mm WIDE AND 1045mm WIDE, WITH A HEIGHT OF 1140mm



Rev	Amendments	Date	Ints
Mark Gordon Design + Associates			
Project			
47 KNOWSLEY ROAD, BURY, BL9 0ST			
Drawing Title			
SITE LOCATION PLAN PROPOSED SITE PLAN			
Drawn	TW	Checked	—
Date	OCT 2024	Scale	A3 1 : 1250/200
Drawing No.	47KR/200/BR	Rev.	