




EXISTING BASEMENT FLOOR PLAN
1:100 @ A3

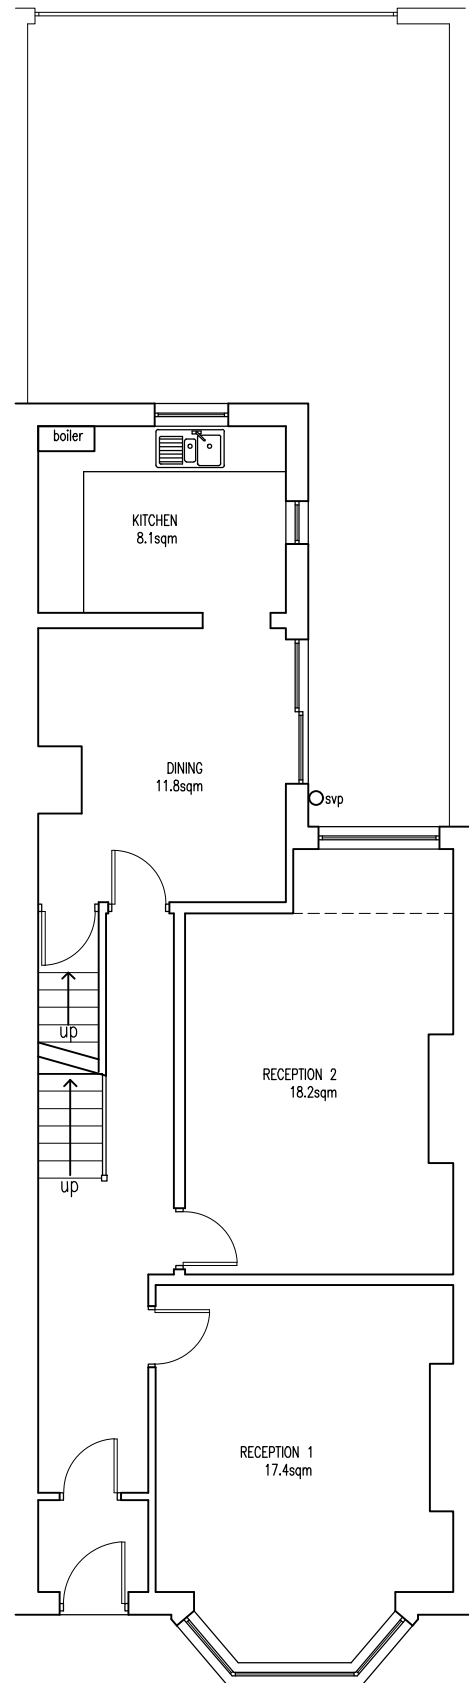


EXISTING GROUND FLOOR PLAN
1:100 @ A3

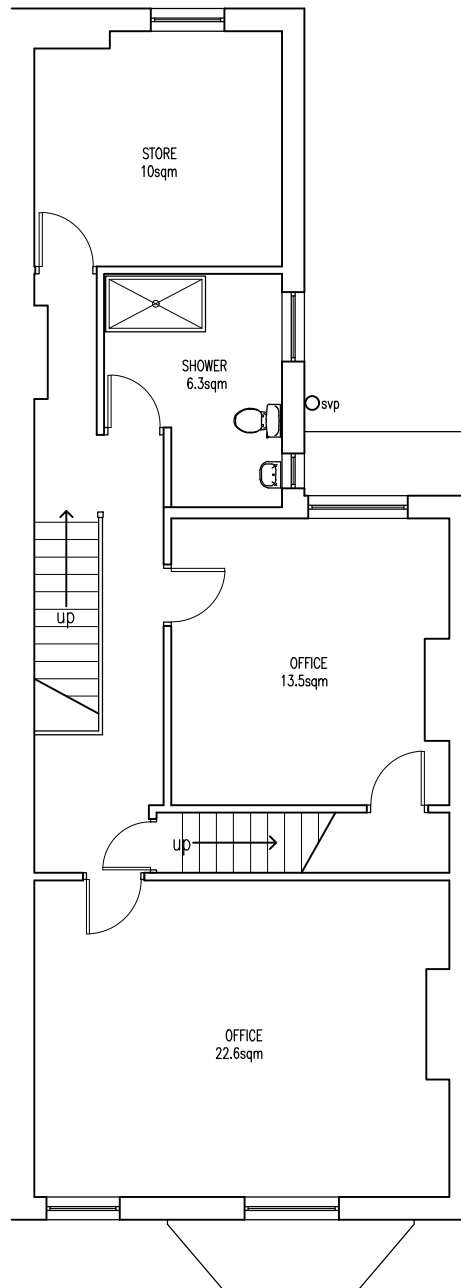

EXISTING FIRST FLOOR PLAN
1:100 @ A3

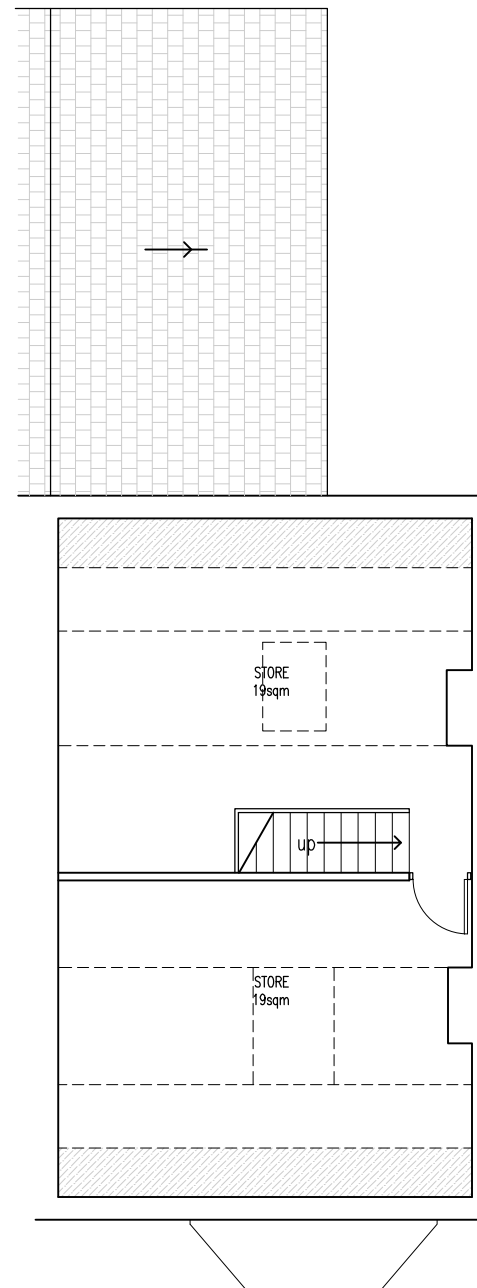

EXISTING SECOND FLOOR PLAN
1:100 @ A3

 

Rev	Amendments	Date	Ints
Mark Gordon Design + Associates			
Project			
47 KNOWSLEY ROAD, BURY, BL9 0ST			
Drawing Title			
EXISTING PLAN LAYOUTS			
Drawn TW		Checked _	
Date OCT 2024		Scale A3 1 : 100	
Drawing No. 47KR/201/BR			Rev.