


- KEY
- ELECTRICAL SOCKET
2 GANG WITH USB
CHARGING POINT BUILT IN
 - 32" TV WITH 150mm
HIGH SOCKETS BEHIND,
WITH AERIAL POINT
INCLUDED WITH
SINGLE SOCKET
 - RADIATOR
 - FD30 30 MINUTE FIRE DOOR
 - 30 MINUTE FIRE
RESISTANT
PARTITION WALL
 - SMOKE ALARM
 - HEAT DETECTOR
 - EMERGENCY LIGHTING
 - DENOTES NEW STUD PARTITIONS
 - DENOTES EXISTING WALLS/STRUCTURE
TO BE DEMOLISHED




PROPOSED BASEMENT FLOOR PLAN
1:100 @ A3

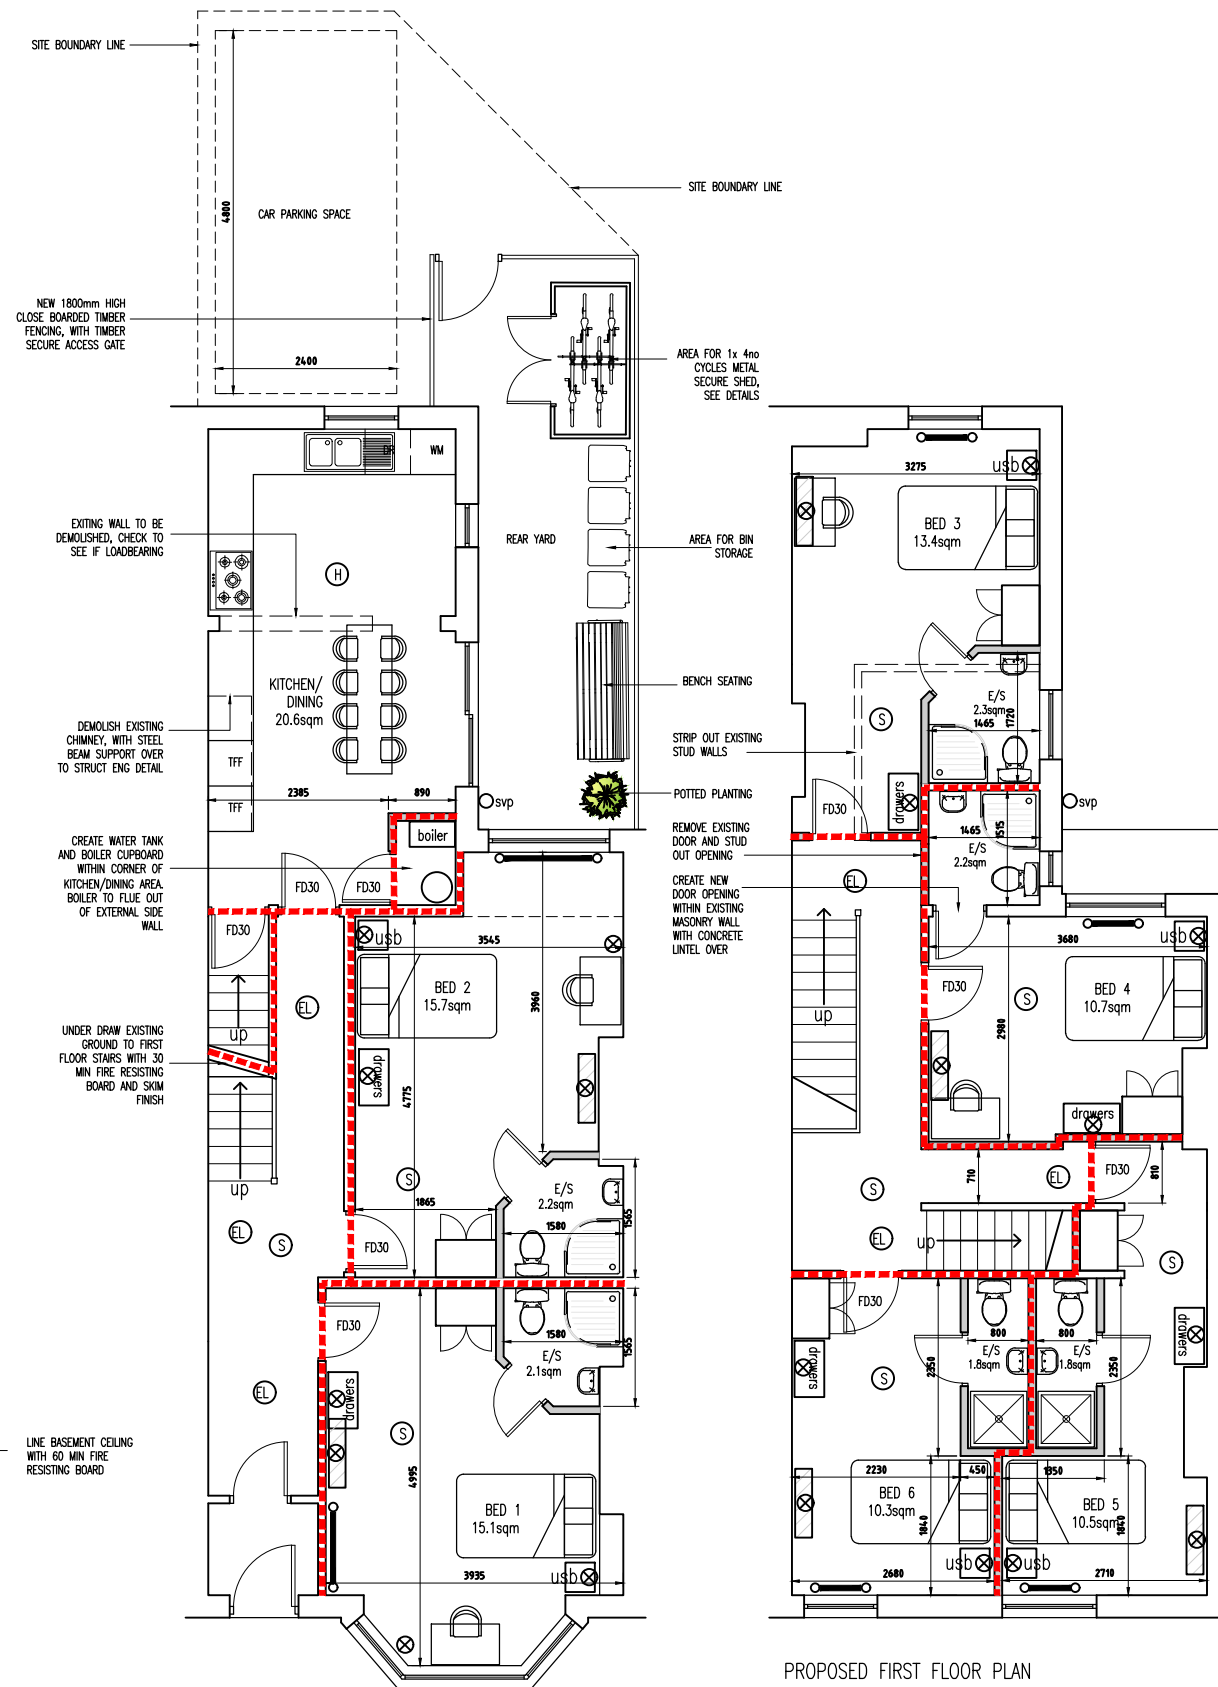

PROPOSED GROUND FLOOR PLAN
1:100 @ A3

PROPOSED FIRST FLOOR PLAN
1:100 @ A3

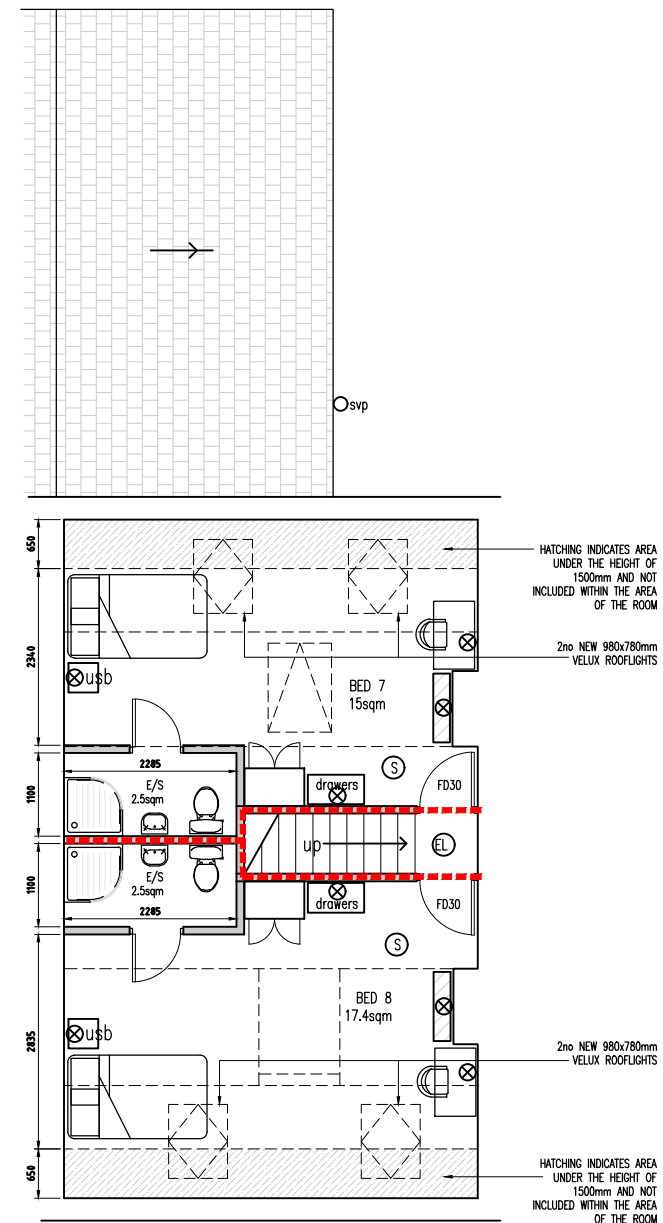

PROPOSED SECOND FLOOR PLAN
1:100 @ A3



Rev	Amendments	Date	Ints
Mark Gordon Design + Associates			
Project			
47 KNOWSLEY ROAD, BURY, BL9 0ST			
Drawing Title			
PROPOSED PLAN LAYOUTS			
Drawn	TW	Checked	—
Date	OCT 2024	Scale	A3 1 : 100
Drawing No.	47KR/203/BR	Rev.	C1