





PROPOSED FRONT ELEVATION
Scale 1:50

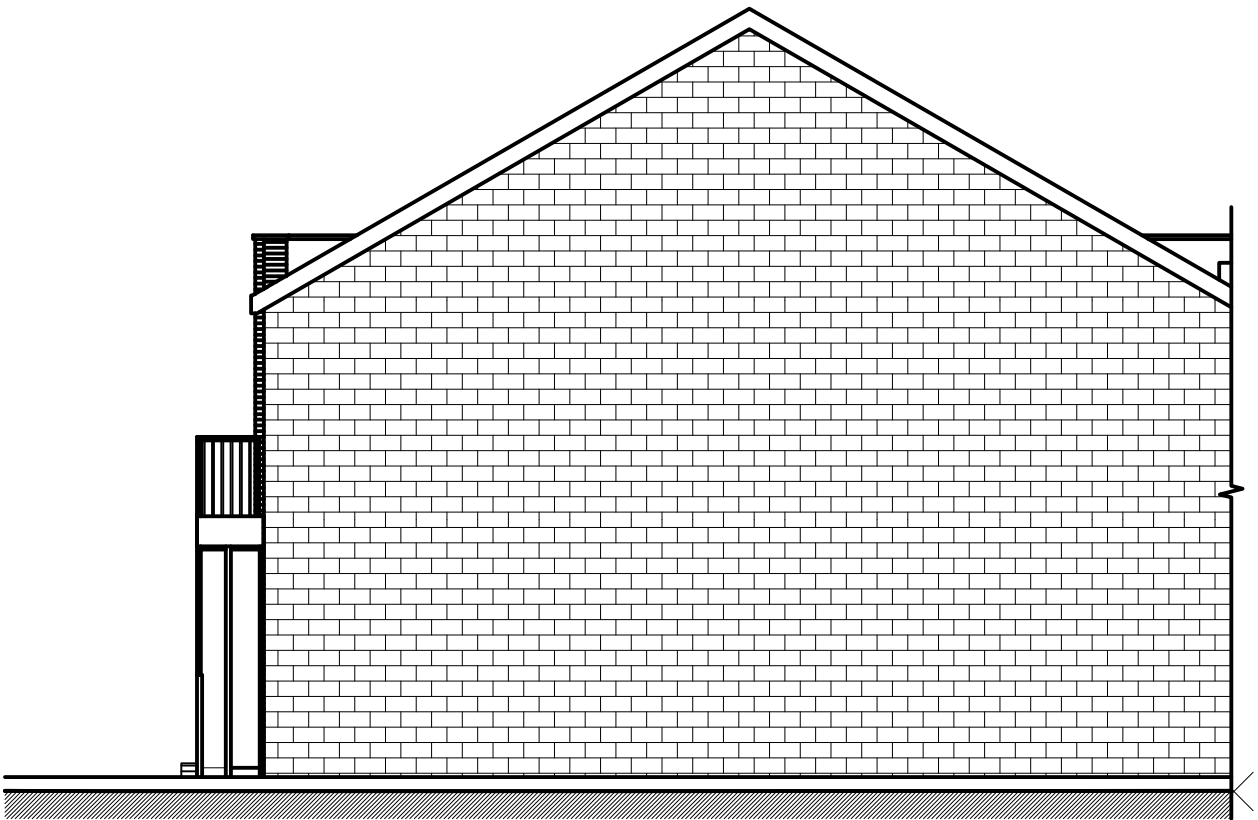

PROPOSED REAR ELEVATION
Scale 1:50

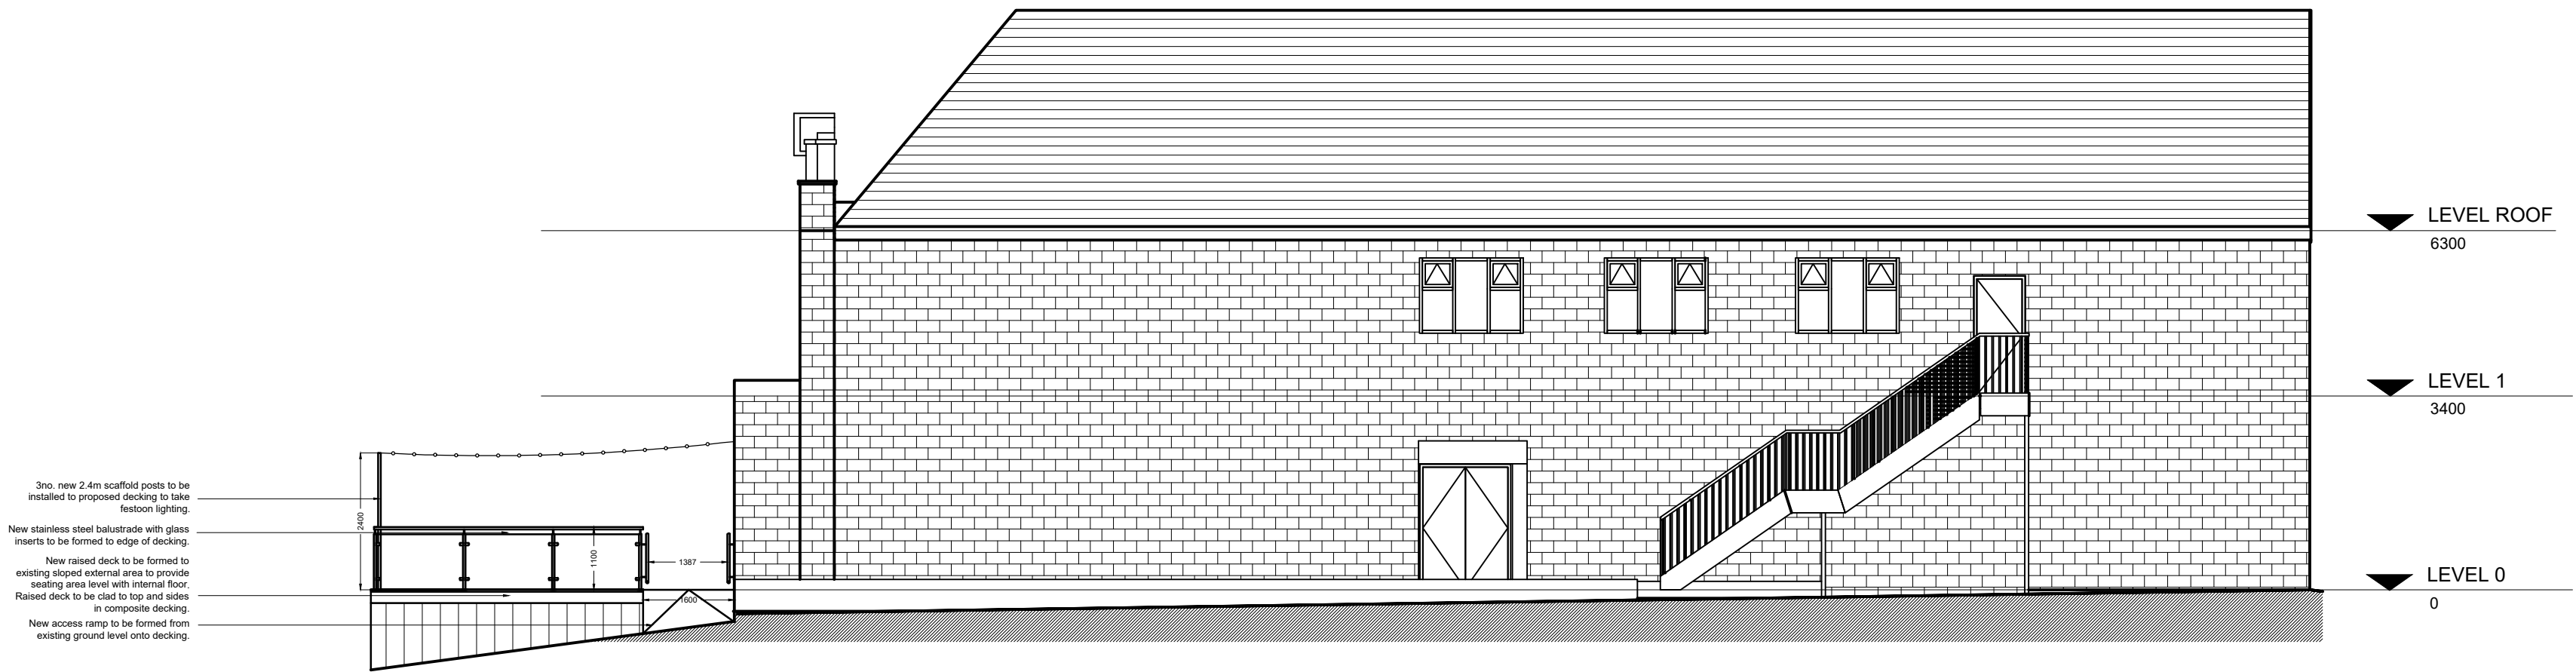


PROPOSED SIDE ELEVATION
Scale 1:50

- This, new 2.4m scaffold posts to be installed to proposed decking to take tension lighting.
- New tiled doors to be installed to north side of existing entrance door in place of existing windows. Allow for future risk to lifted on WBS to ensure access is maintained to ramp.
- New stainless steel balustrade with glass inserts to be formed to edge of decking.
- New raised deck to be formed to existing sloped external area to provide seating area level with internal floor.
- Raised deck to be clad to top and sides to composite decking.
- New access steps to be formed from pavement level onto decking.

- This, new 2.4m scaffold posts to be installed to proposed decking to take tension lighting.
- New stainless steel balustrade with glass inserts to be formed to edge of decking.
- New raised deck to be formed to existing sloped external area to provide seating area level with internal floor.
- Raised deck to be clad to top and sides to composite decking.
- New access ramp to be formed from existing ground level onto decking.

All levels and dimensions must be checked on site by contractor prior to commencement of works. Any variations must be reported to JSA Design.
All information hereon in is the copyright of JSA Design.
Copying in full or in part is forbidden without the written permission from JSA Design.

 

Client

KENISINGTONS

Date	Aug 2023	Status	PLANNING
Drawn	RR	Checked	JS
Scale	1:100	Size	A1
Rev.	-	Drawing No.	547 - 403

Drawing Title

Proposed Elevations

Project Title

Ikons
511 Bury New Rd, Prestwich, Manchester
M25 3AJ

JSA DESIGN