



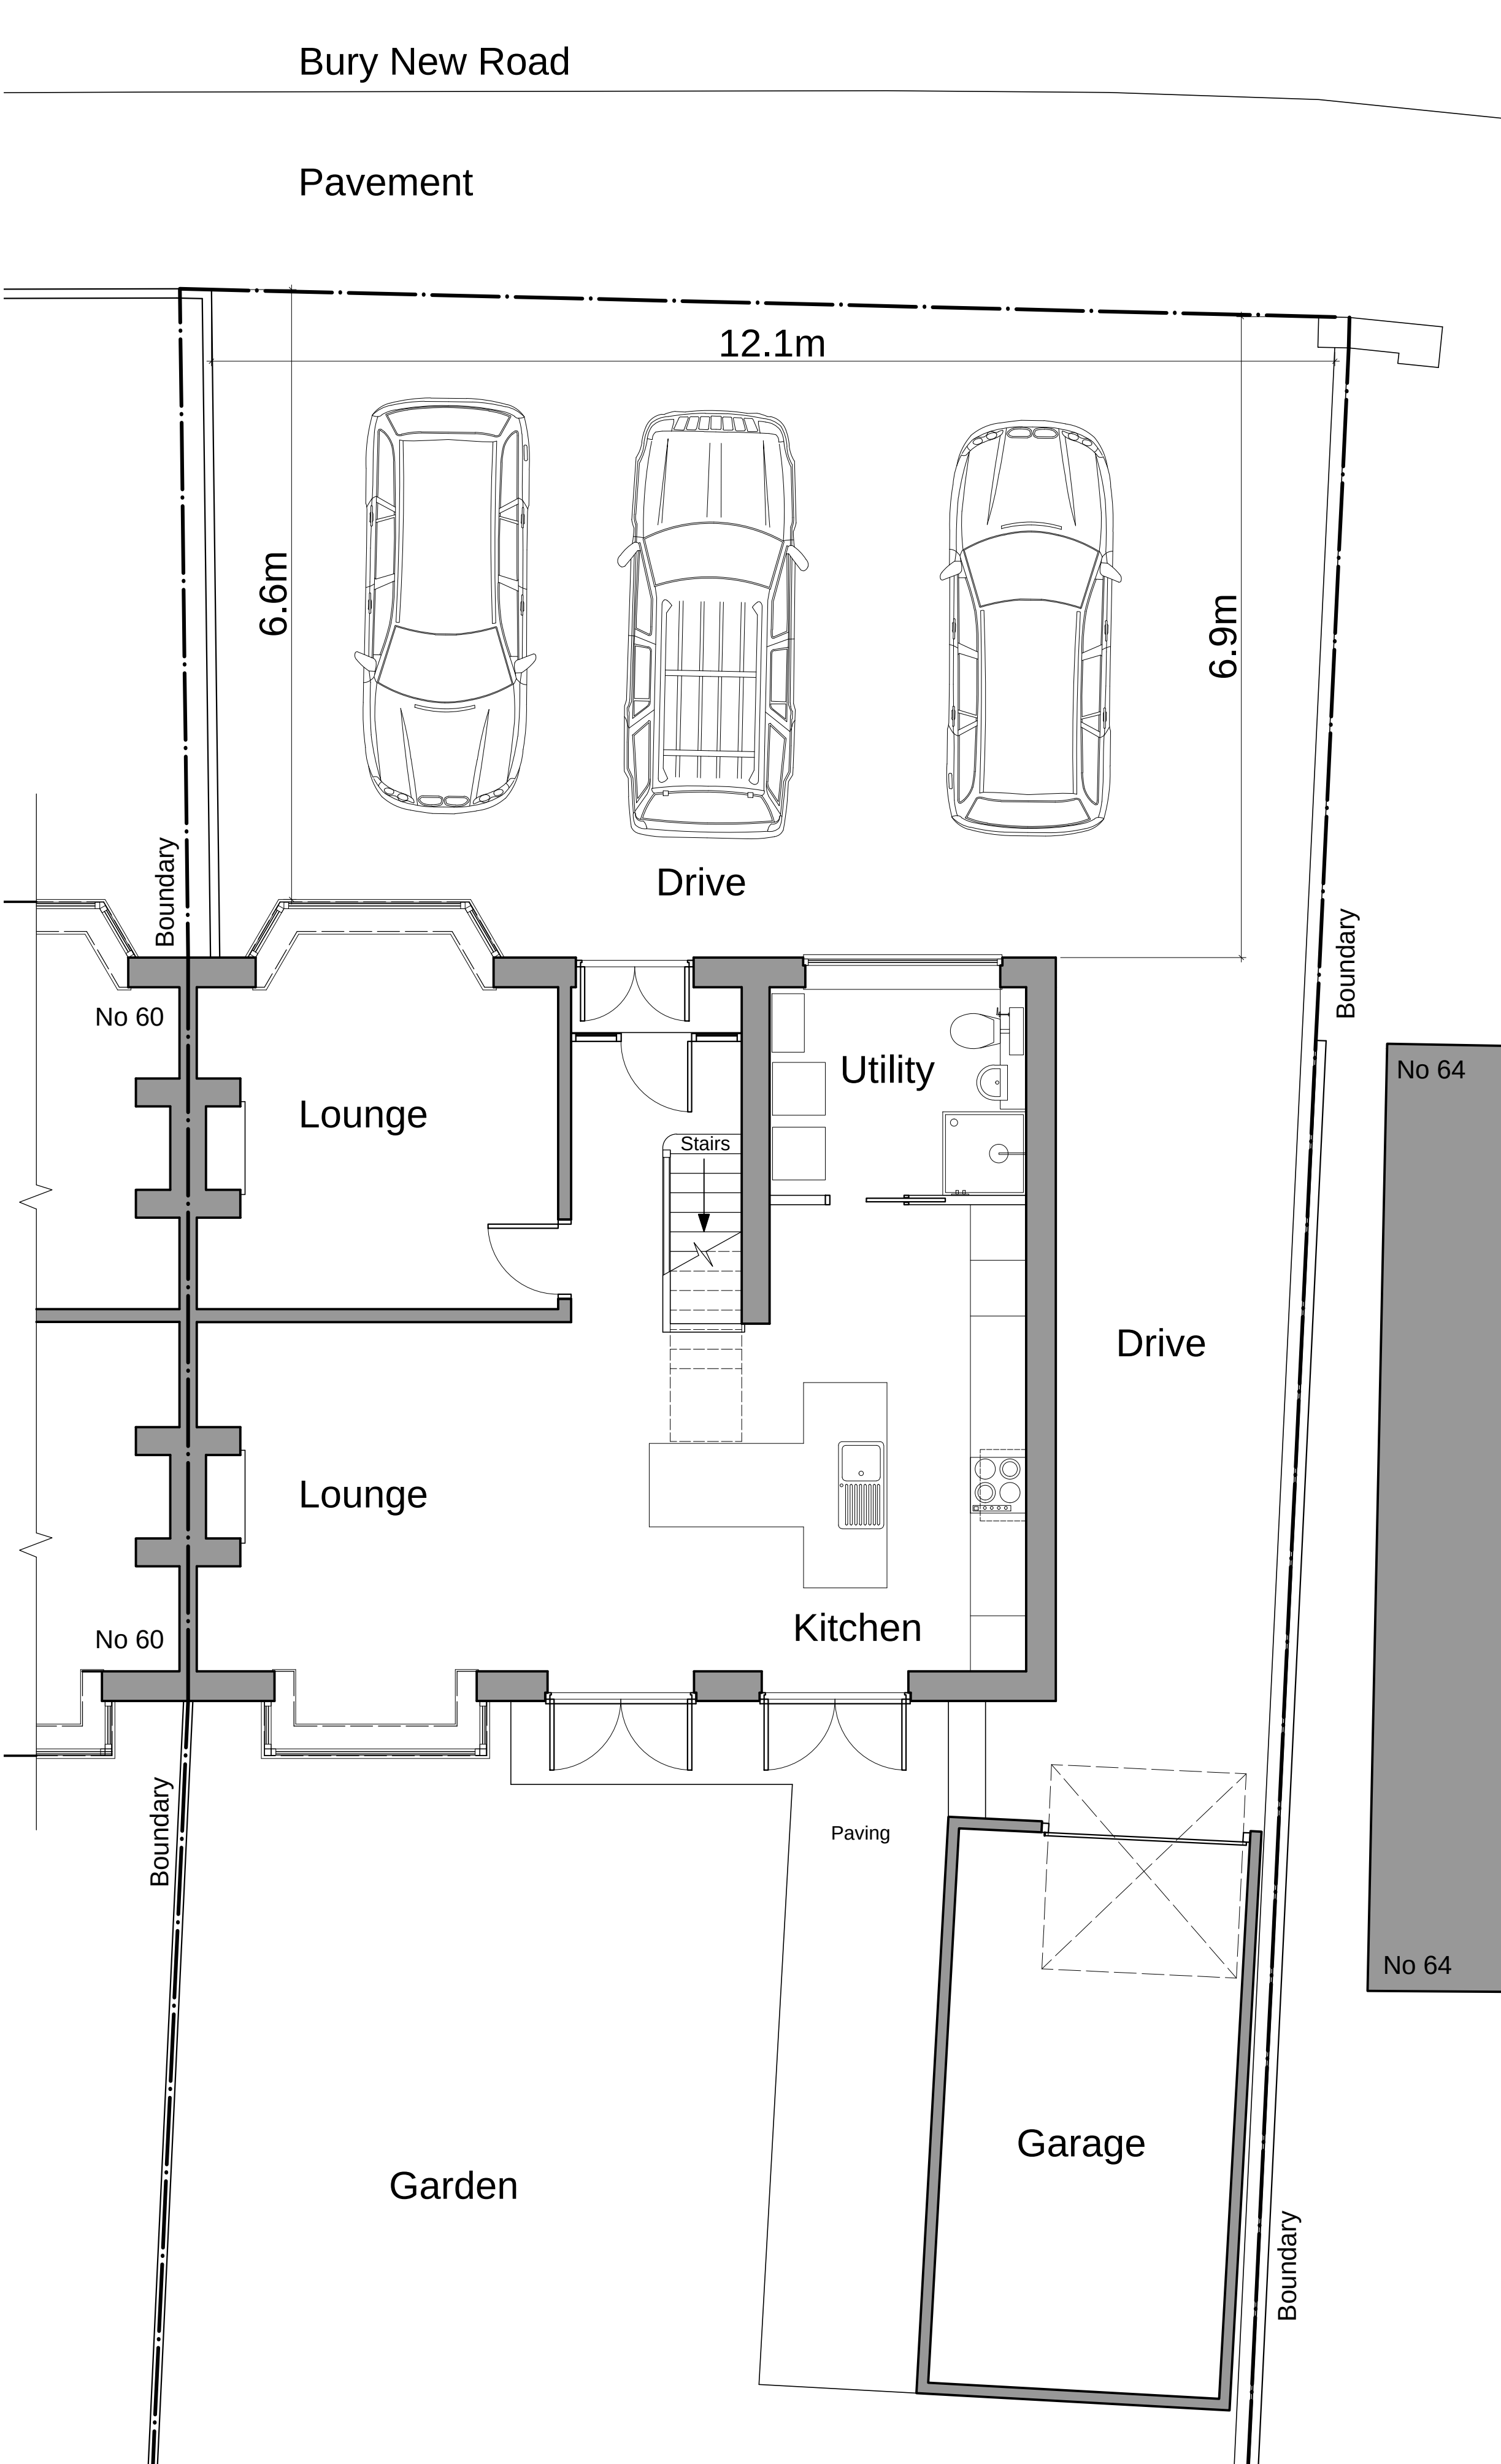


Existing Ground Floor Plan


Existing Floor Plans @1:50




Existing Elevations @1:100

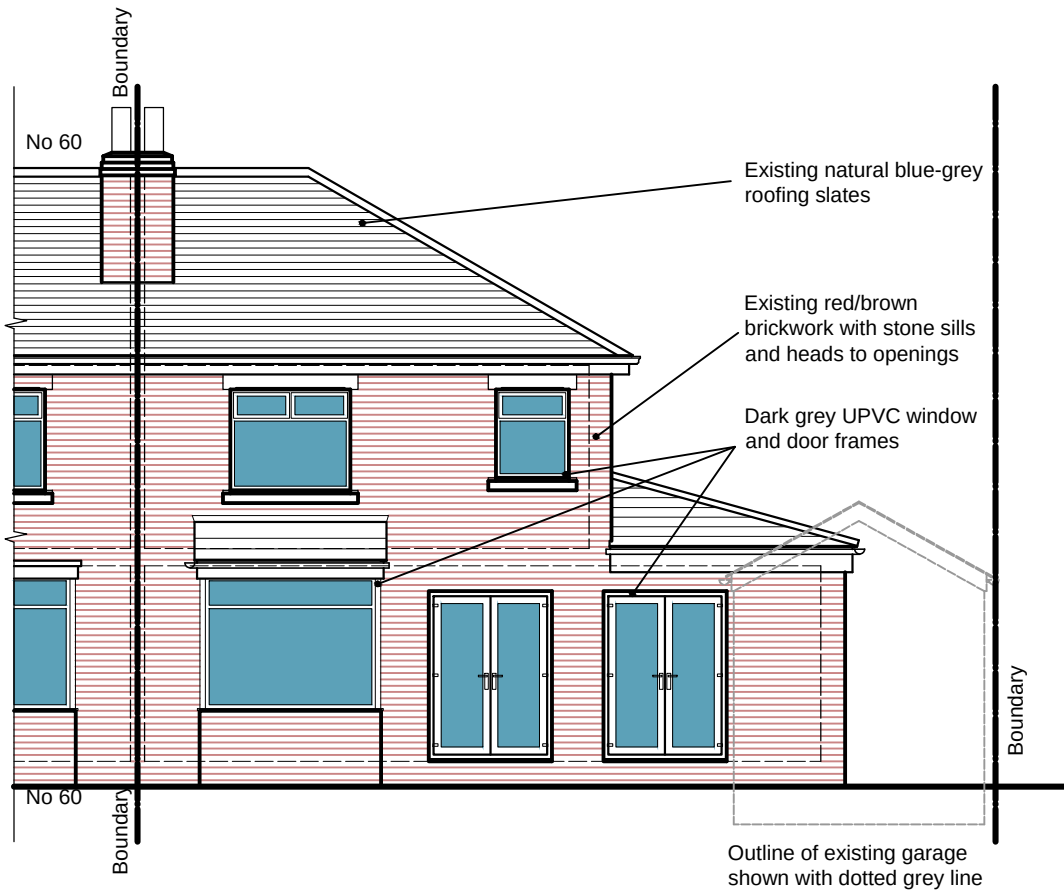 

Existing South Elevation

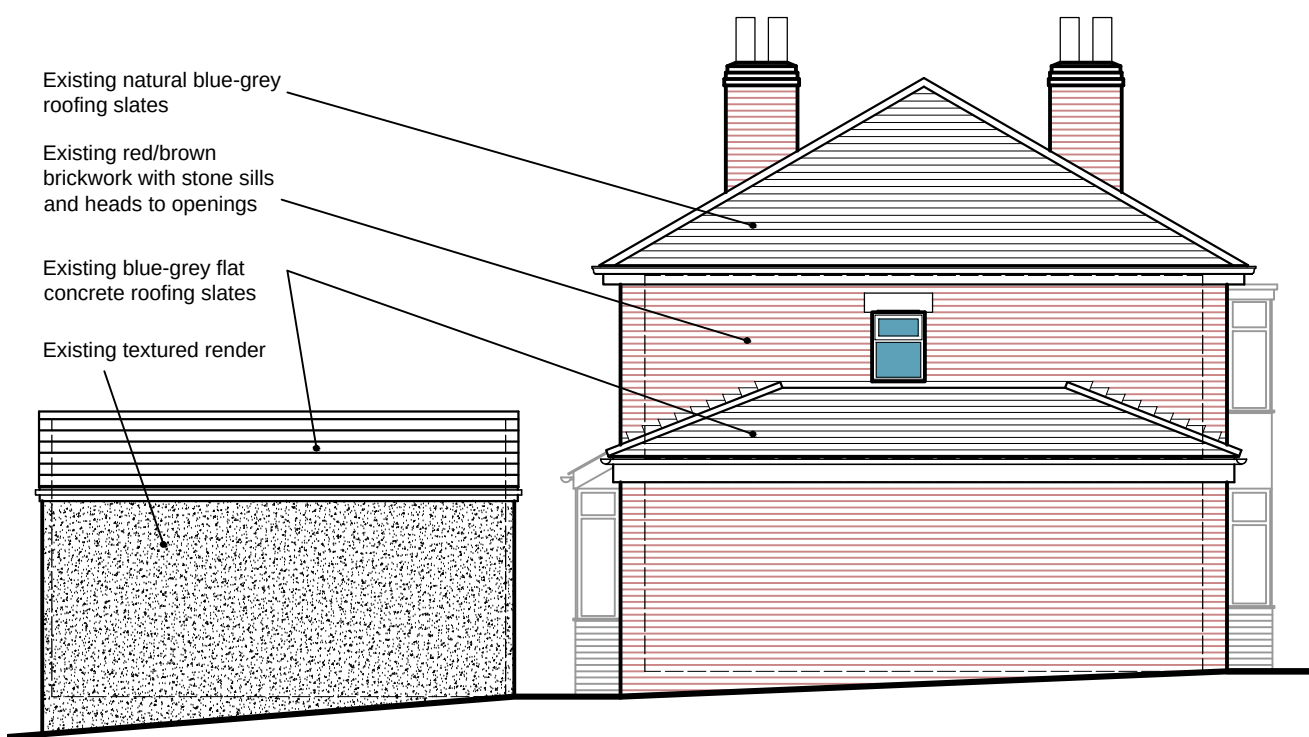

Existing East Elevation

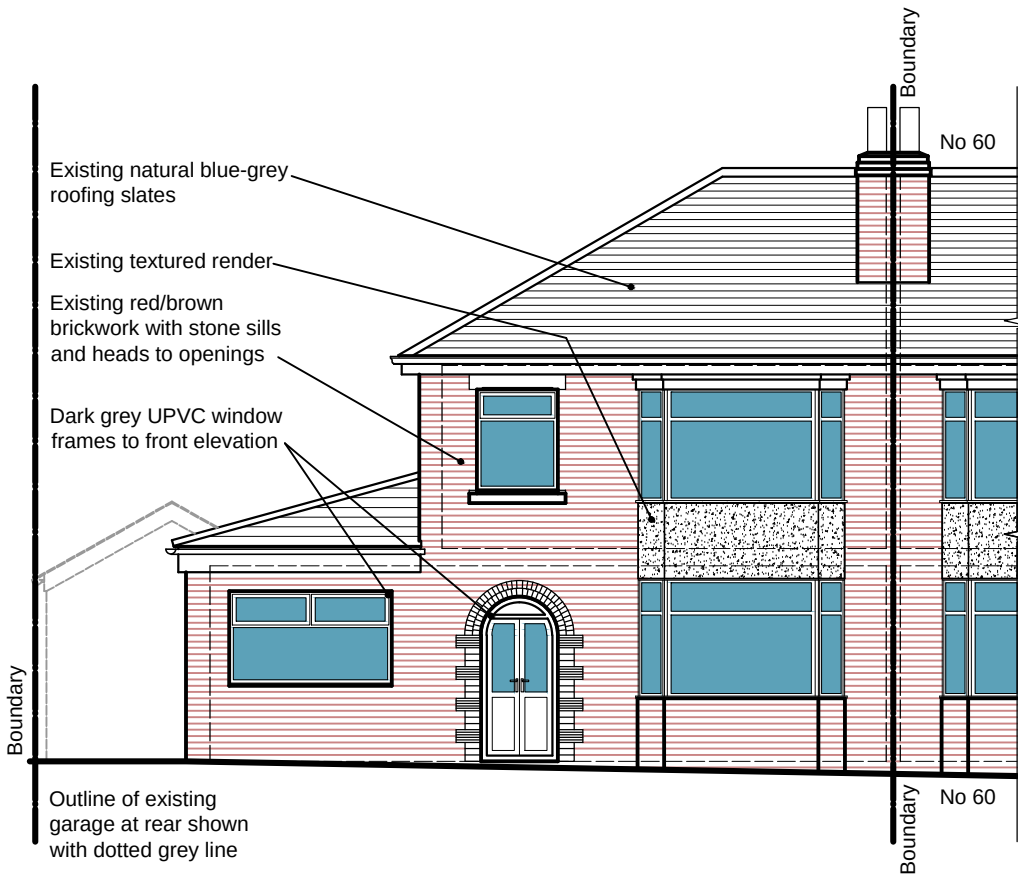


Existing North Elevation

NOTES

- This drawing is copyright. No unauthorised copying of drawing without the express permission of the architect.
- Do not scale from prints. Use figure dimensions only.
- Contractors to check all dimensions on site prior to commencement of works.
- All works to be carried out in accordance with current statutory Health and Safety Regulations.
- This drawing is to be read in conjunction with all relevant consultants' and / or specialists' drawings / documents and any discrepancies or variations are to be notified to the architect before affected work commences.

REV.	AMENDMENTS	DATE
Rev A	Dimensions of parking area added	23-06-08

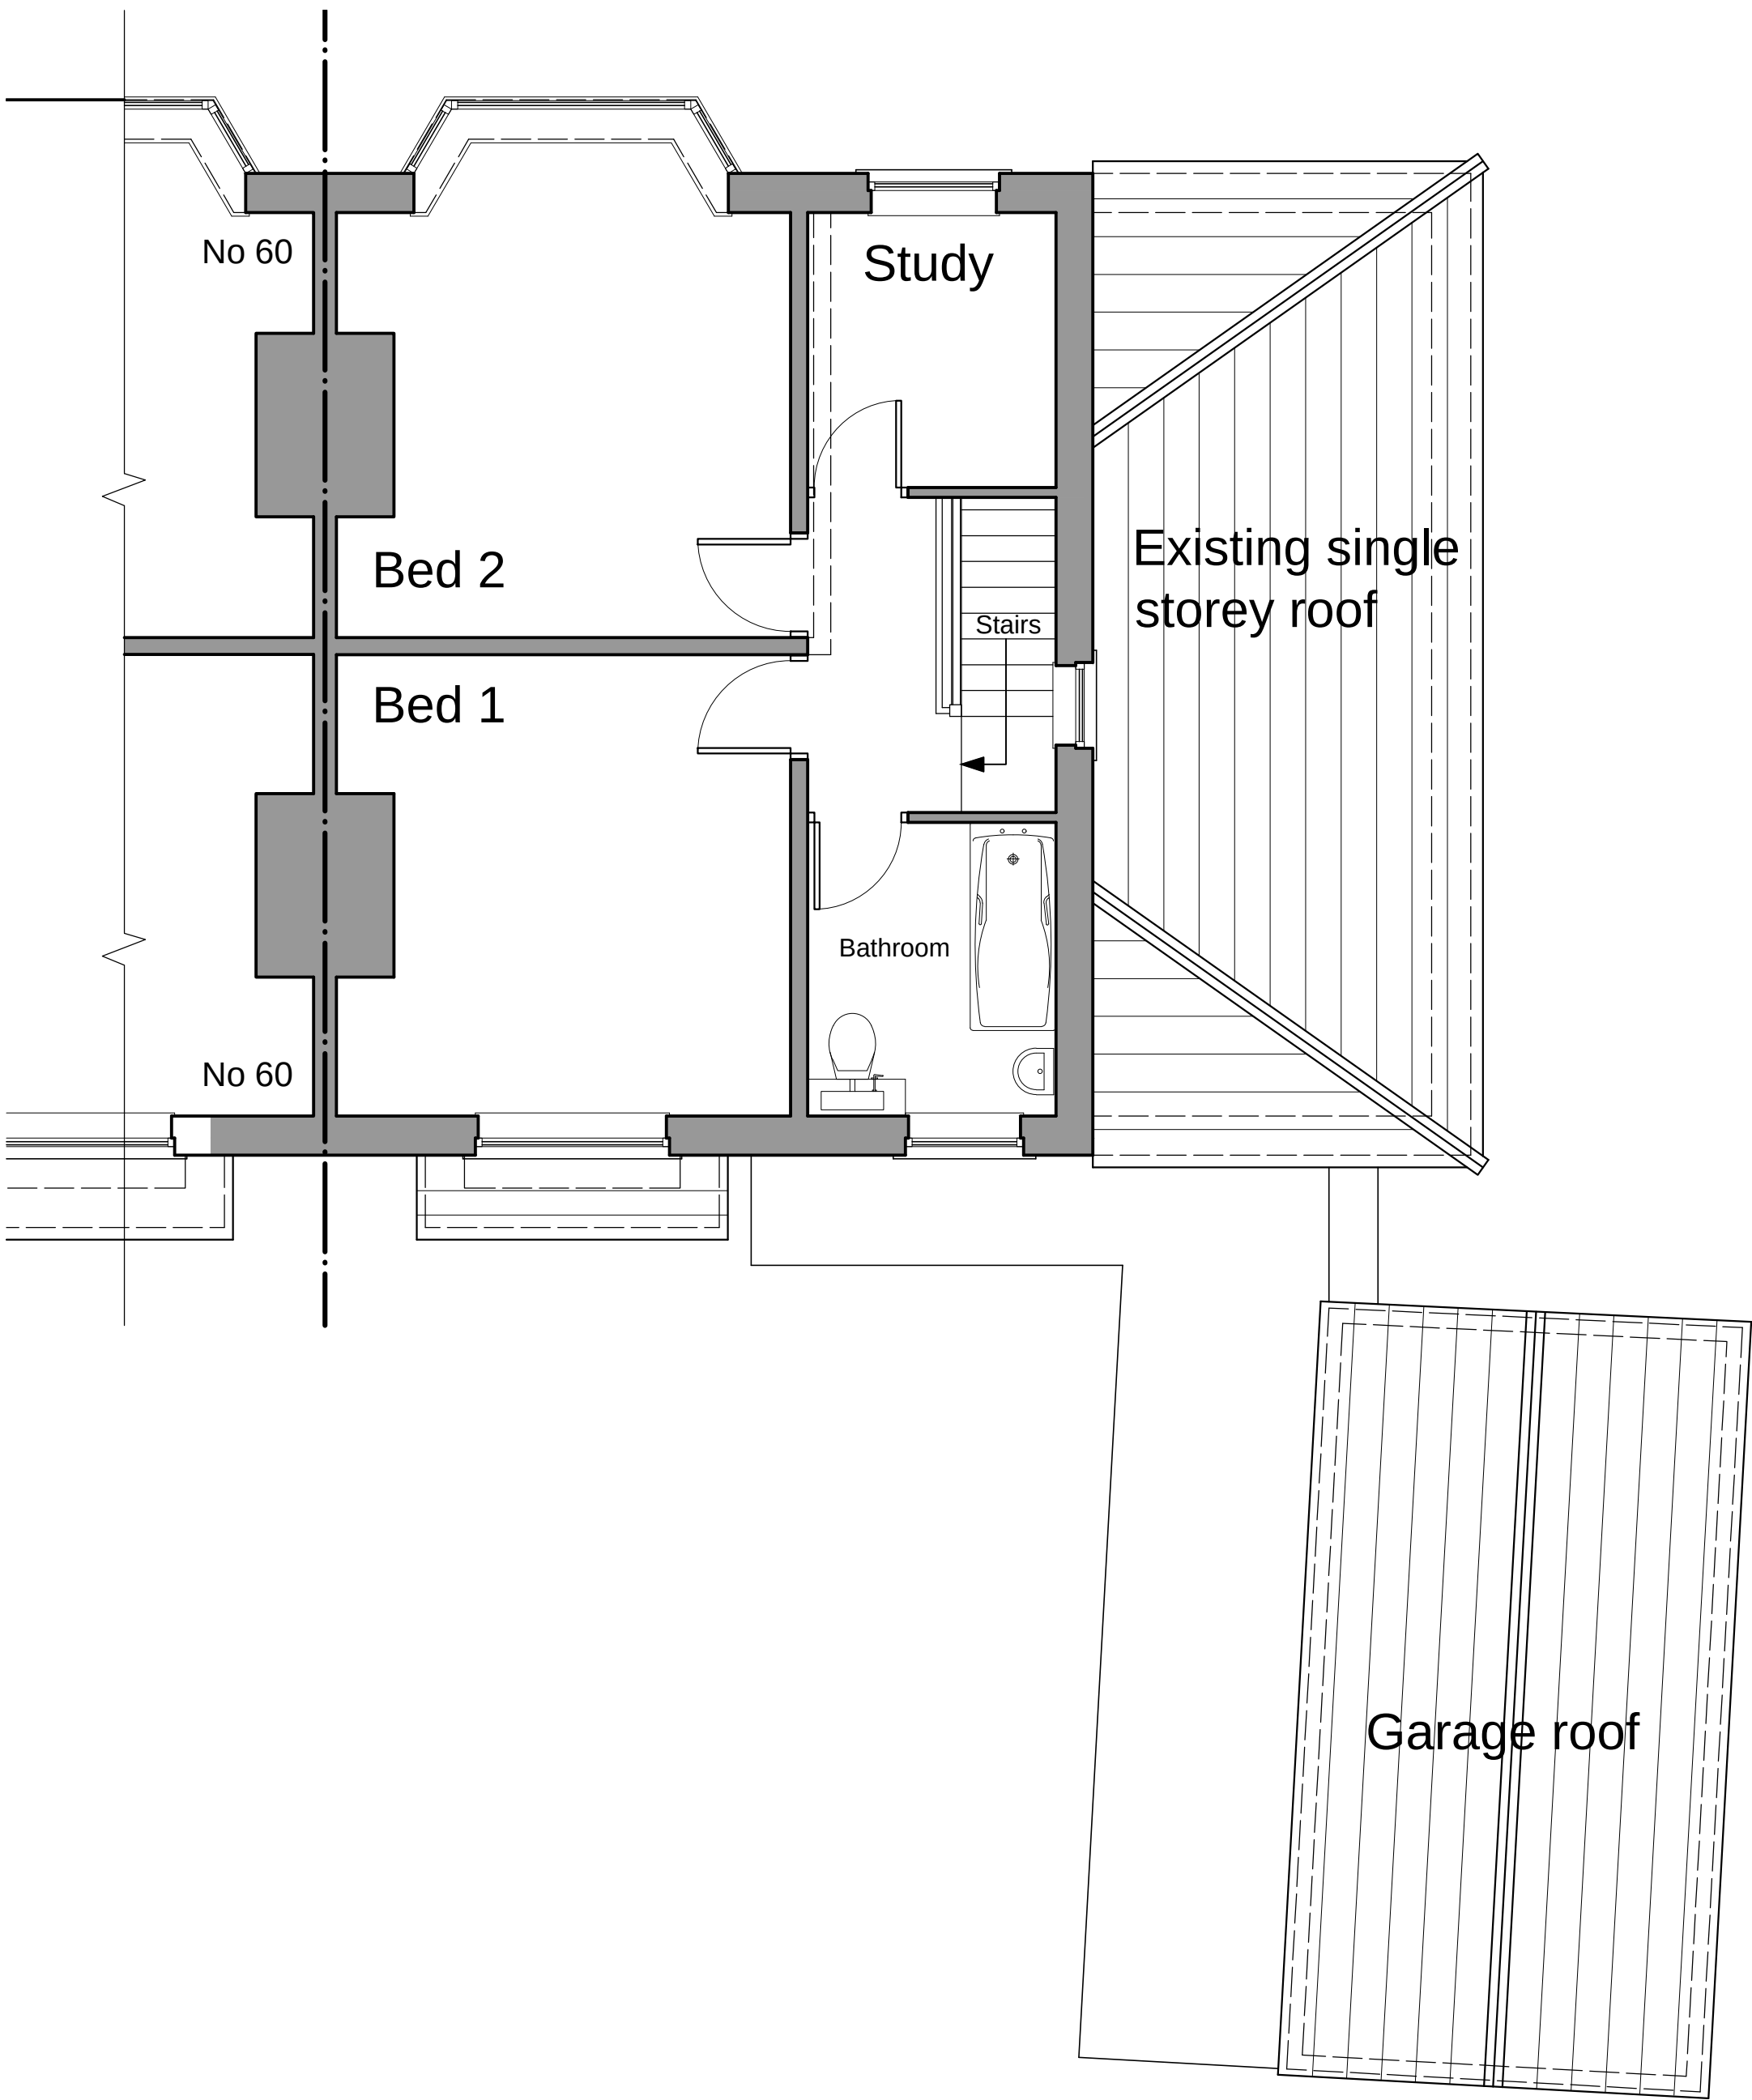

Existing First Floor Plan

Project	EXTENSION & ALTERATIONS TO: 62 BURY NEW ROAD RAMSBOTTOM, BURY BL0 0BY
Drawing	EXISTING GROUND & FIRST FLOOR PLANS AND EXISTING ELEVATIONS
Client	MR J. DE-KONING
Dwn. By	NP
Scale	1:50 & 1:100 @ A1
Drg. No.	23-01-05-A
Drg. Size	A1
Date	MARCH 2023