




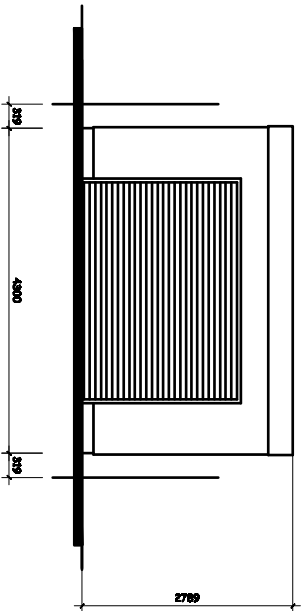


PROPOSED FRONT ELEVATION.
(West Elevation).

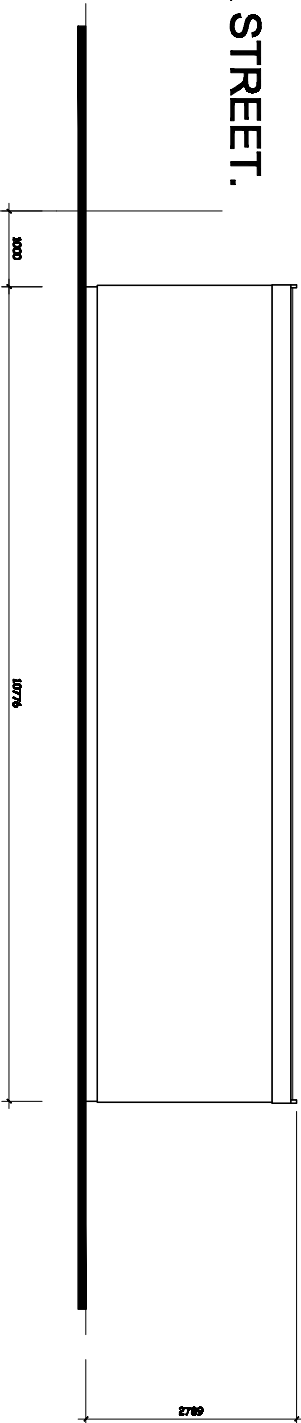

PROPOSED SIDE ELEVATION.
(South Elevation).

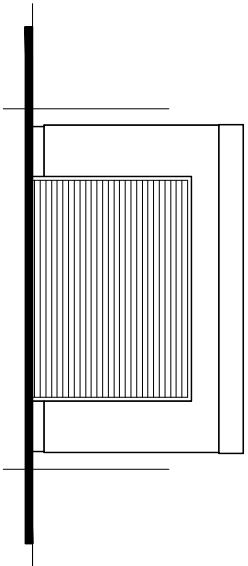

PROPOSED REAR ELEVATION.
(East Elevation).

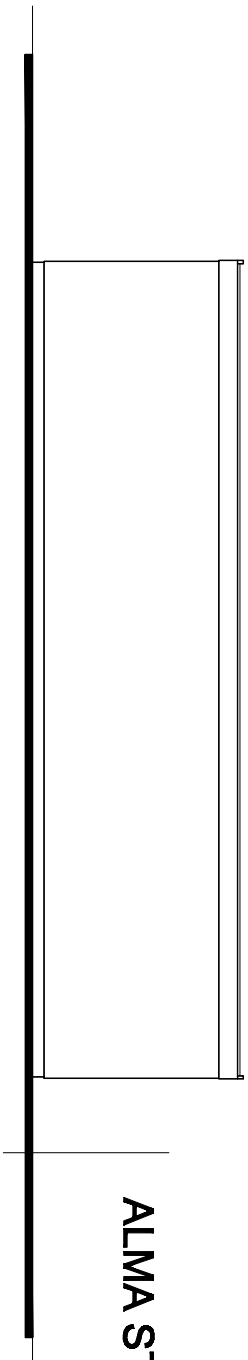

PROPOSED SIDE ELEVATION.
(North Elevation)

Revision	Title : PROPOSED DETACHED GARAGE.	Project : Land At Rear of 100A, AINSWORTH ROAD, RADCLIFFE, MANCHESTER, M29 4ED	MTC Designs Scale 1:100 @ A3 Date: July 2023.	31 Exford Drive Bolton BL3 6TB T: 01204 410714, L: 07700000714 Email: info@mtcdesigns.co.uk
			Drawing No: P01	