
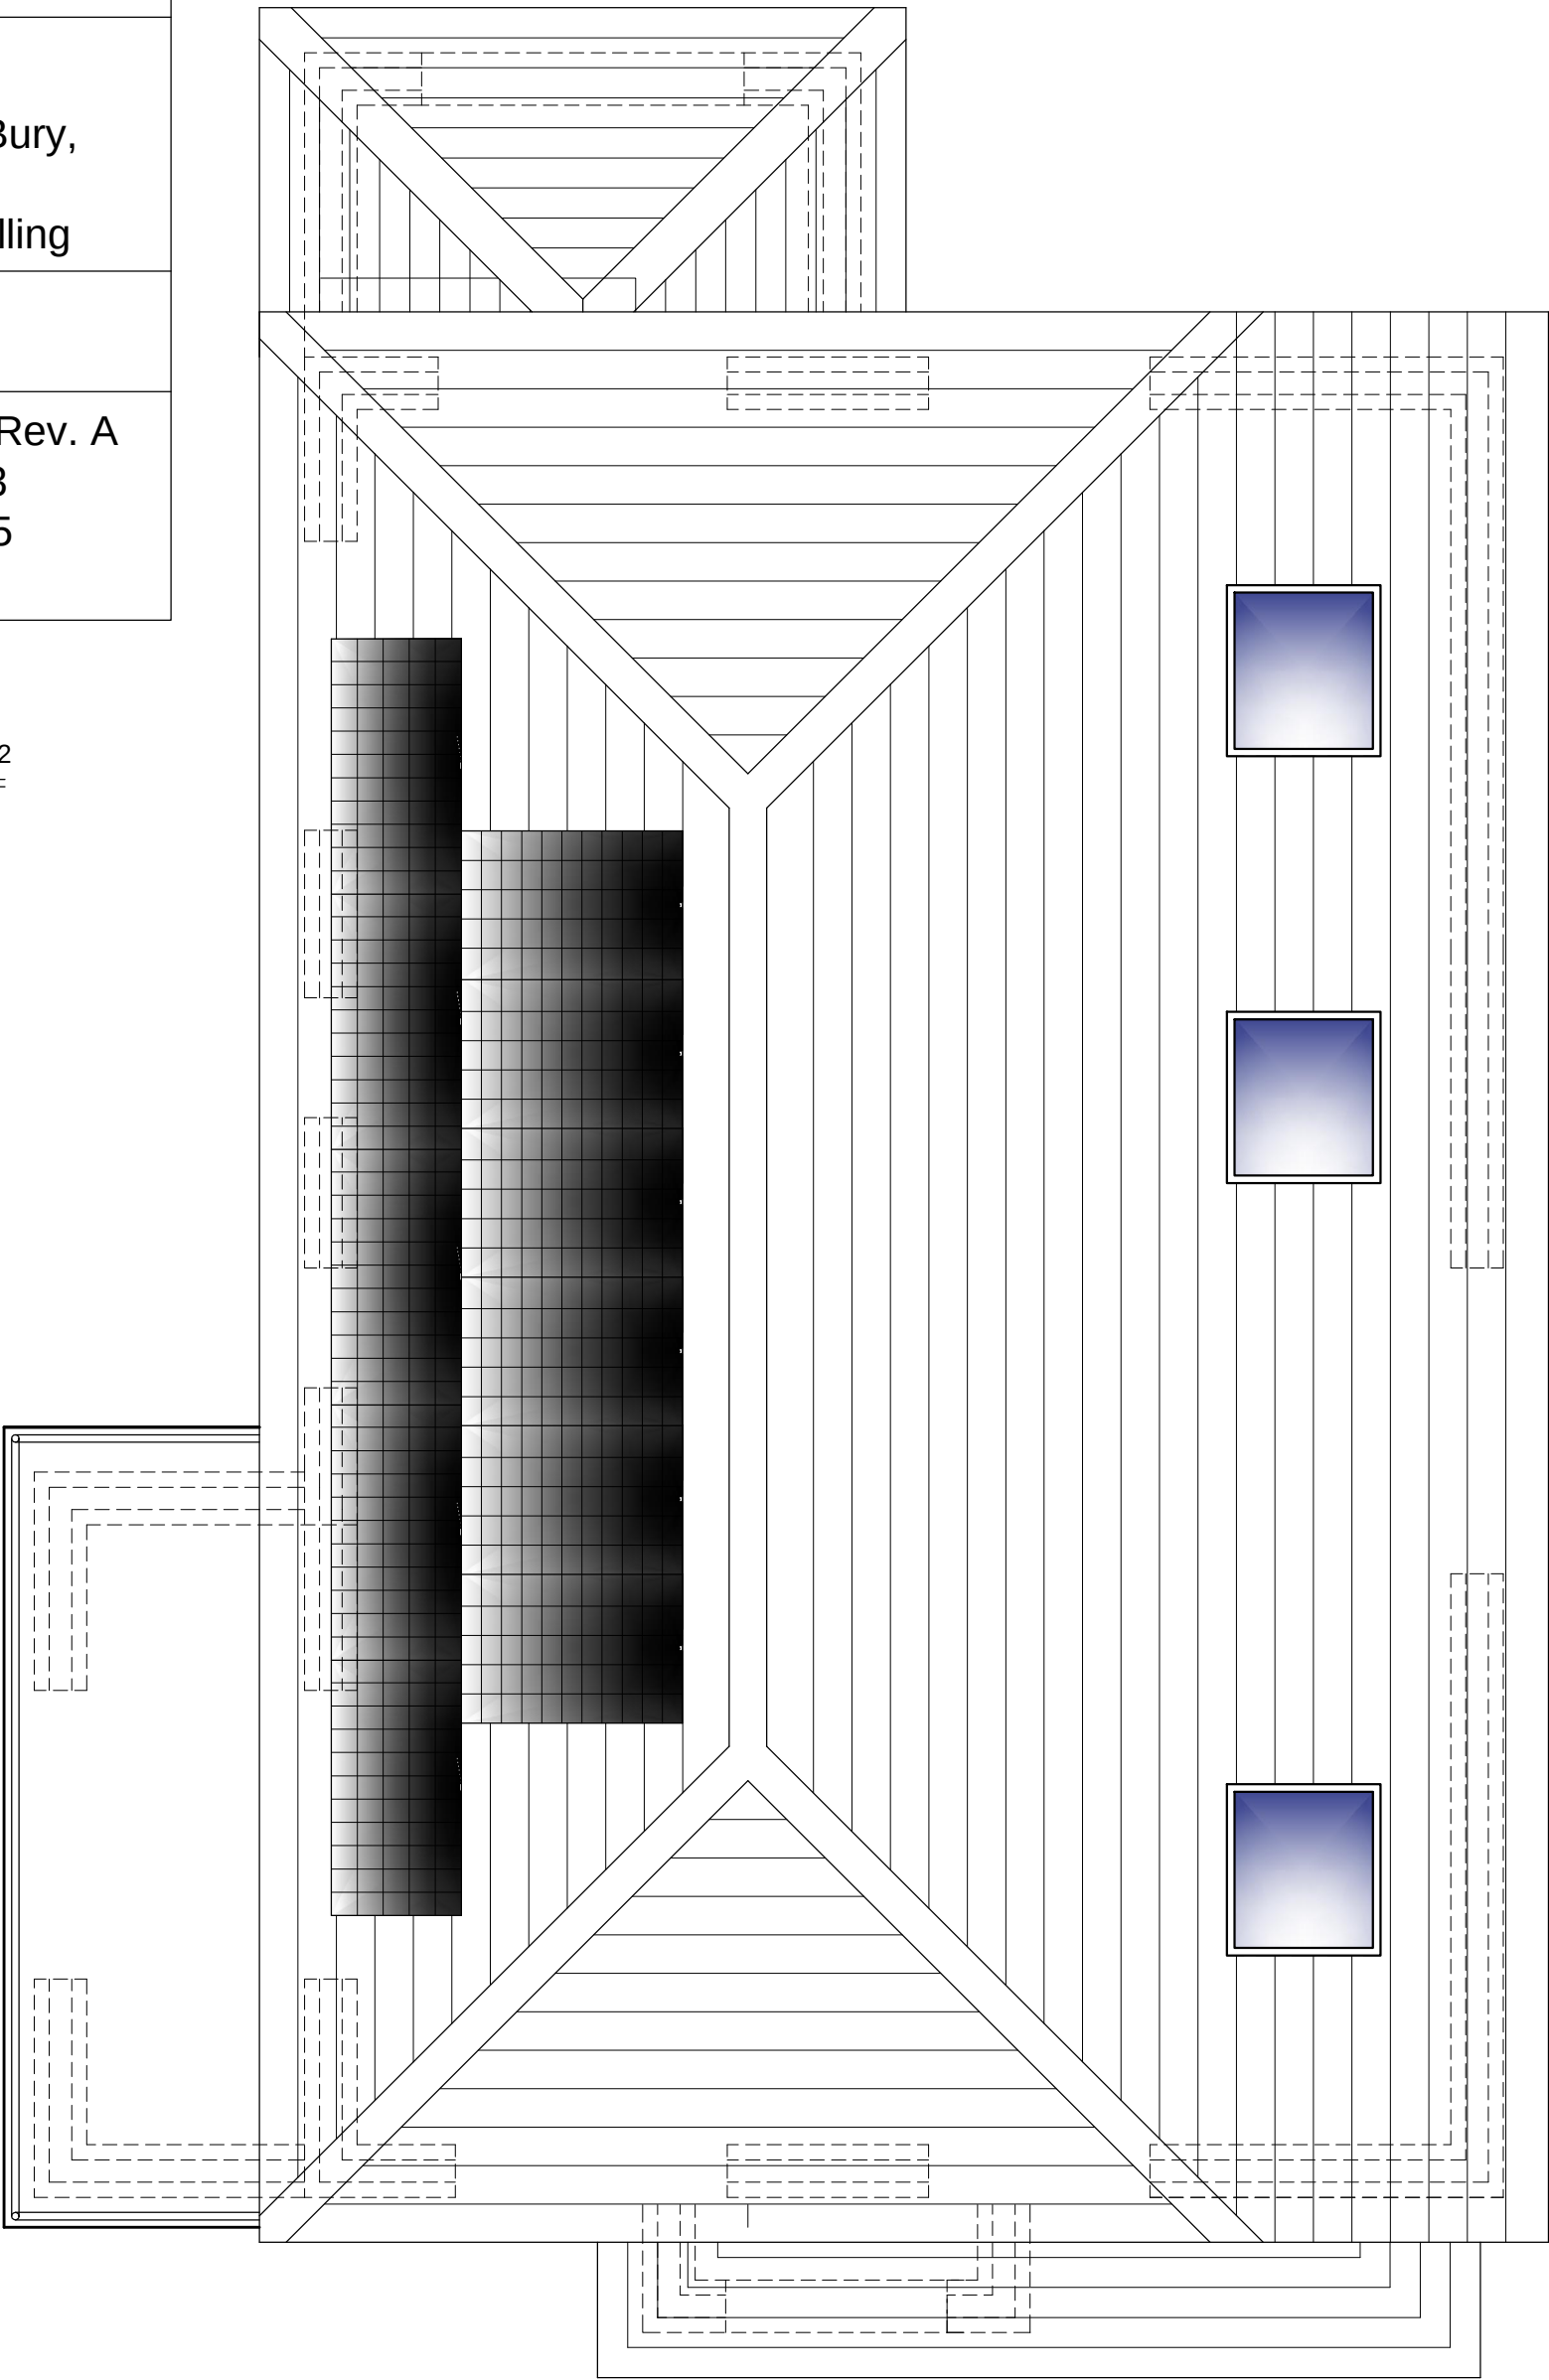


Client
Mrs Rachel Hankinson
354 Manchester Road
Bury BL9 9NR

Site / Project
Land to Rear of 354
Manchester Road, Bury,
BL9 9NR
Proposed New Dwelling

Drawing
Proposed Roof Plan

Drawing No. 2024/08 Rev. A
Scale 1:50 @A3
Date Sept 2025
Drawn BE

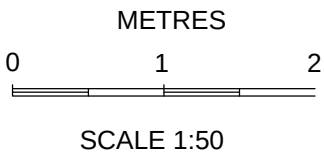

PROPOSED ROOF PLAN