

Client

Mrs Rachel Hankinson
354 Manchester Road
Bury BL9 9NR

Site / Project

Land to Rear of 354
Manchester Road, Bury,
BL9 9NR
Proposed New Dwelling

Drawing



Proposed 1st. Floor Plan

Drawing No. 2024/03 Rev. A

Scale 1:50 @A3

Date Sept 2024

Drawn BE

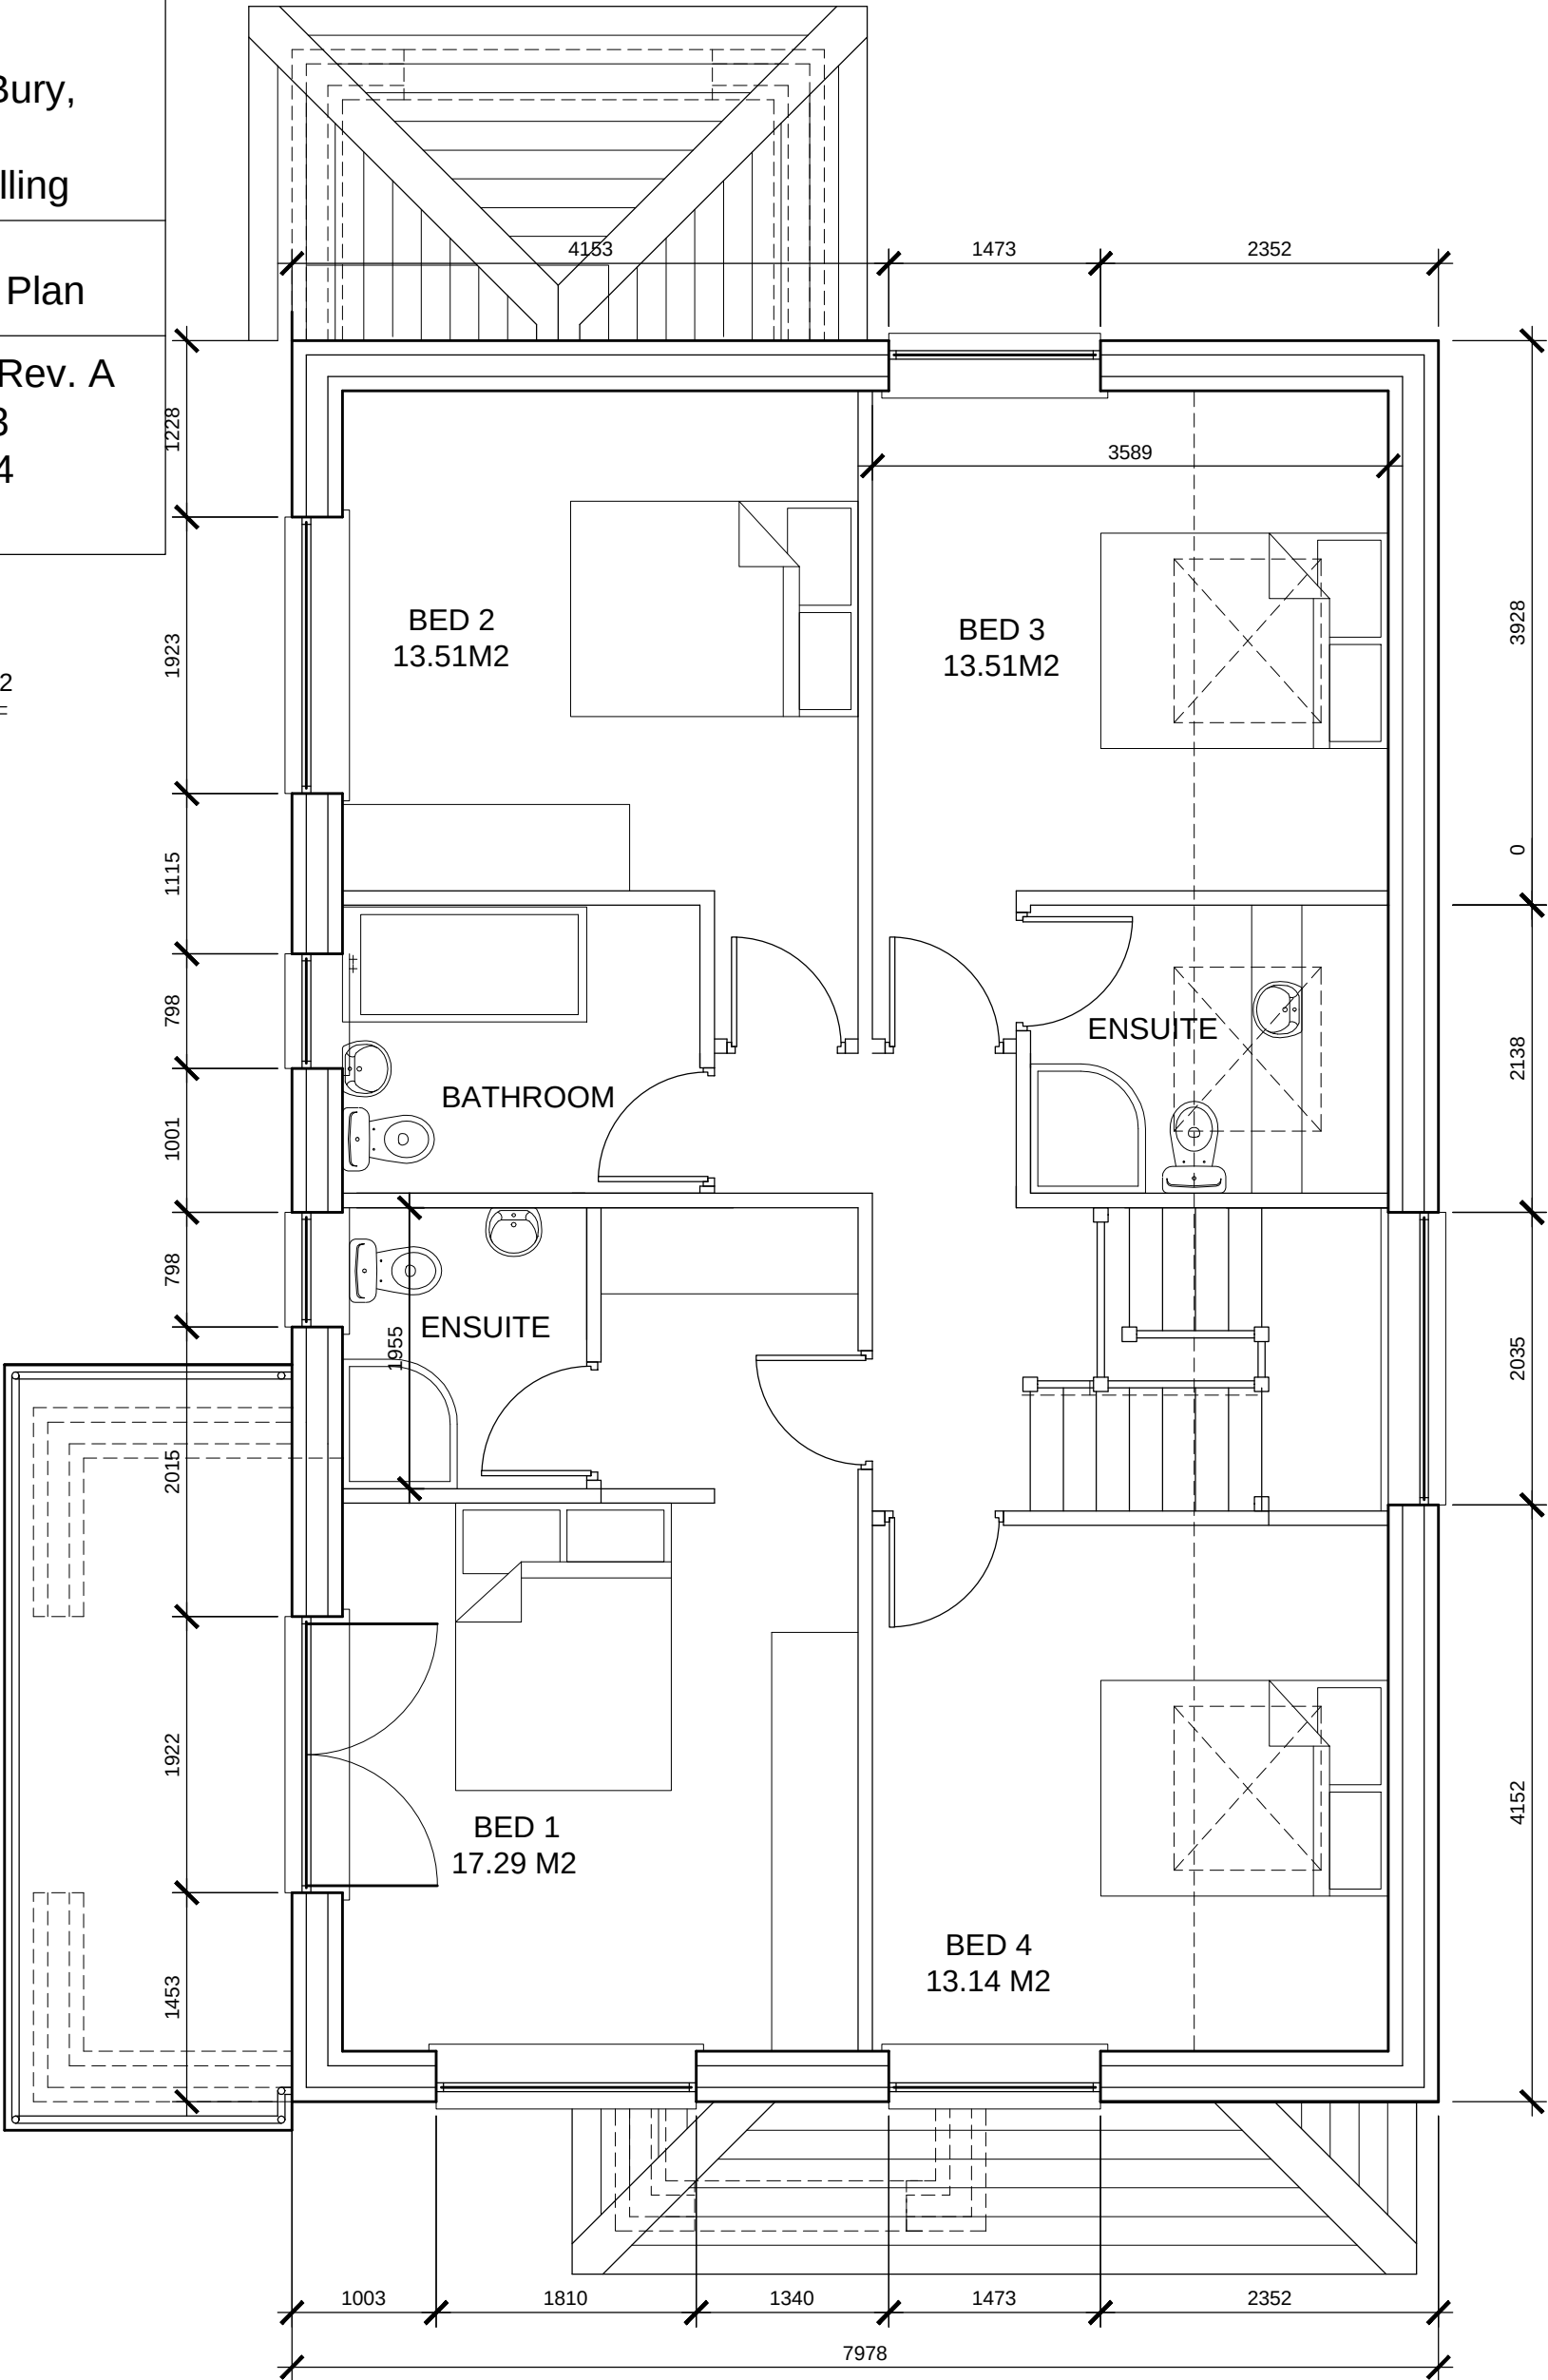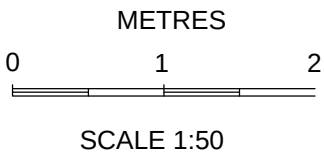

PROPOSED F.F. PLAN