

GARAGE

© COPYRIGHT TIMBERX.
THIS DRAWING IS THE PROPERTY OF TIMBERX IT MUST NOT BE COPIED OR REPRODUCED OR DIVULGED TO ANYONE WITHOUT PERMISSION.
DO NOT SCALE OFF THIS DRAWING. ANY DISCREPANCIES TO BE REPORTED TO TIMBERX.
REVISIONS:



DO NOT SCALE

NO DIMENSIONS TO BE SCALED FROM THIS DRAWING.
ALL DIMENSIONS TO BE CHECKED ON SITE PRIOR TO COMMENCEMENT OF WORKS AND ANY DISCREPANCIES REPORTED TO THE ARCHITECT / ENGINEER / CONTRACTOR


ALL INFORMATION ON THIS DRAWING IS SUBJECT TO A FULL AND COMPREHENSIVE TOPOGRAPHICAL SURVEY AND CONFIRMATION OF RELEVANT TITLE.

ADDITIONAL NOTES


ALL WORK TO BE CARRIED OUT IN ACCORDANCE WITH THE BUILDING REGULATIONS AND THE REQUIREMENTS OF THE LOCAL AUTHORITY.

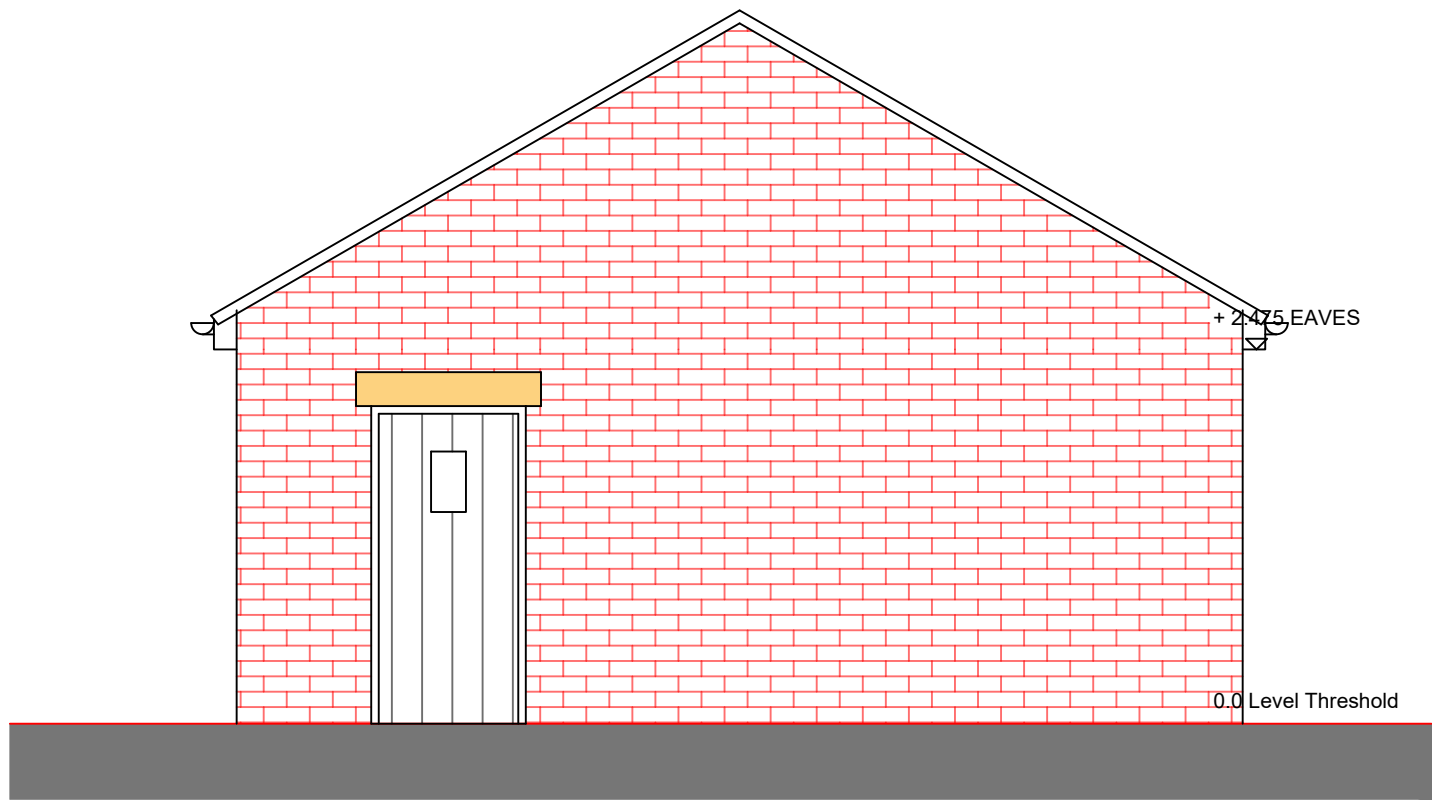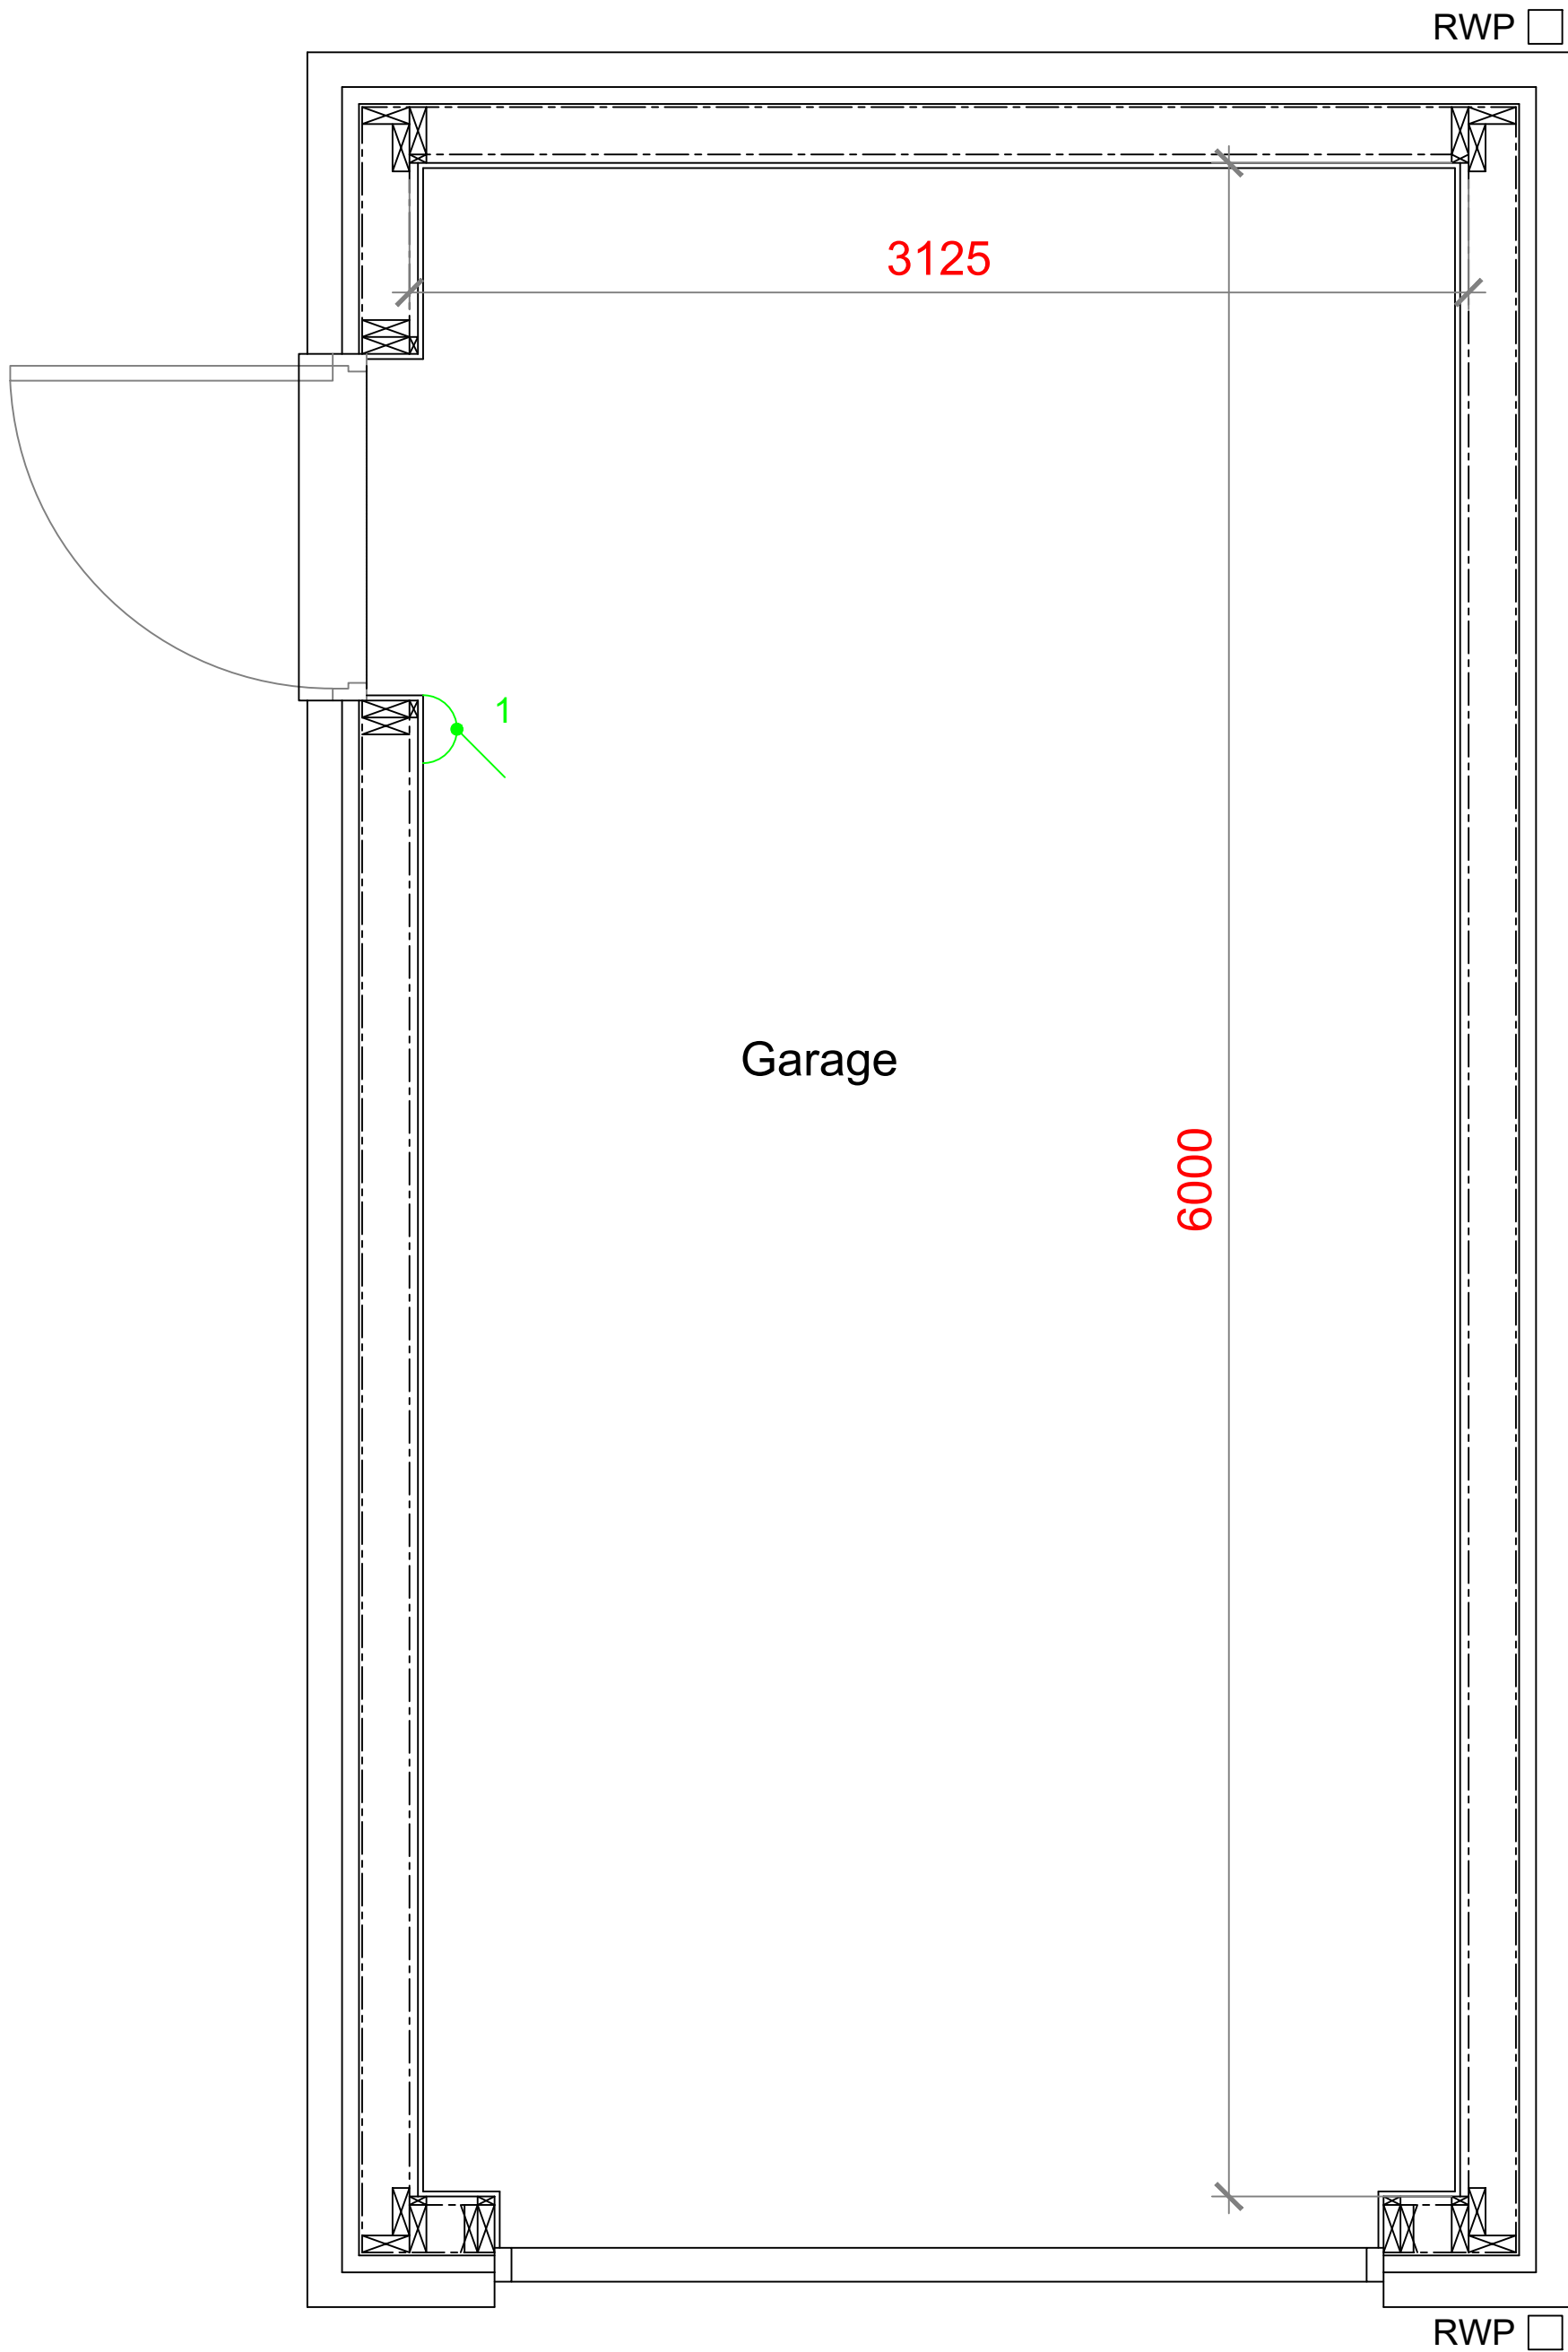


Side Elevation - 1:50

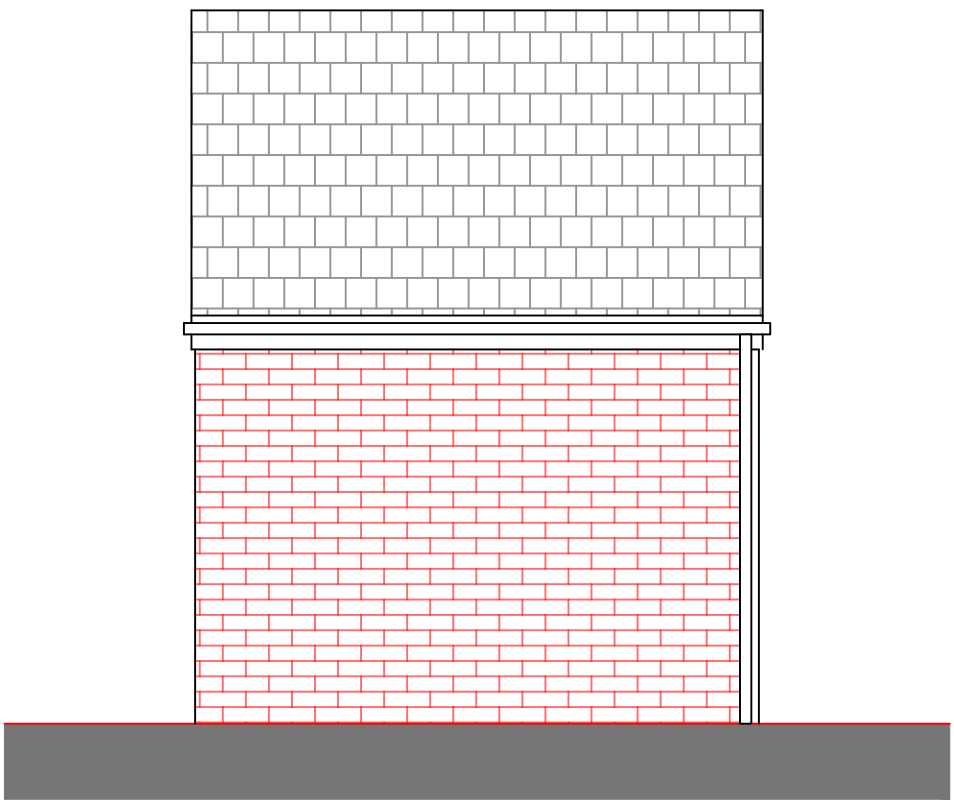

Rear Elevation
1:50

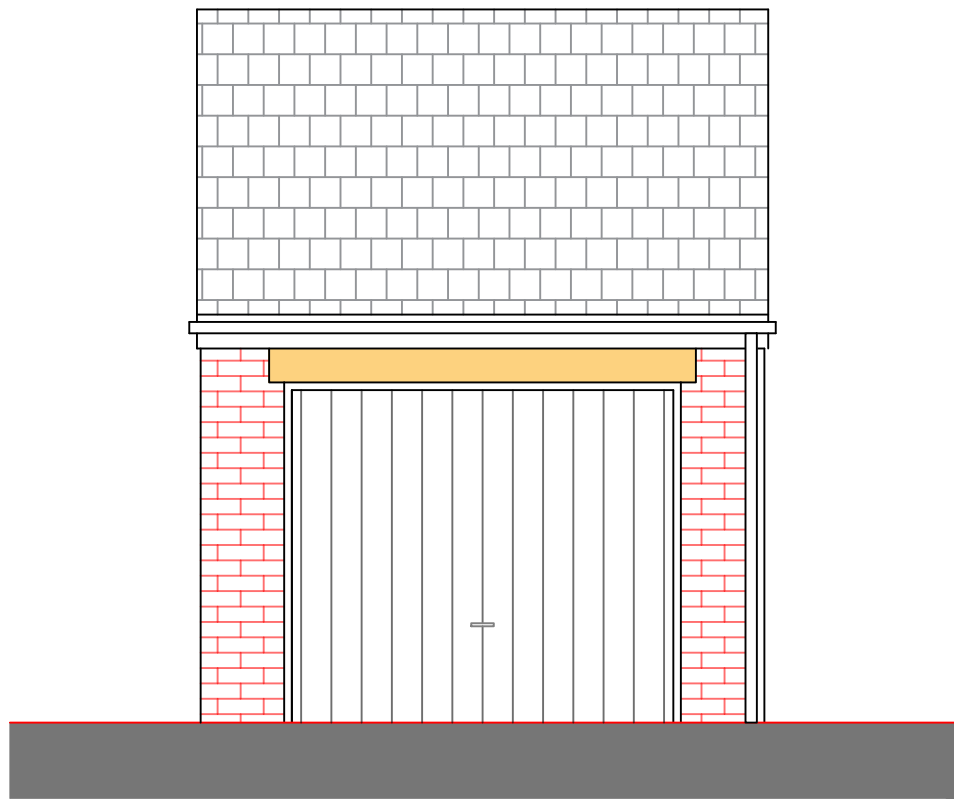

Front Elevation
1:50

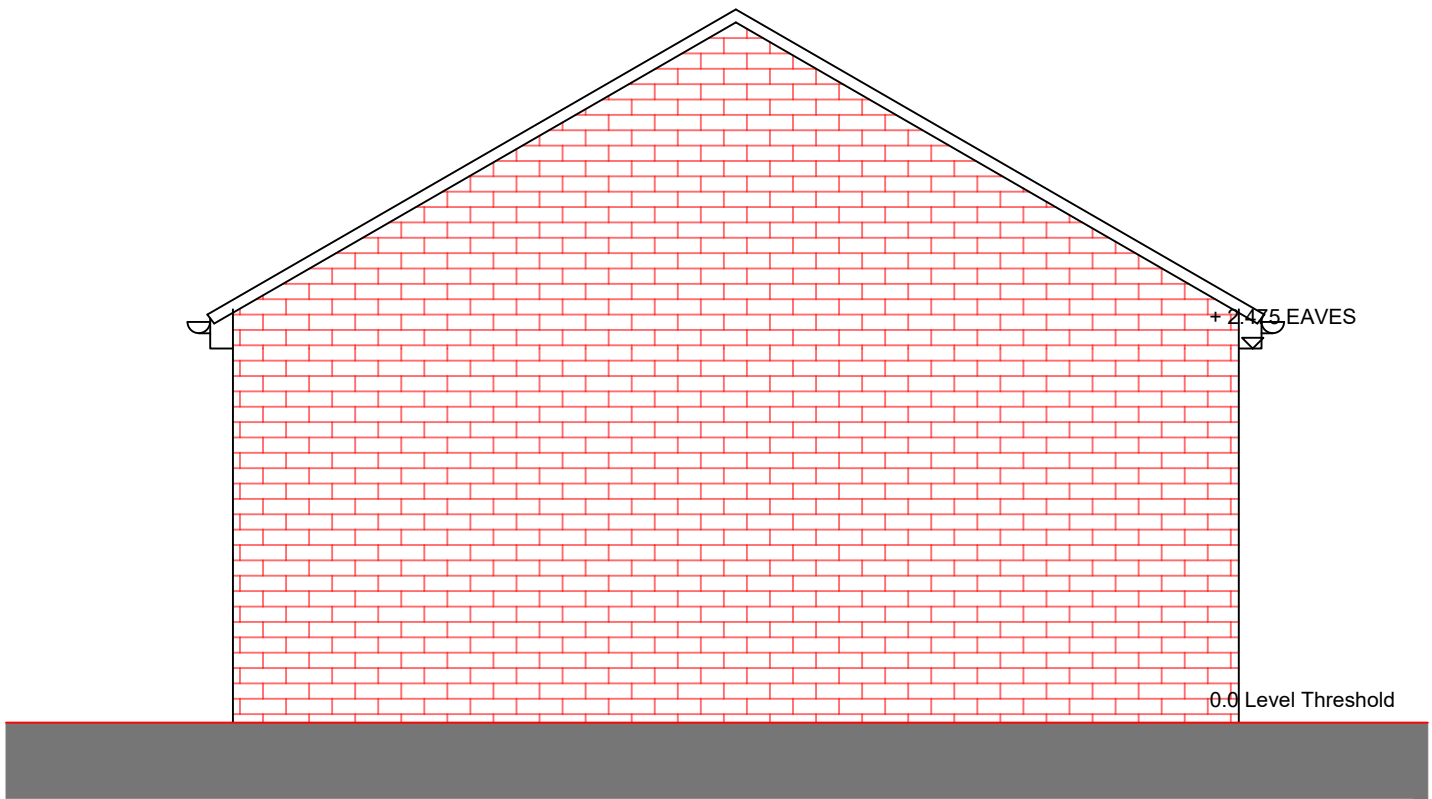

Side Elevation - 1:50

Detached Garage
Floor Plan - 1:20

ADDITIONAL COMMENTS DENOTED ON DWG AREA AS (CDM)

CDM 2015

PERCEIVED SIGNIFICANT RESIDUAL RISKS THAT ARE EITHER / OR ANY COMBINATION OF THE FOLLOWING :
NOT OBVIOUS ■ UNUSUAL ■ DIFFICULT TO MANAGE

AREA	CONSTRUCTION	USE	MAINTENANCE	DECOMMISSION
------	--------------	-----	-------------	--------------

REV	DESCRIPTION	DRWNCHKD	DATE
-----	-------------	----------	------

HJK
CONSTRUCTION

HJK PROPERTIES
THE KEY TO YOUR NEW HOME

PROJECT Land At Lowercroft

TITLE Floor plan & Elevations

SCALE	1:100 @ A1	DATE	05/05/22
-------	------------	------	----------

DRAWING NO.	TX-LC-FP	REVISION	
-------------	----------	----------	--

DRAWN BY		CHECKED BY	
----------	--	------------	--

PURPOSE OF ISSUE	☐ PLANNING	☐ BUILDING REGS	☐ TENDER
	☐ APPROVAL	☐ COMMENT	☐ CONSTRUCTION

BELMONT HOUSE
2 DALTON COURT
COMMERCIAL ROAD
DARWEN
BB3 0DG