

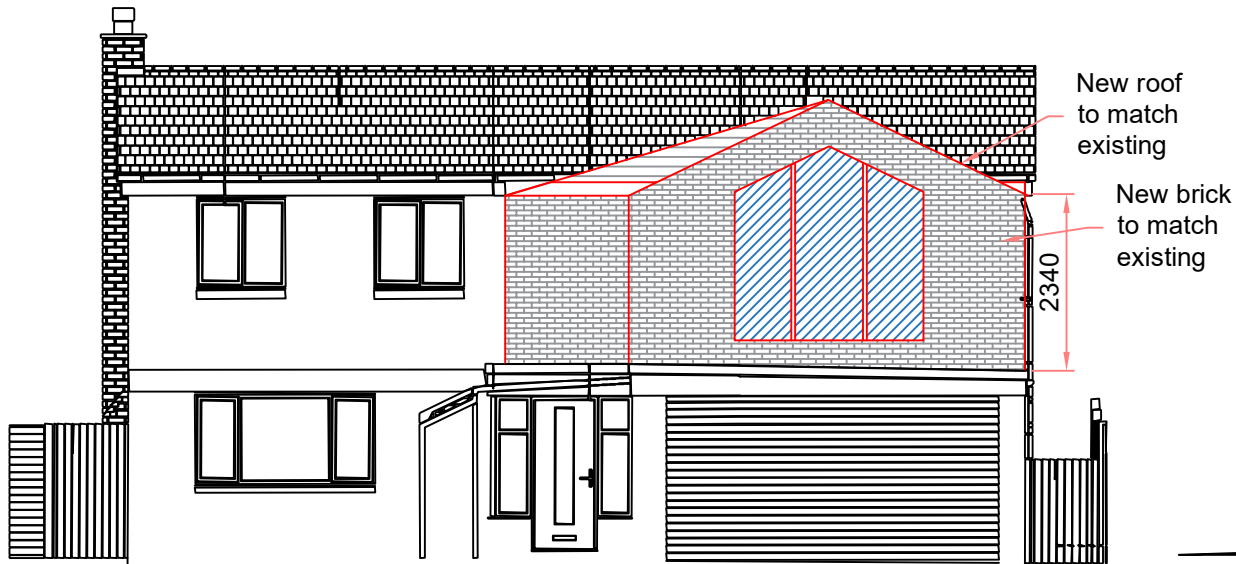



23 Marle Croft
Proposed Elevations
Scale: 1:100 @ A3

 


PROPOSED FRONT ELEVATION

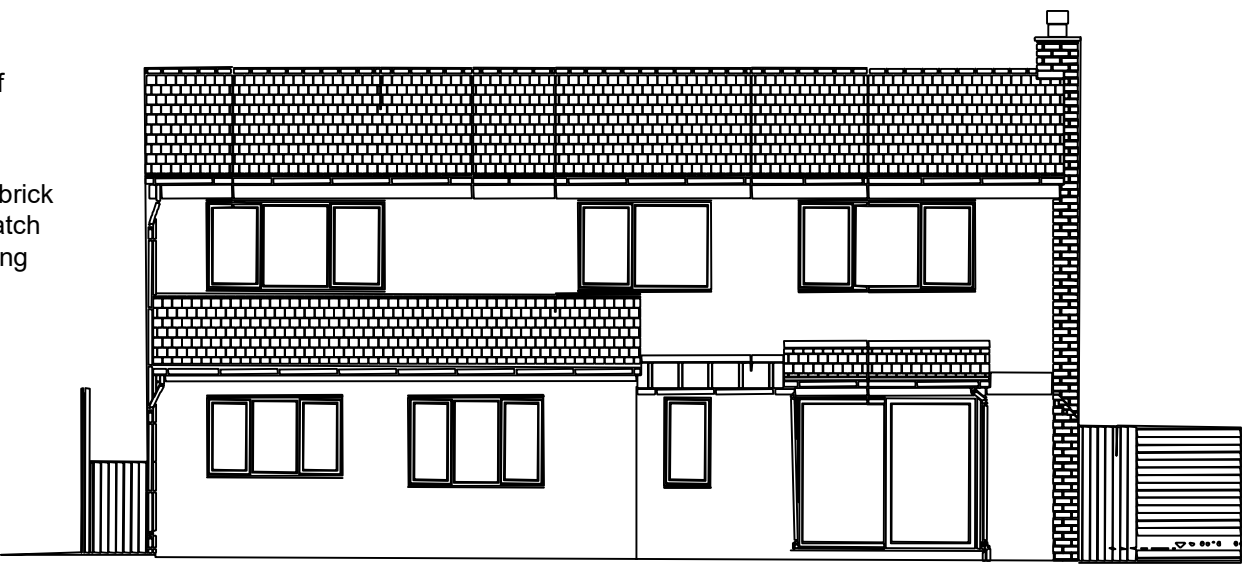

PROPOSED REAR ELEVATION

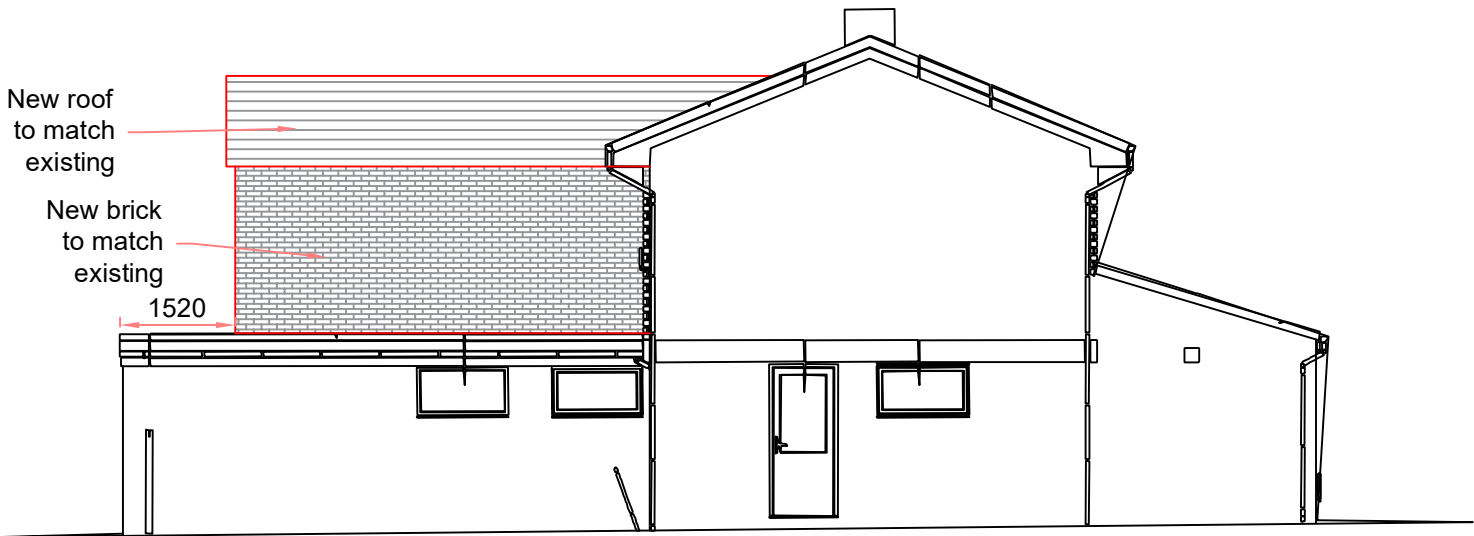

PROPOSED SIDE ELEVATION

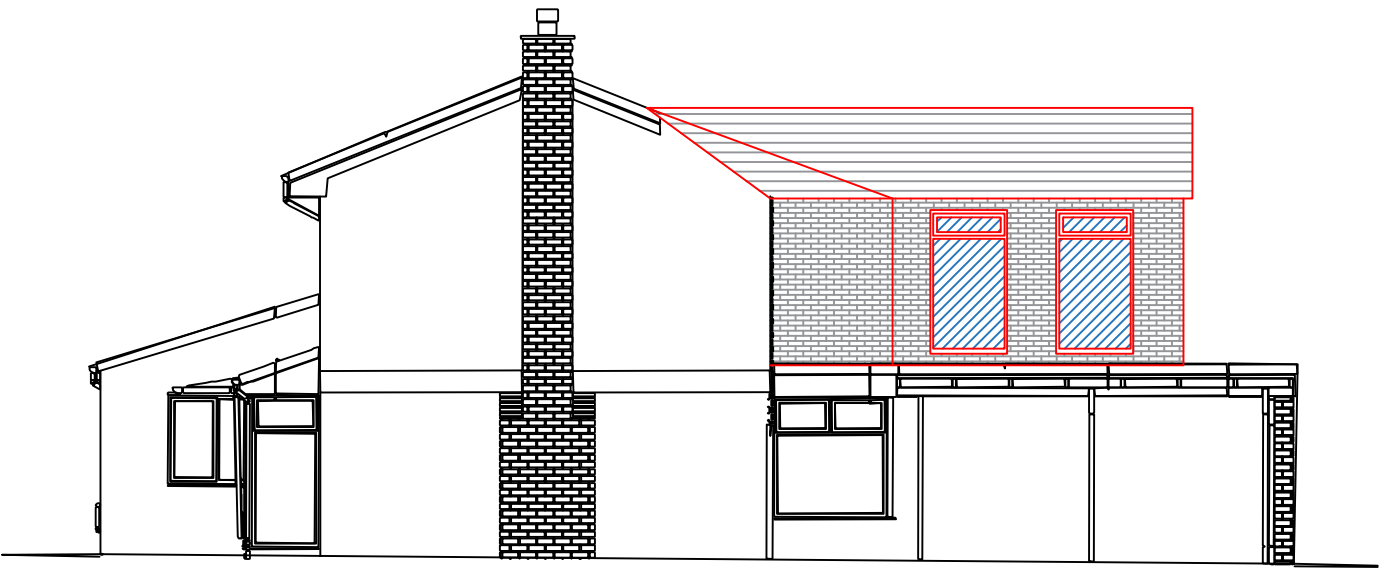

PROPOSED SIDE ELEVATION