


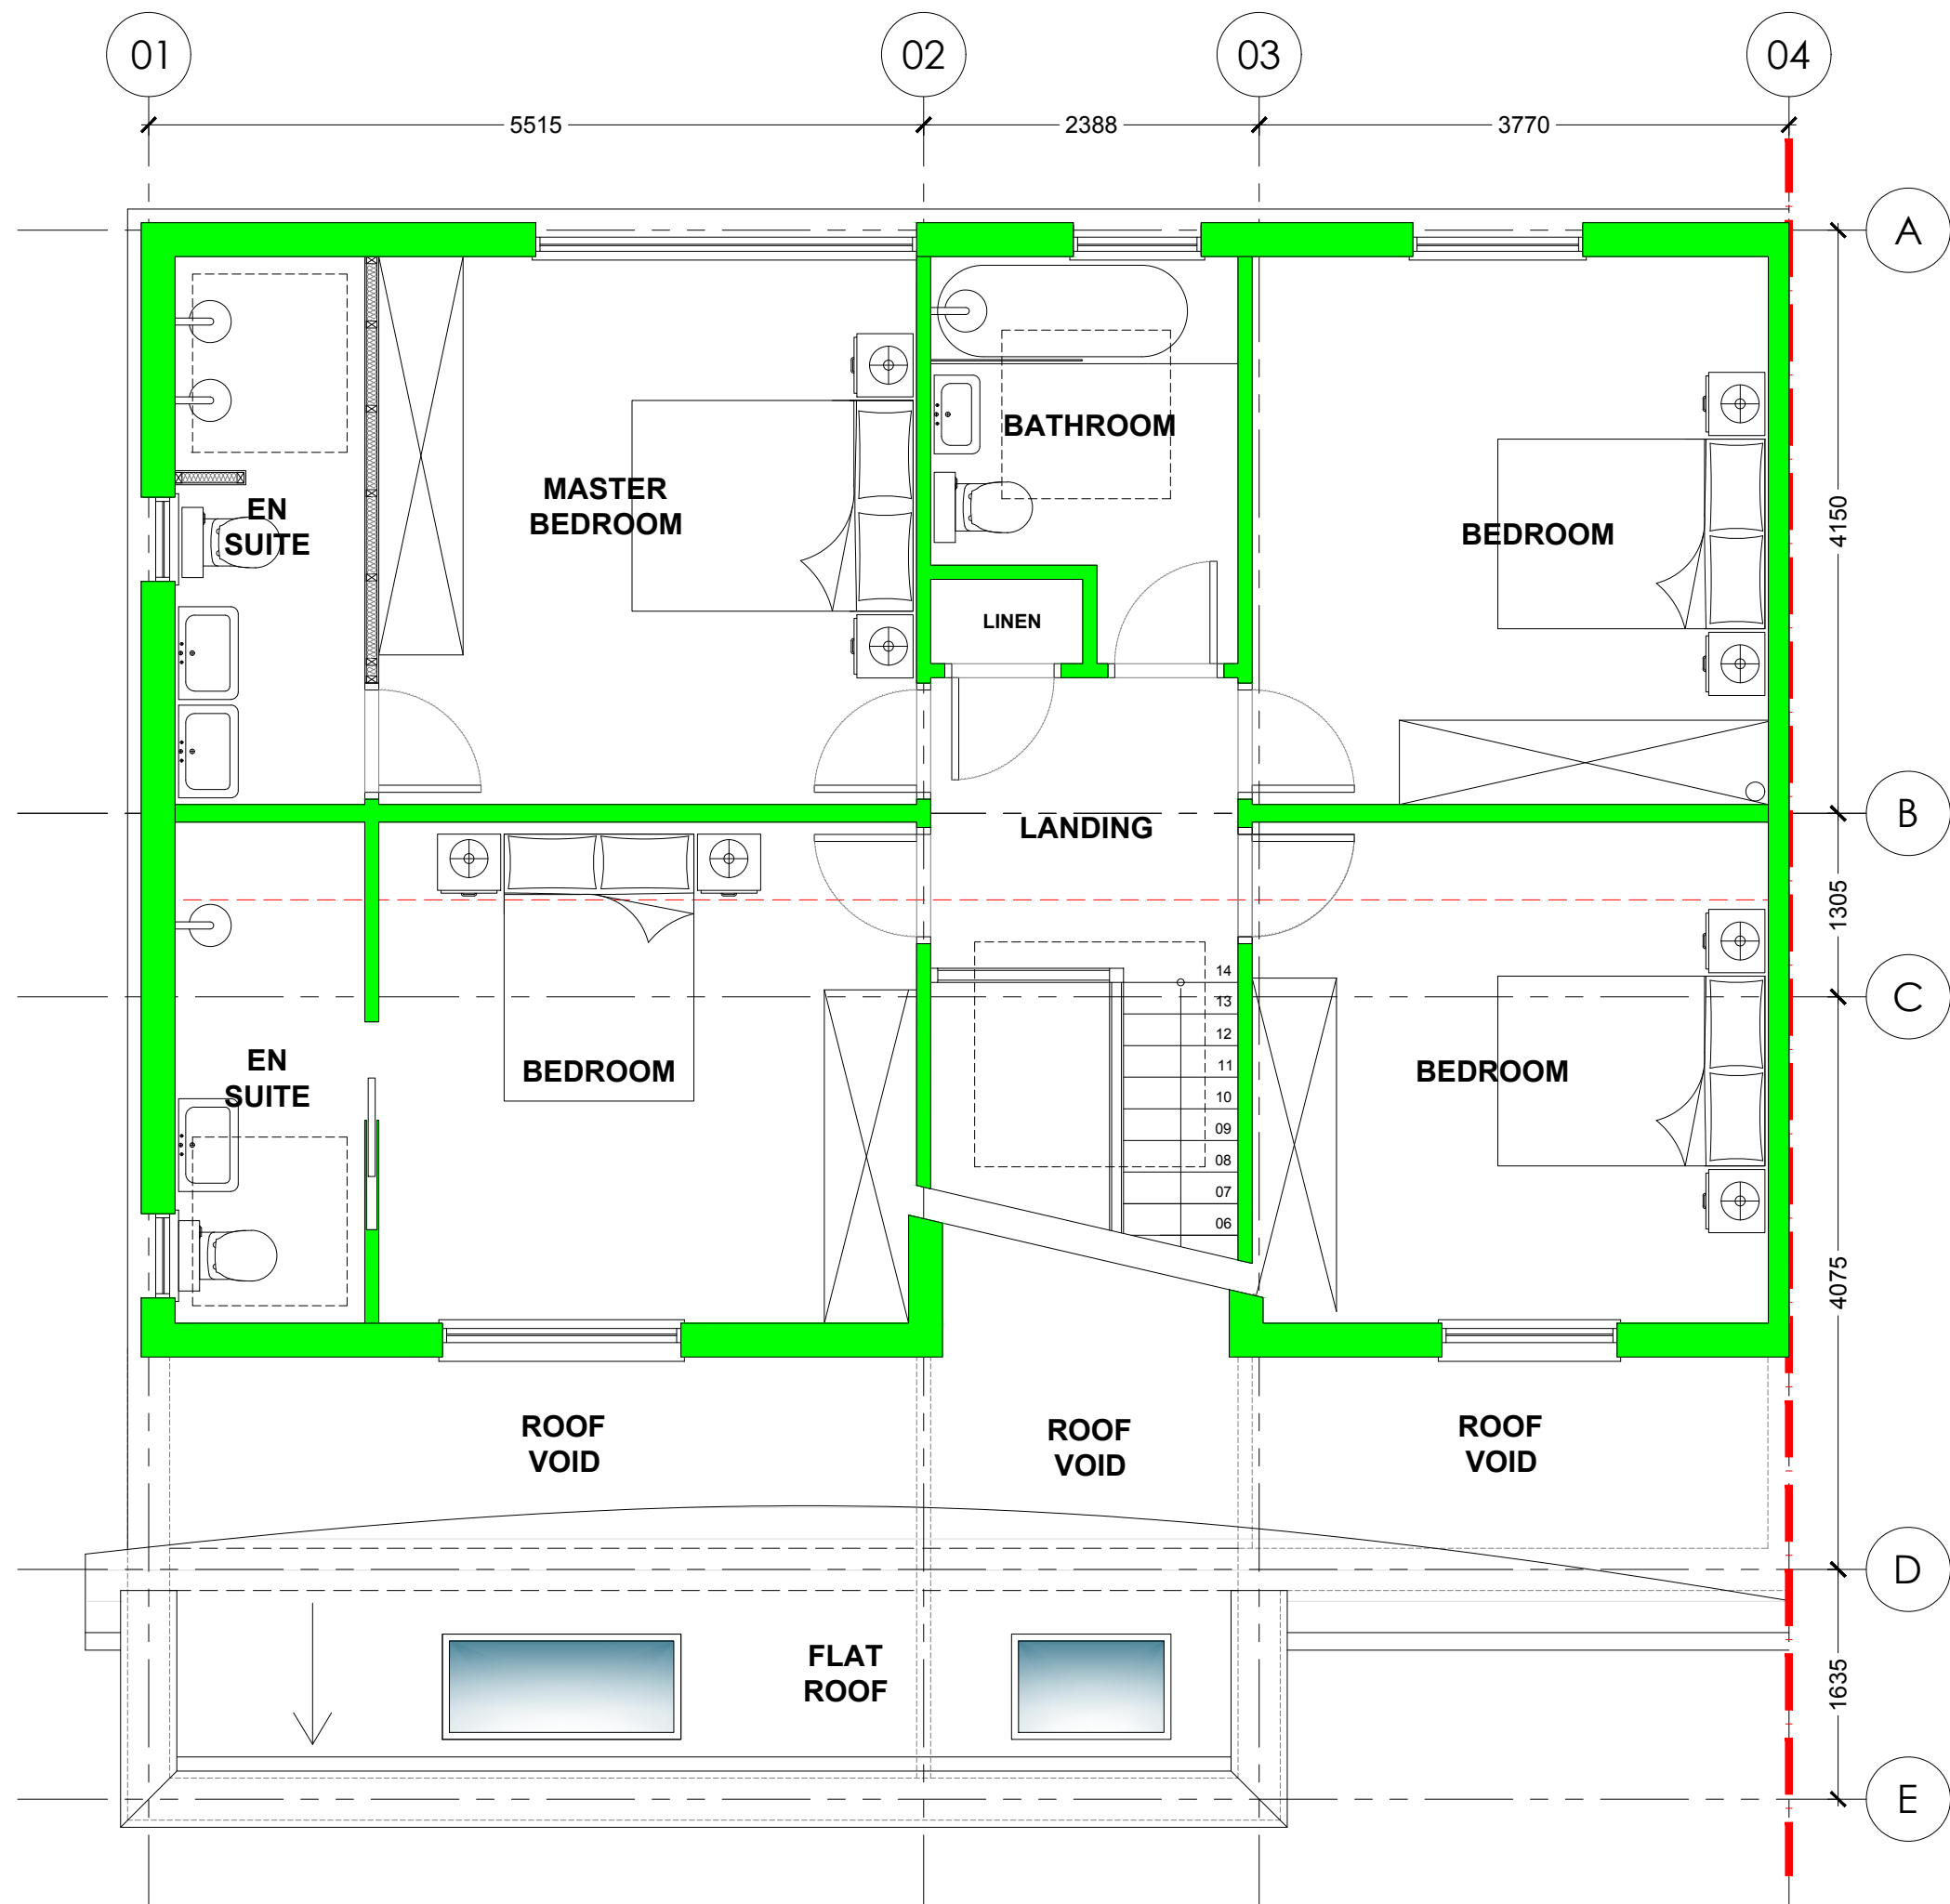

ALL DIMENSIONS ARE FOR REFERENCE  
PURPOSES ONLY DISCRPENCIES ARE TO BE  
REPORTED TO THE DRAWINGS AUTHOR. DO NOT  
SCALE FROM DRAWING.

PROPOSED FIRST FLOOR PLAN  
1:50

|   |            |              |        |          |
|---|------------|--------------|--------|----------|
| Rev                                                                                                  | Date       | Description  | Rev By | Chk'd By |
| Project Title                                                                                        |            |              |        |          |
| 36 SANDRINGHAM DRIVE<br>GREENMOUNT<br>BURY<br>BL8 4DJ                                                |            |              |        |          |
| Client                                                                                               |            |              |        |          |
| MR JOYCE                                                                                             |            |              |        |          |
| Status                                                                                               |            |              |        |          |
| PLANNING                                                                                             |            |              |        |          |
| Scale                                                                                                |            | Drawing Size |        |          |
| 1:50                                                                                                 |            | A3           |        |          |
| Drawn By                                                                                             | Checked By | PDP          | Date   | 03/22    |
| Drawing Title                                                                                        |            |              |        |          |
| PROPOSED FIRST FLOOR PLAN                                                                            |            |              |        |          |
| Job-Dwg No                                                                                           |            |              |        |          |
| 475BUR-105                                                                                           |            |              |        |          |
| ABODE                                                                                                |            |              |        |          |
| MANCHESTER   0161 711 0858<br>No.1 Spinningfields, WeWork (Abode)<br>Quay Street, Manchester, M3 3JE |            |              |        |          |
| LONDON   020 3053 8255<br>1 Knightsbridge Green, 7th Floor, Office 7.02<br>London, SW1X 7NE          |            |              |        |          |
| info@abode-architecture.co.uk   www.abode-architecture.co.uk                                         |            |              |        |          |