




Proposed East Elevation



Proposed North Elevation



Proposed West Elevation

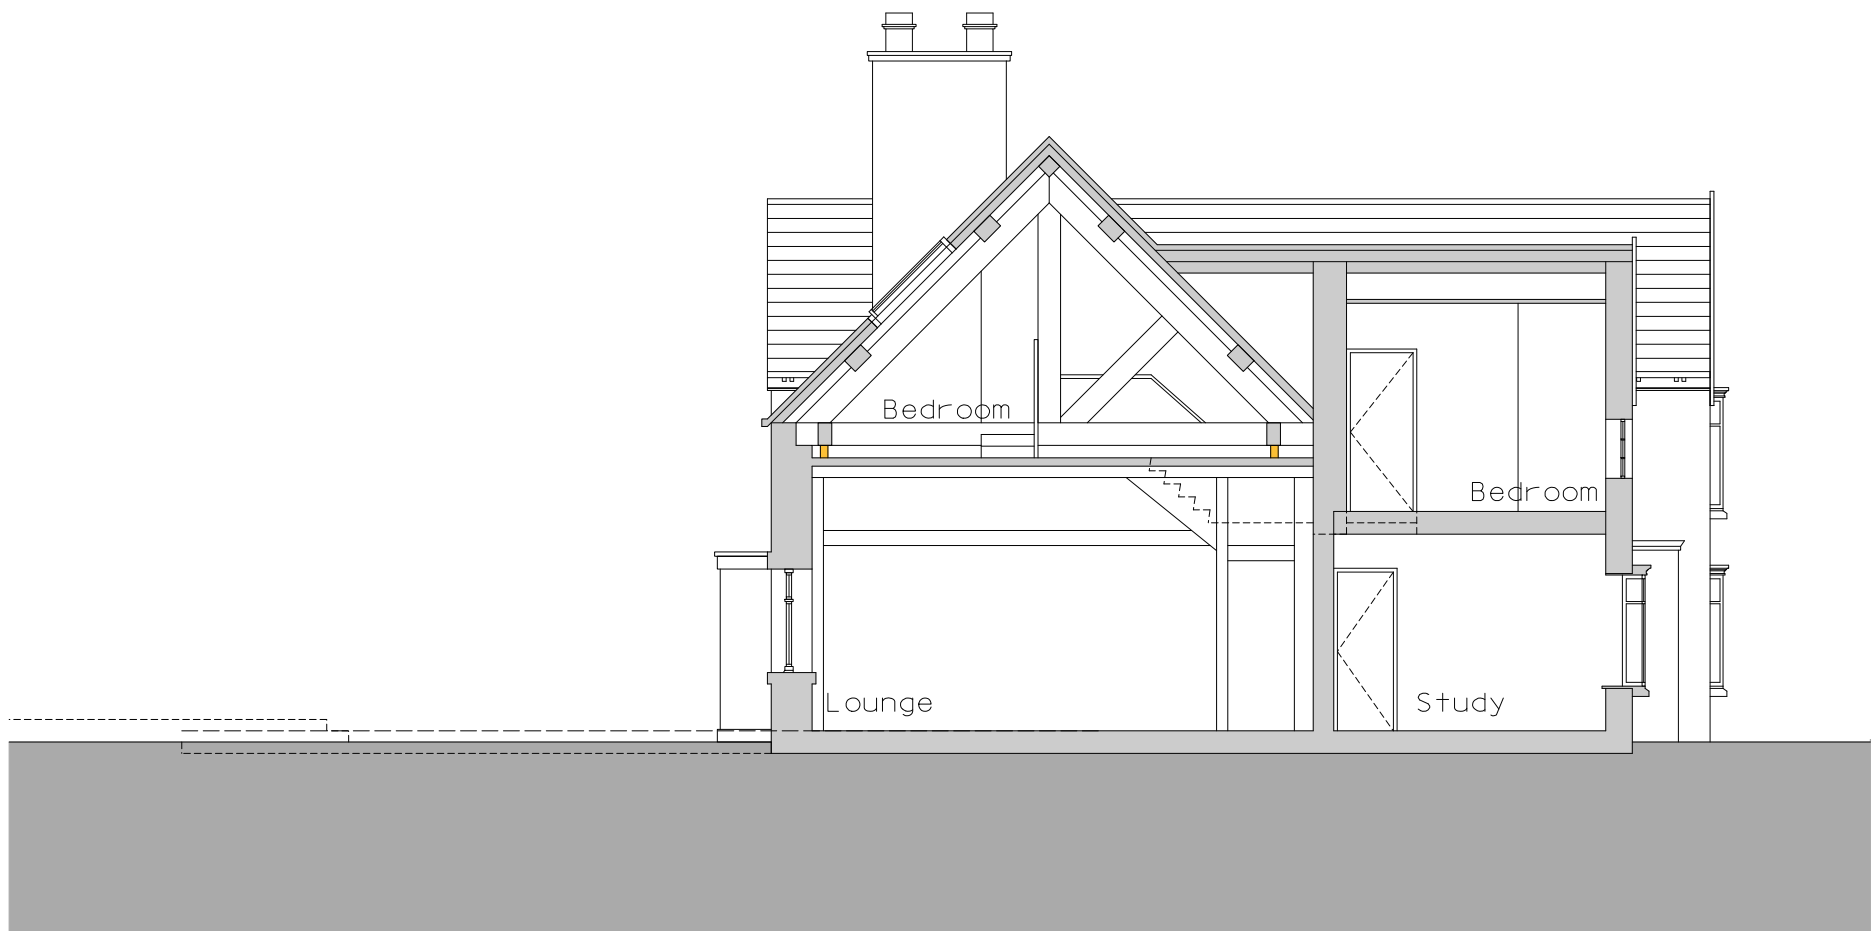

Proposed South Elevation (Section CC)

This scale bar is for microfilming purposes only.

0	10	20	30	40	50	60	70
---	----	----	----	----	----	----	----

The design information contained within this drawing is protected by Copyright.

All dimensions to be checked on site prior to commencement of work.

Figured dimensions to be used in preference to scale.

ISSUED FOR PLANNING



Suite 4,
Beech House,
1 Cambridge Road,
Hale, Cheshire
WA15 9SY
Tel: 0161 929 4422

Project Title :
Alterations to:
Brandlesholme Old Hall, Bury, BL8 4LS
Mr & Mrs J Unsworth

Dwg Title :
Proposed Elevations

Dwg No. : 19/026 (2-)AE023	Revision : *
Scale : 1:100	Drawn By / Date : mrw Aug '16