


- do not scale dimensions from this drawing
- all dimensions to be checked on-site and
discrepancies to be reported to the architects

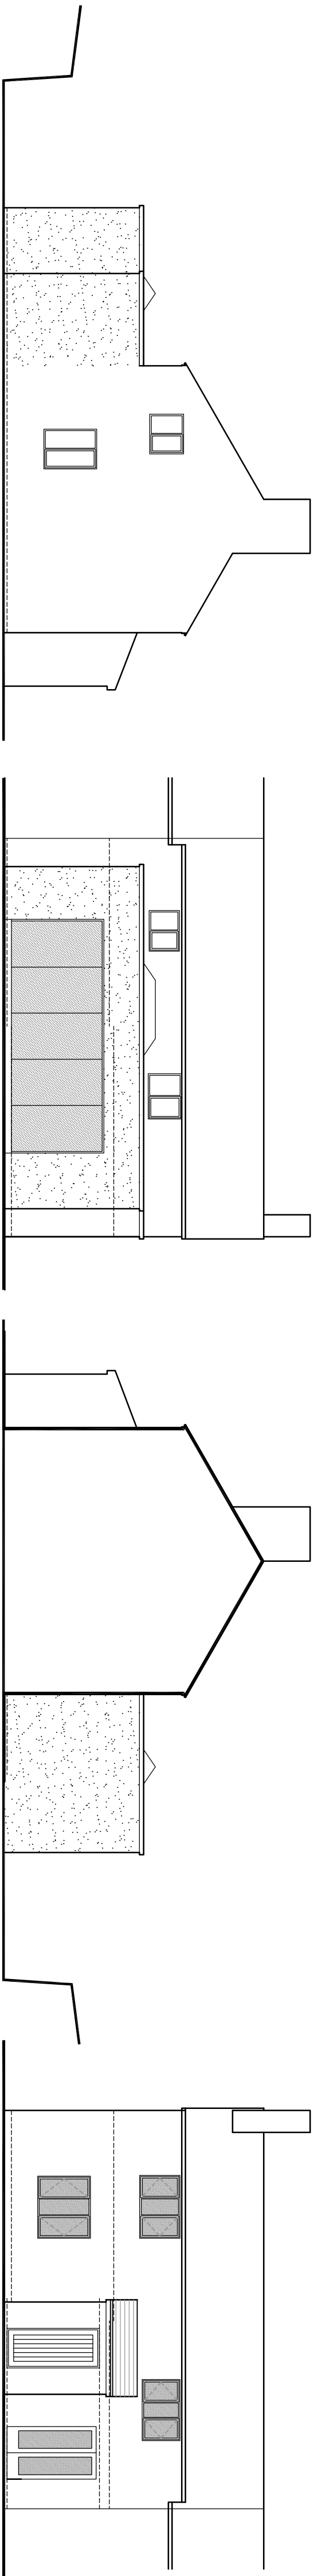


Gable Elevation (south)

Rear Elevation (north)


Gable Elevation (north)

Front Elevation (north)

Elevations scale 1:100

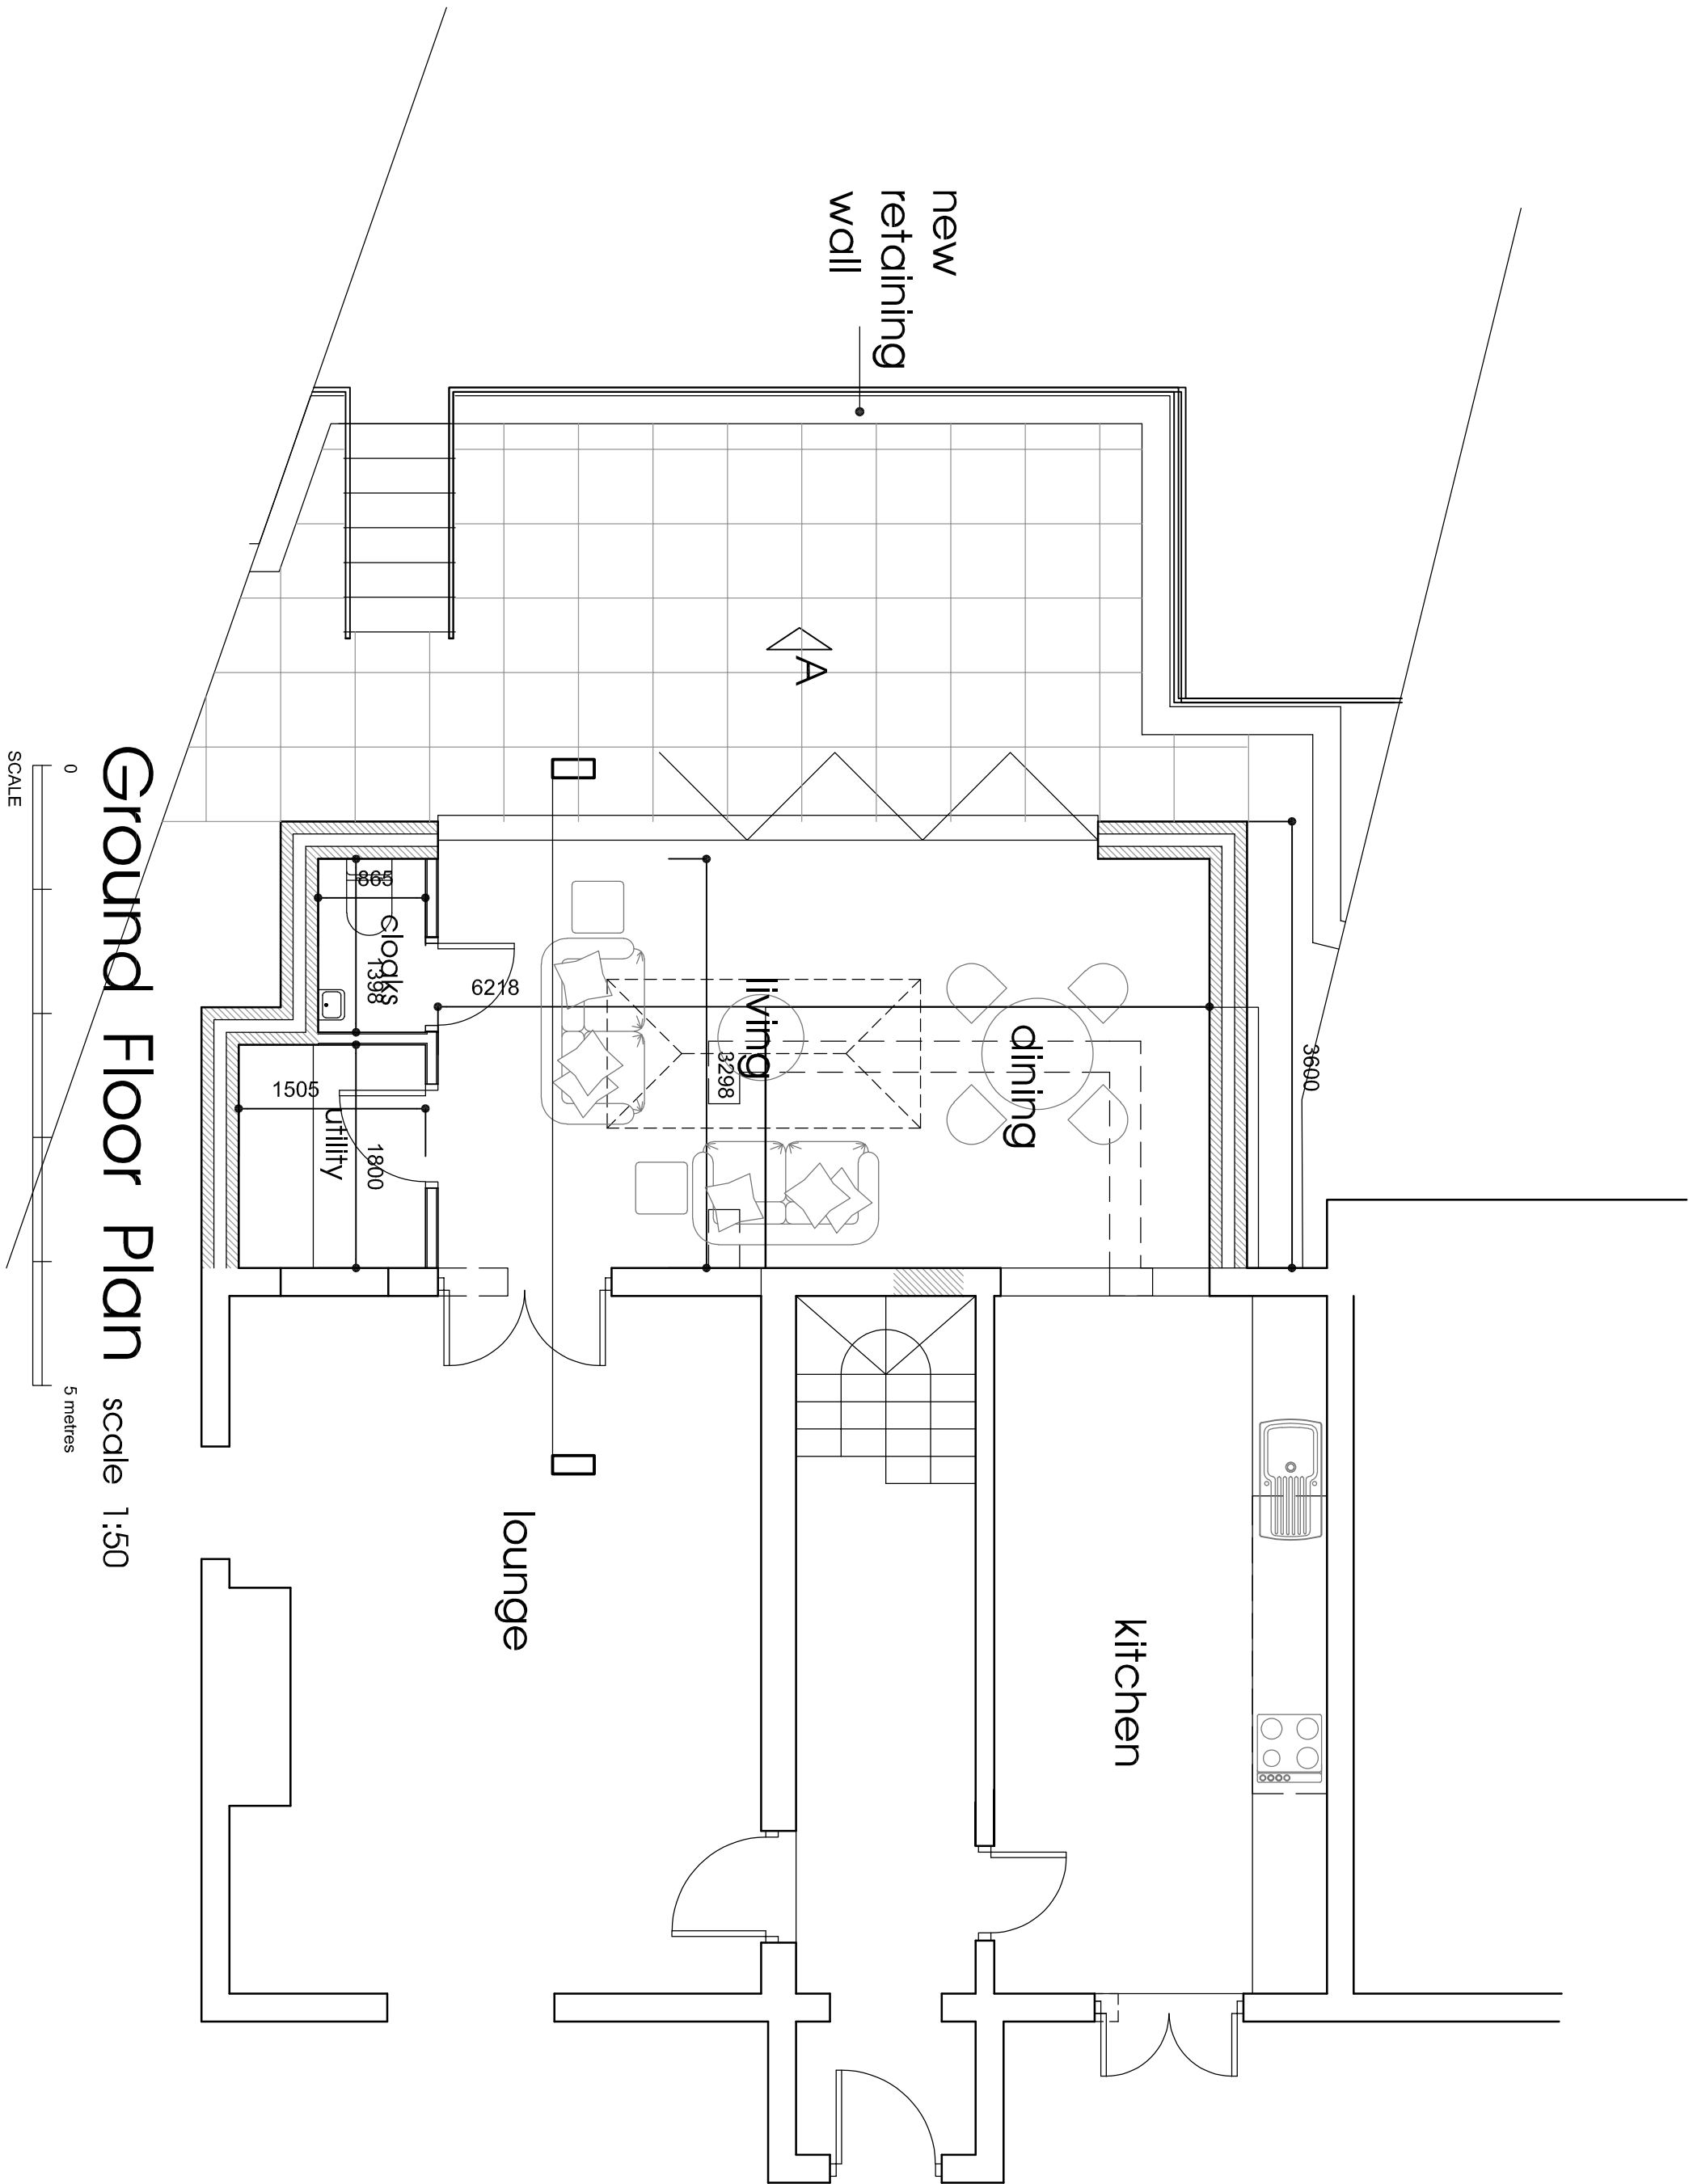

Ground Floor Plan scale 1:50

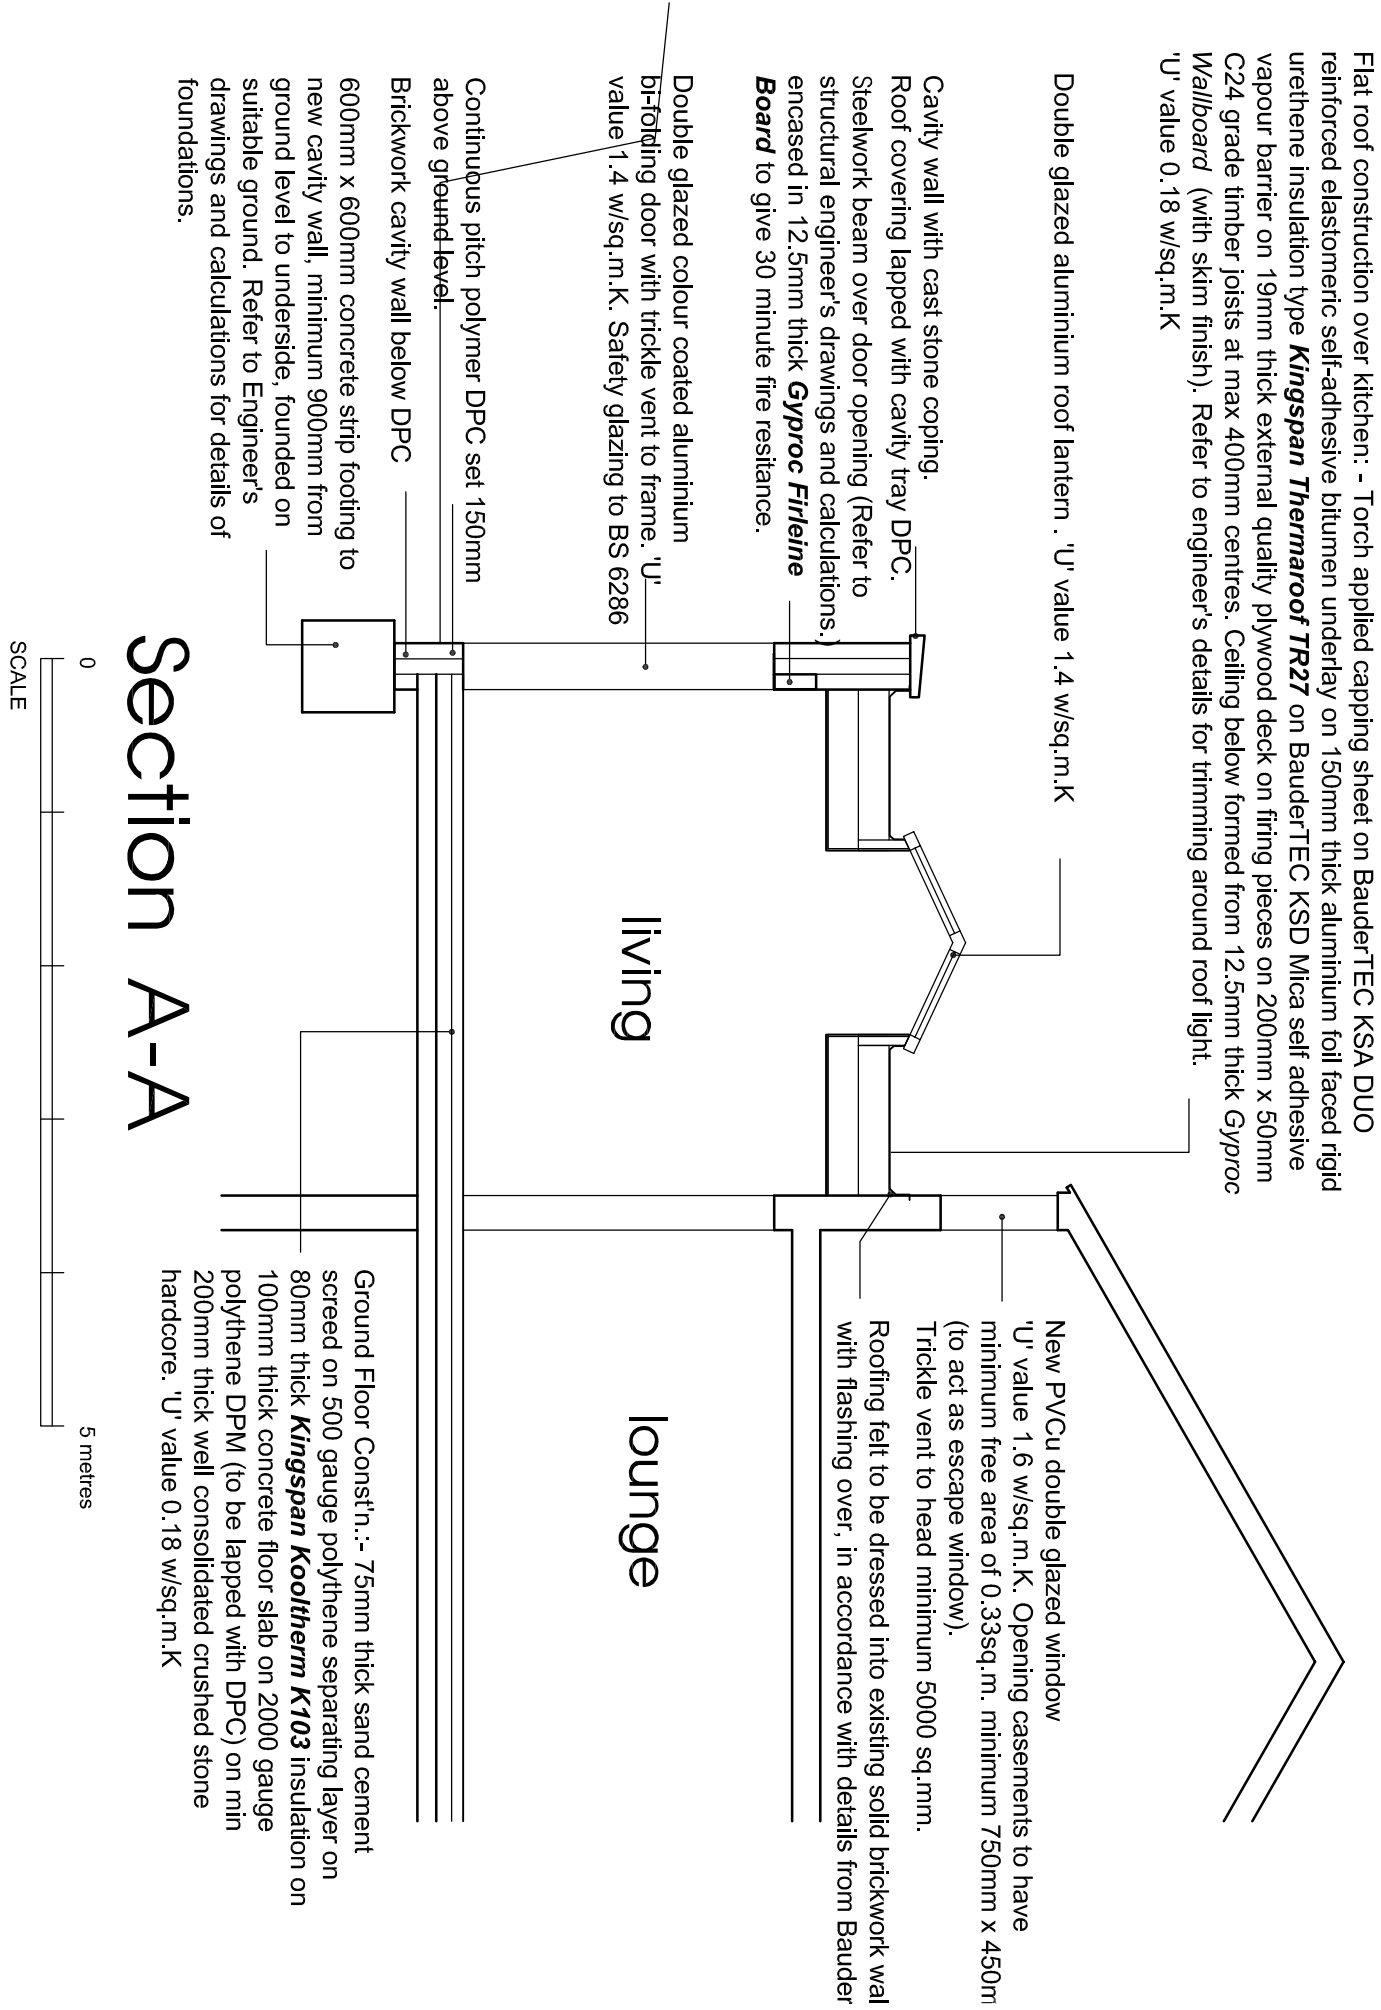

Section A-A

Client	Mrs J Caine		
Project	Proposed Rear Extension, 54 Harwood Road, Iottingham, Bury, BL8 3PY		
Title	Proposed Layouts		
Drawing number	1233.03	revision	B
Scale	As shown A1	date	May 23
Drawn by	RH	status	

fisk
& associates
architects

20 Chorley road, swinton, manchester, m27 5dJ
t - 0161 793 5300 e - info@rnfisk.co.uk

