


Conversion of barns & replacement of stables
to form 5 dwellings at Barrack Fold Farm~

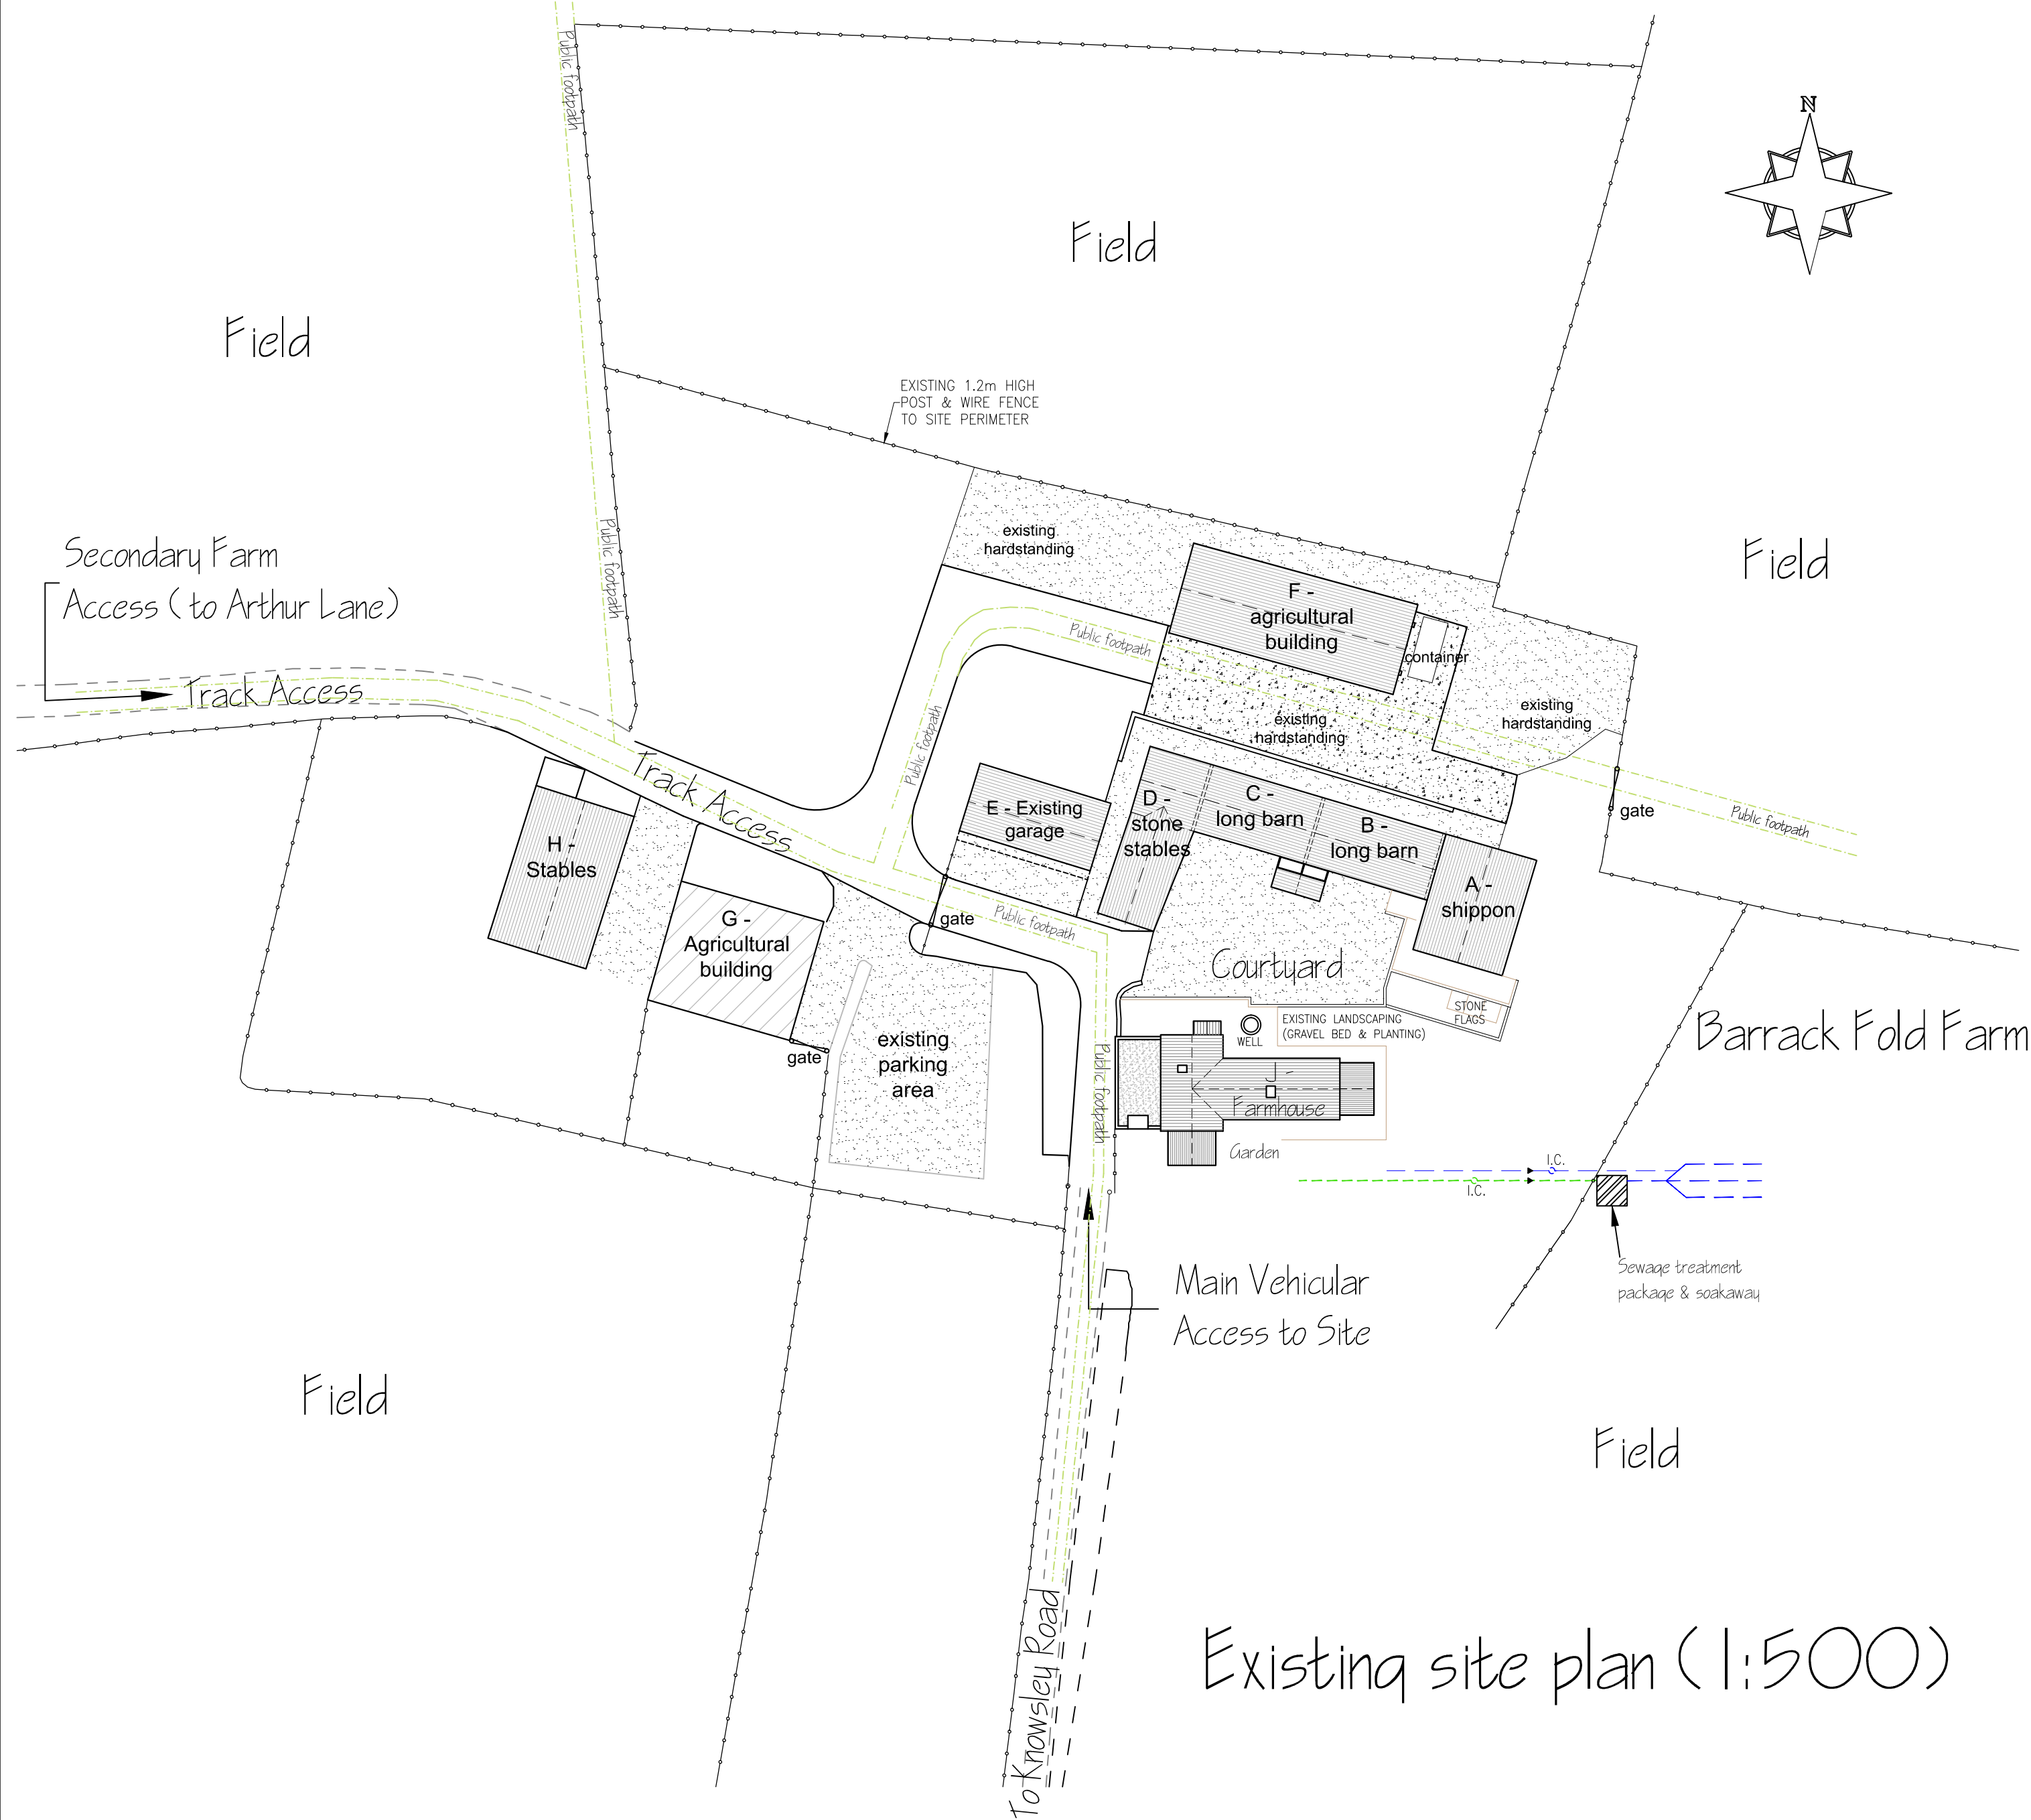

Existing site plan (1:500)

Amendments			
Title			
CONVERSION OF EXISTING BARNs & REPLACEMENT OF A STABLES TO FORM FIVE DWELLINGS AT BARRACK FOLD FARM, OFF KNOWSLEY ROAD, AINSWORTH~			
Client			
MR C. D. DUDLEY			
Dwg. No.			
23/1283/101 - EXISTING SITE PLAN			
Date	Plot Scale	Drawn by	Status
19.06.2023	A2@1:500	JPE	PLANNING
JPE CONSULTANCY LIMITED ARCHITECTURAL DESIGN & PLANNING 9 Woodend Drive, Stalybridge, Cheshire, SK15 2SF Telephone 07875 627 988 jim@jpeconsultancy.co.uk			