



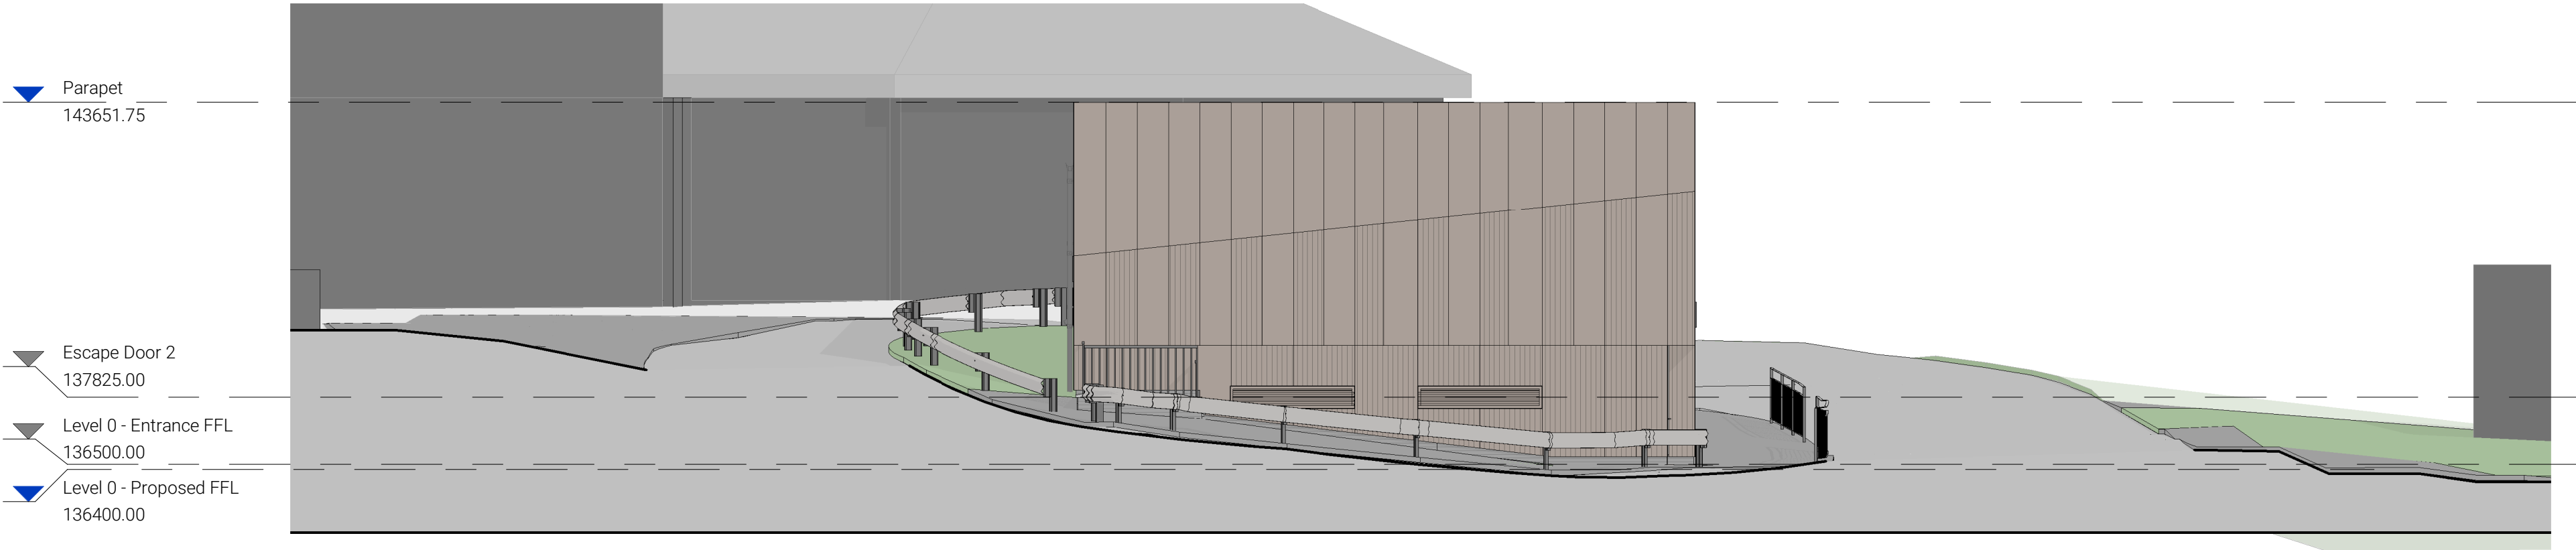


Planning - 20-Proposed Elevation 1
1:100

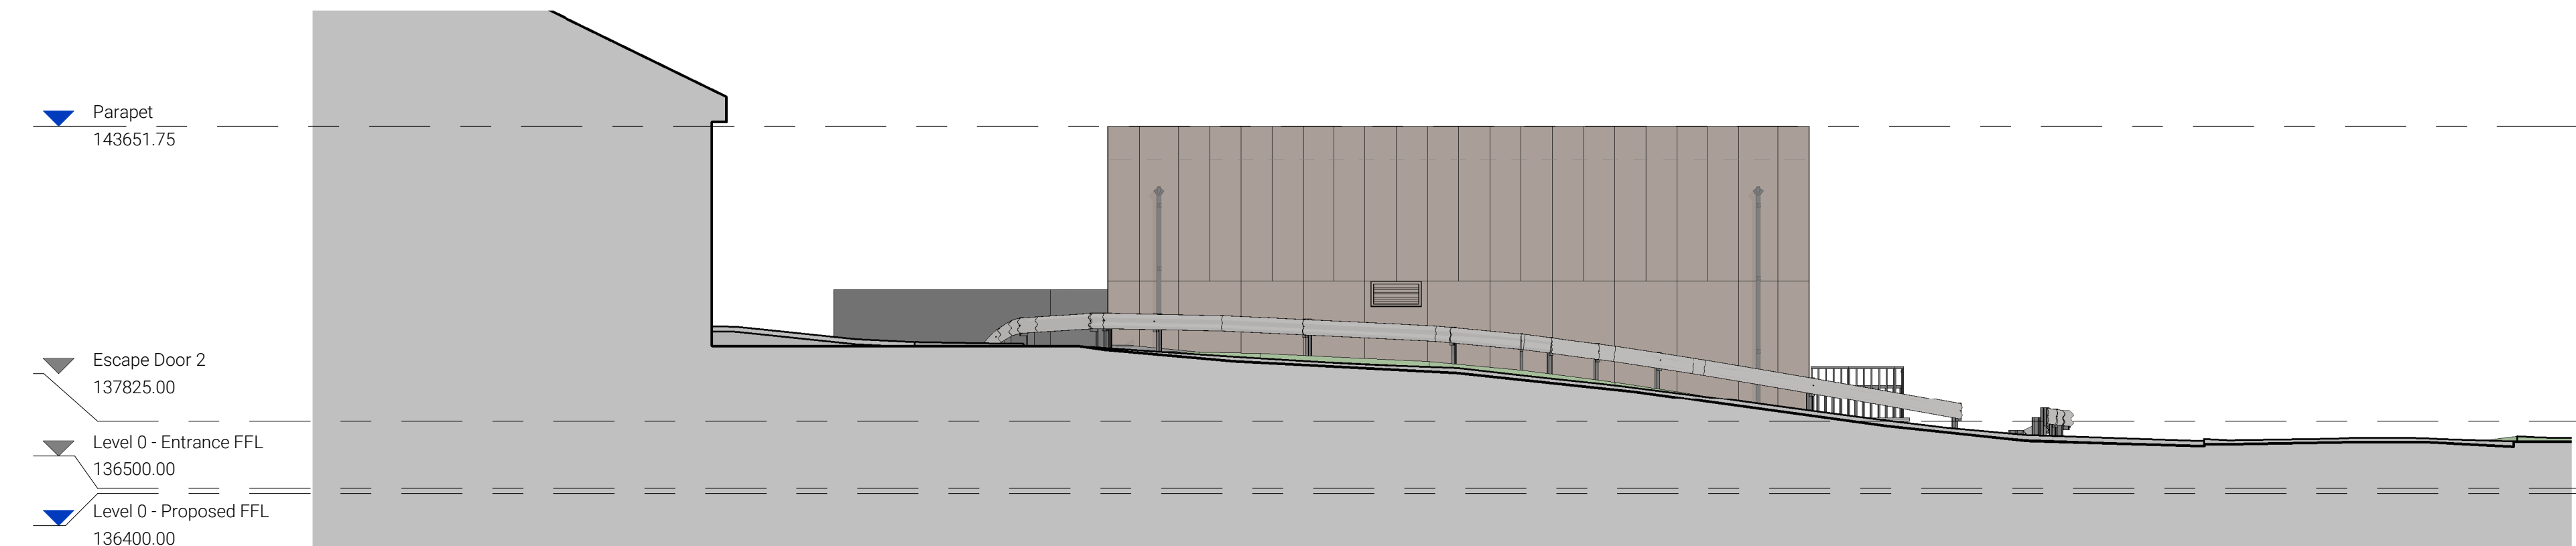


Planning - 20-Proposed Elevation 2
1:100



Planning - 20-Proposed Elevation 3
1:100

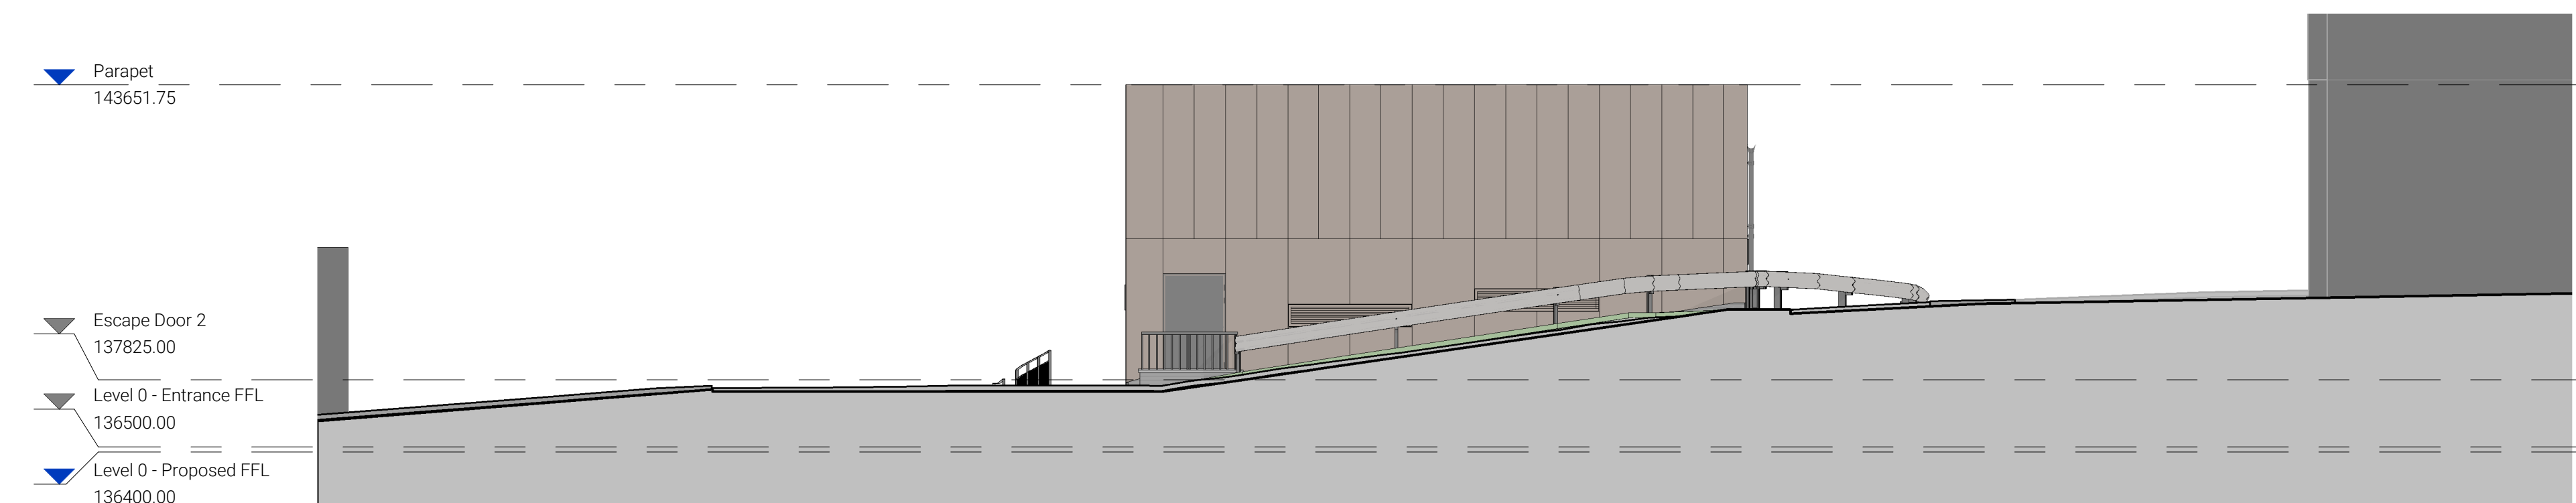

Planning - 20-Proposed Elevation 4
1:100

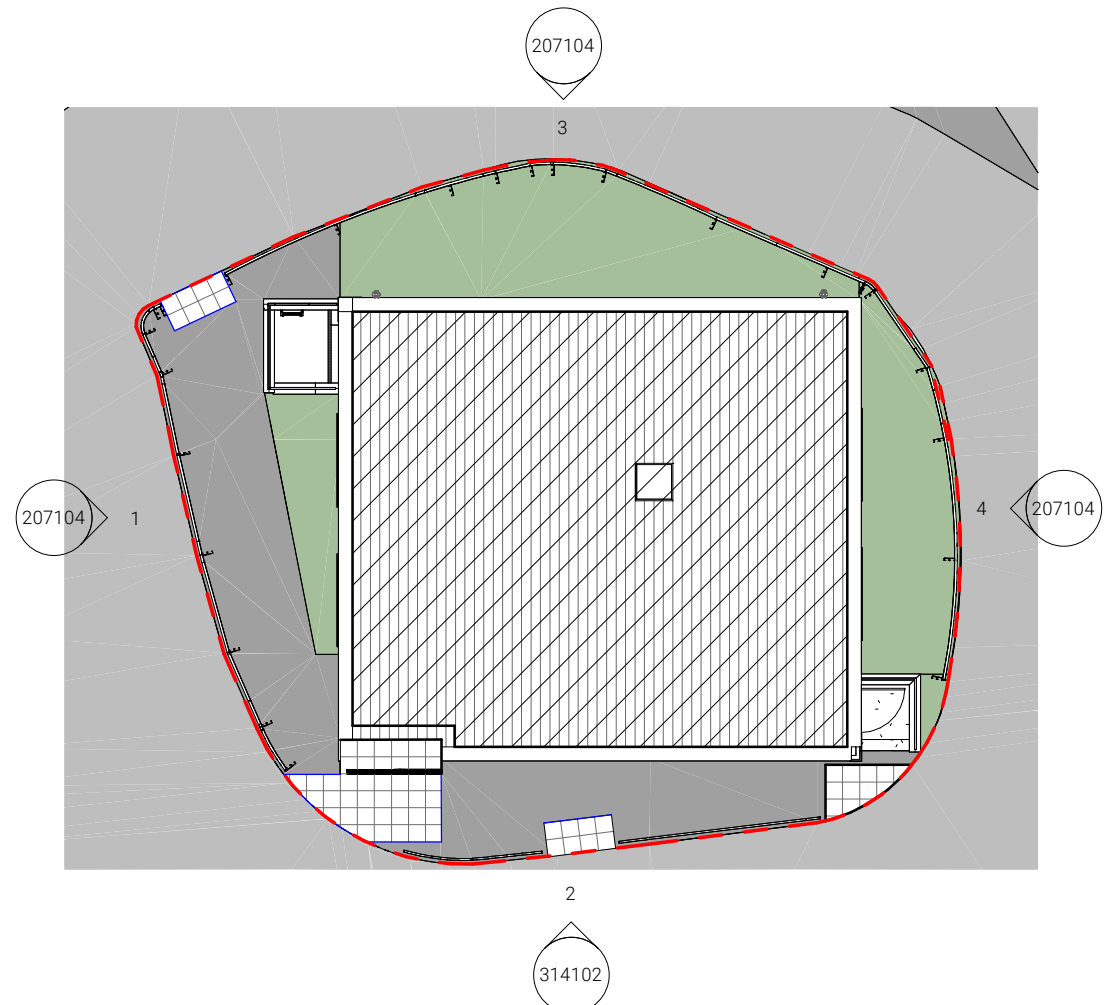

Planning - Level - 0 - Proposed Elevation Location Plan
1:200

GENERAL NOTES:

- 1 All boundaries, dimensions and levels are to be checked on site before construction and any discrepancies reported to the Architect / Designer.
- 2 Partial Service: Any discrepancies with site or other information is to be advised to the Architect / Designer and direction and / or approval is to be sought before the implementation of the detail.
- 3 Block and site plans are reproduced under license from the Ordnance Survey.
- 4 Do not scale this drawing.
- 5 For the purpose of coordination, all relevant parties must check this information prior to implementation and report any discrepancies to the Architect / Designer.

P2 SECOND PLANNING ISSUE
P1 FIRST ISSUE FOR PLANNING
REV DESCRIPTION

28.03.2025 SL
29.03.2021 GAB
DATE REV BY

CLIENT
Northern Care Alliance NHS Group

PROJECT
New MCW Booster Tank Facility, Fairfield General Hospital

DRAWING
Proposed Street Scene Elevations

SCALE
As indicated @ A1

FIRST ISSUED
29/03/21

PROJECT 998-20 CLIENT REF - DRAWN BY GAB CHECKED BY -

ORIGIN DAY VOLUME XX LEVEL ZZ TYPE DR ROLE A NUMBER 207104 REVISION P2

SUITABILITY
PLANNING

DAY

DAY Architectural Ltd.
Studio 1, Lancaster Buildings
77 Deansgate, Manchester, M3
2BW
T: 0161 834 9703
W: www.day-architectural.com