




GROUND

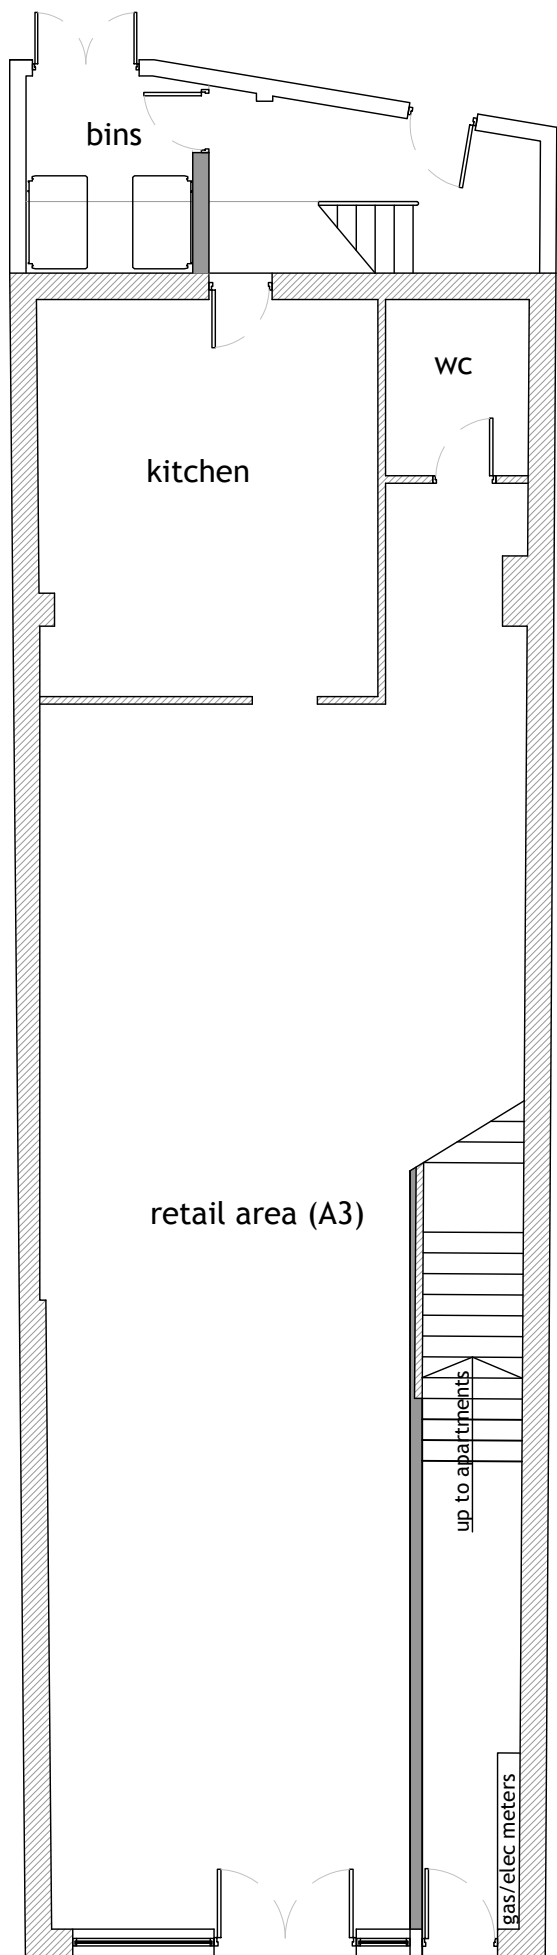

FIRST

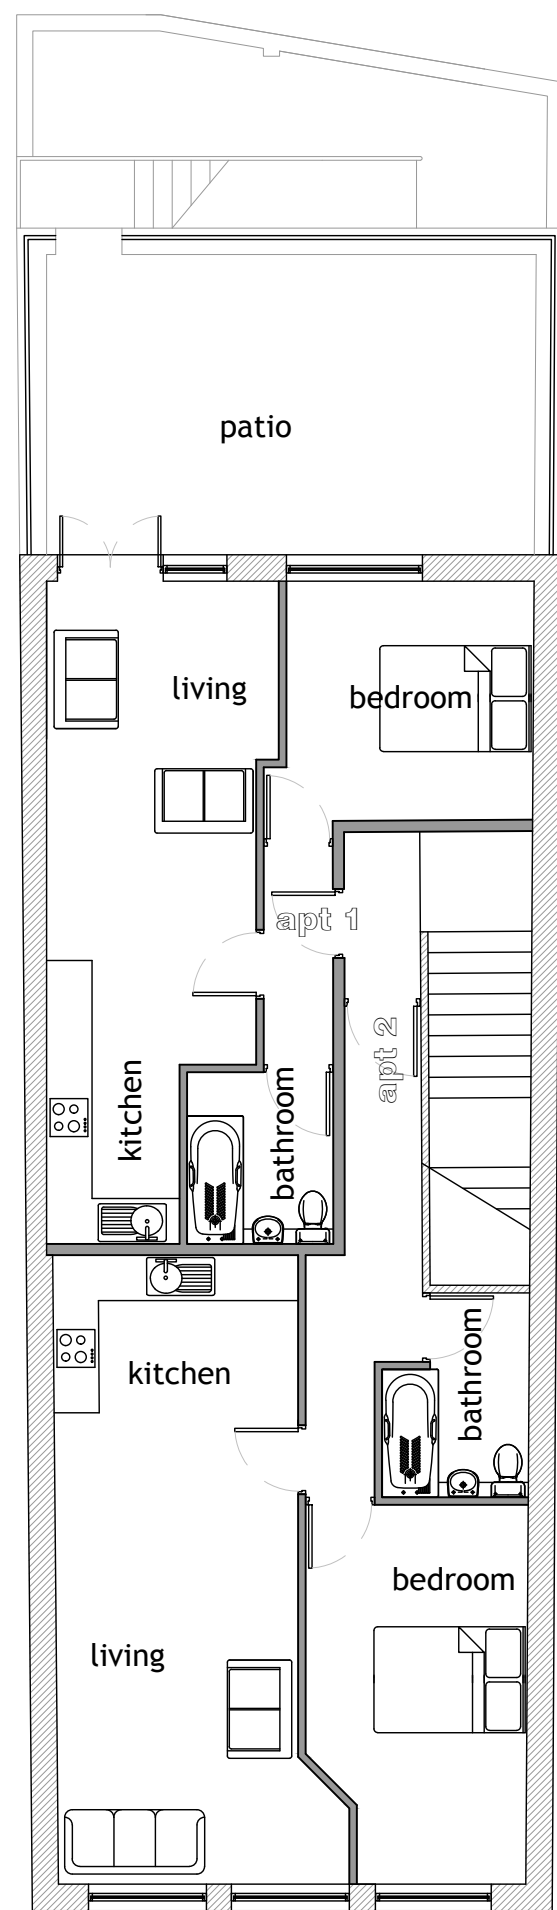

1:100

 

Designer take no responsibility for any dimensions obtained by scaling from this drawing. If no dimension is shown the recipient must ascertain the dimension specifically from the Contract Administrator or by site measurement. Supplying this drawing in digital form is solely for convenience and no reliance may be placed on digital data. All data must be checked against hard copy. Dimensions must be checked on site. Any discrepancies must be reported to the Contract Administrator immediately.

Client		MH & NP Consultants LTD	
Project		30, THE ROCK, BURY	
Title		PROPOSED FLOOR PLANS	
Drawn Scale	1:100 A3	Drawn by Ref No	803-04
Revised		By	a