

REVISION


date	revision description	initl	rev
21.10.2021	Revised site plan following client comment.	JE	A

ELEVATIONS MATERIALS KEY


- (A) Smooth grey roof tile.
- (B) Dark grey uPVC windows & doors.
- (C) Brick with decorative bonds and cast stone sills.
- (D) Composite door.
- (E) Black uPVC fascia boards.
- (F) Cementitious weatherboard.




SITE PLAN AS EXISTING
SCALE 1:200

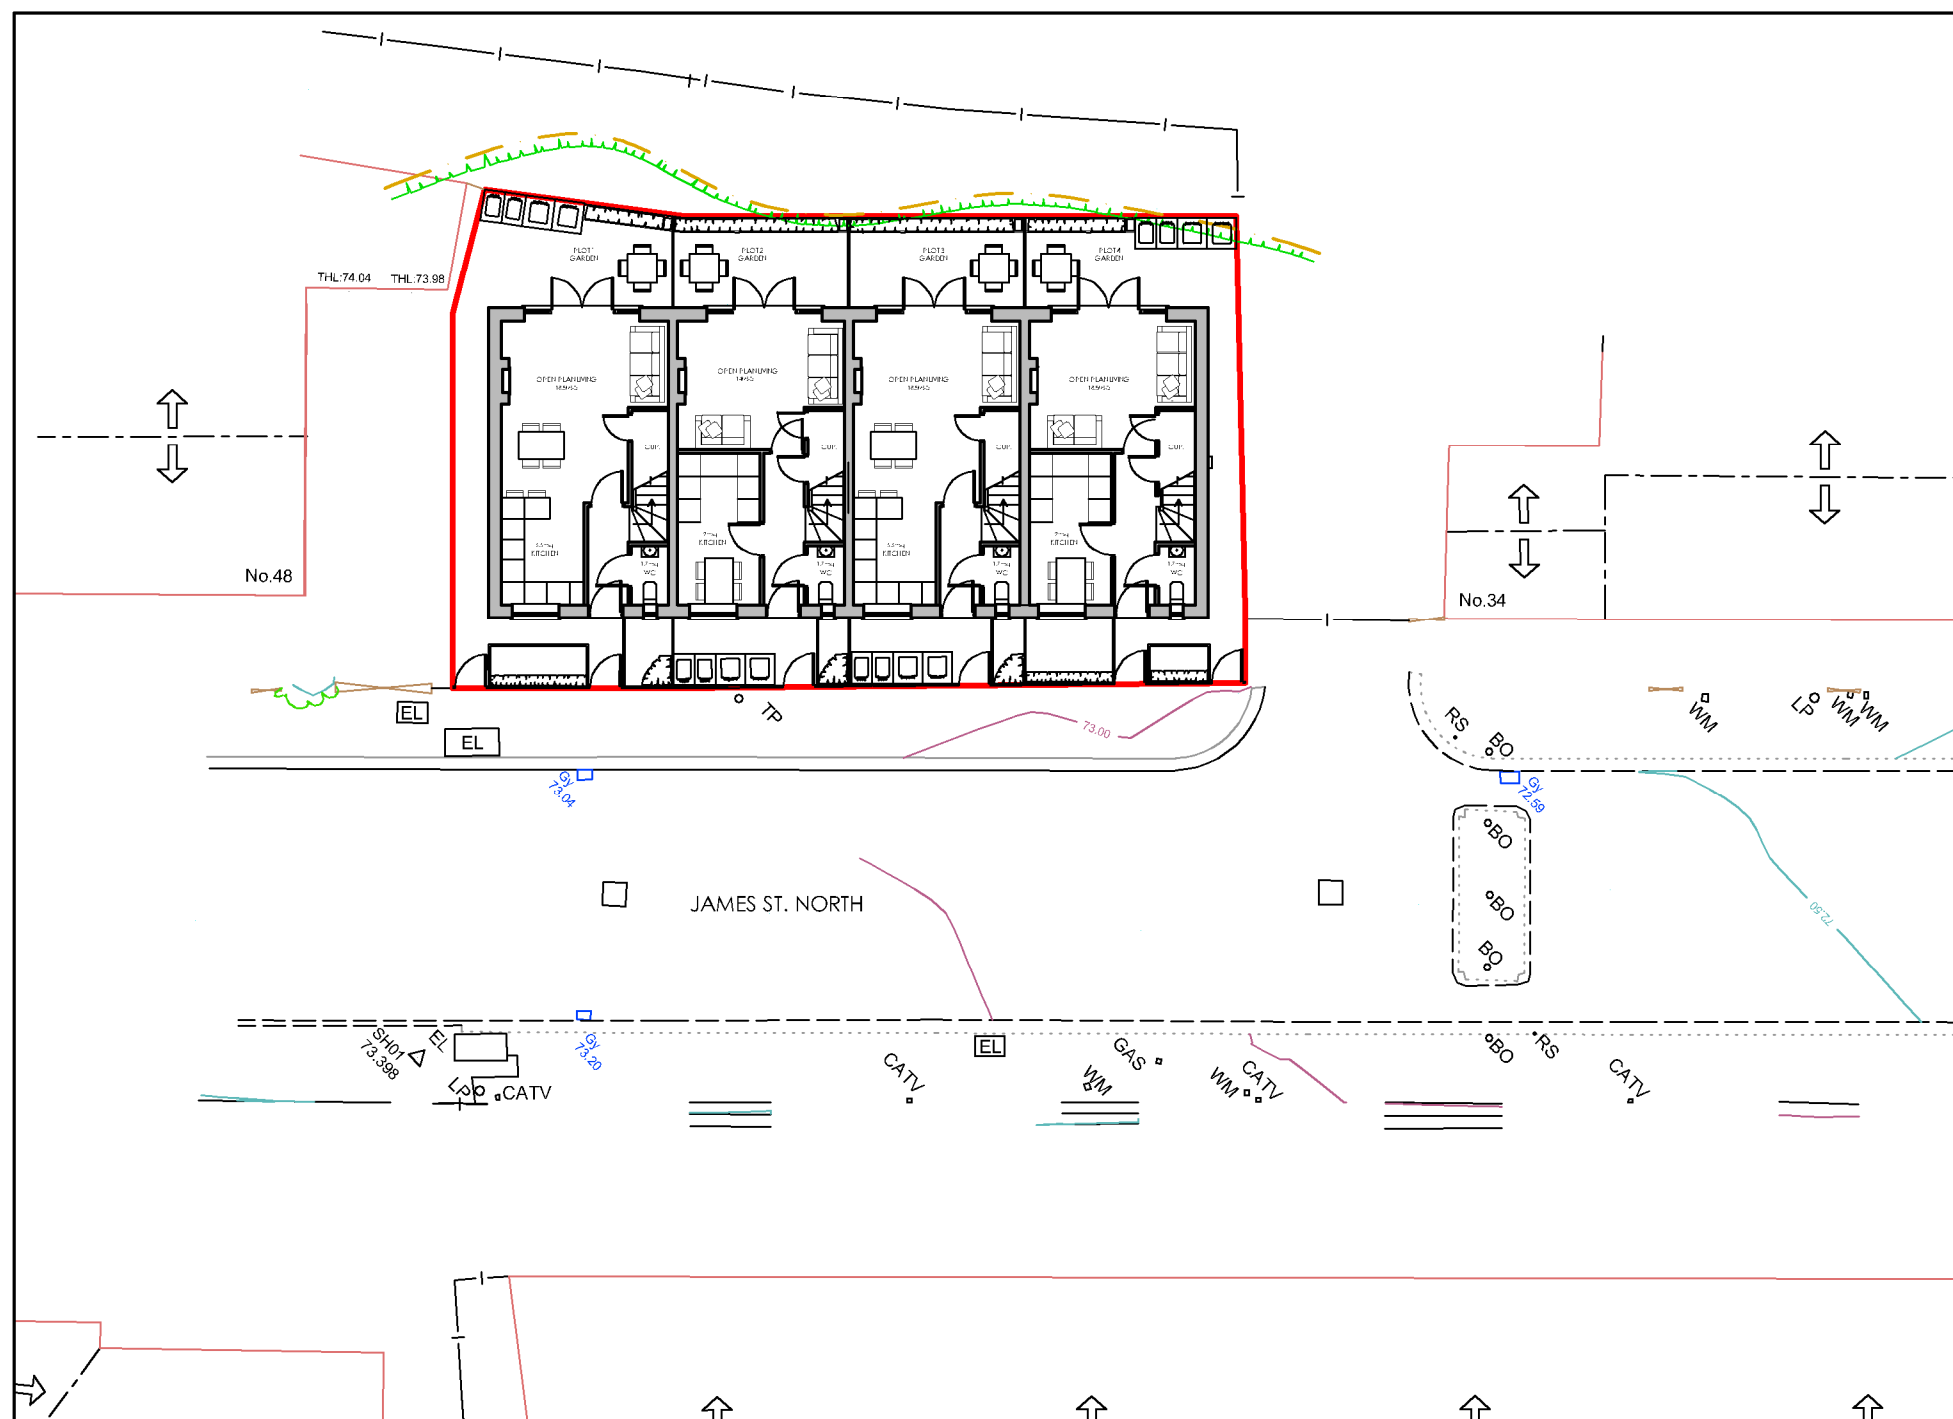


SITE PLAN AS PROPOSED
SCALE 1:200

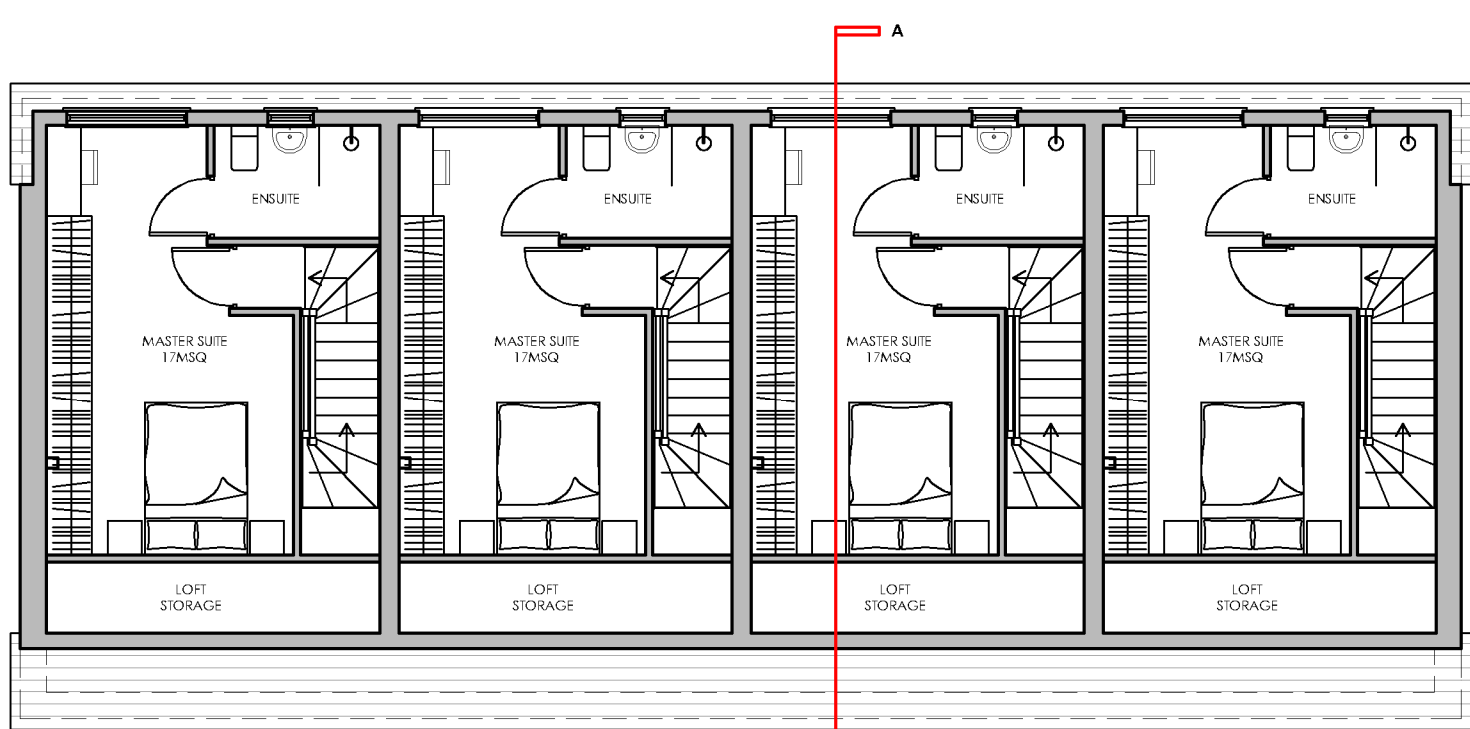


SECOND FLOOR PLAN
SCALE 1:100

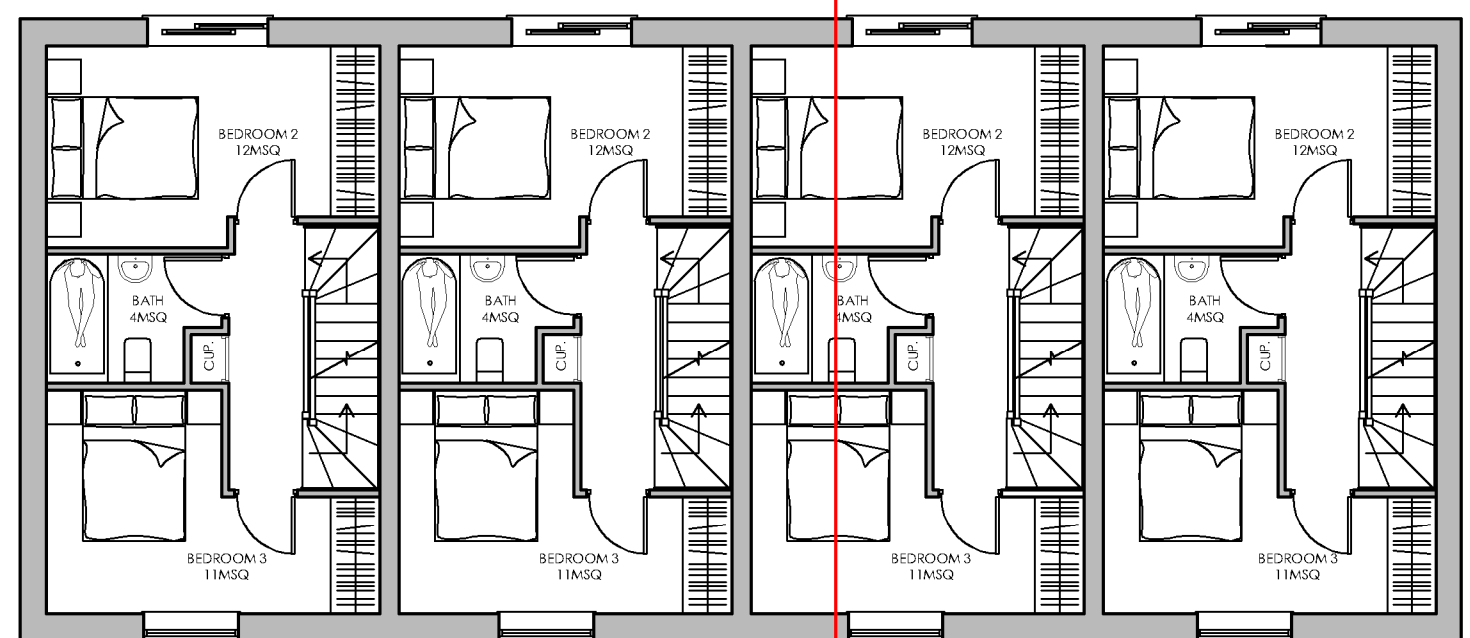

FIRST FLOOR PLAN
SCALE 1:100

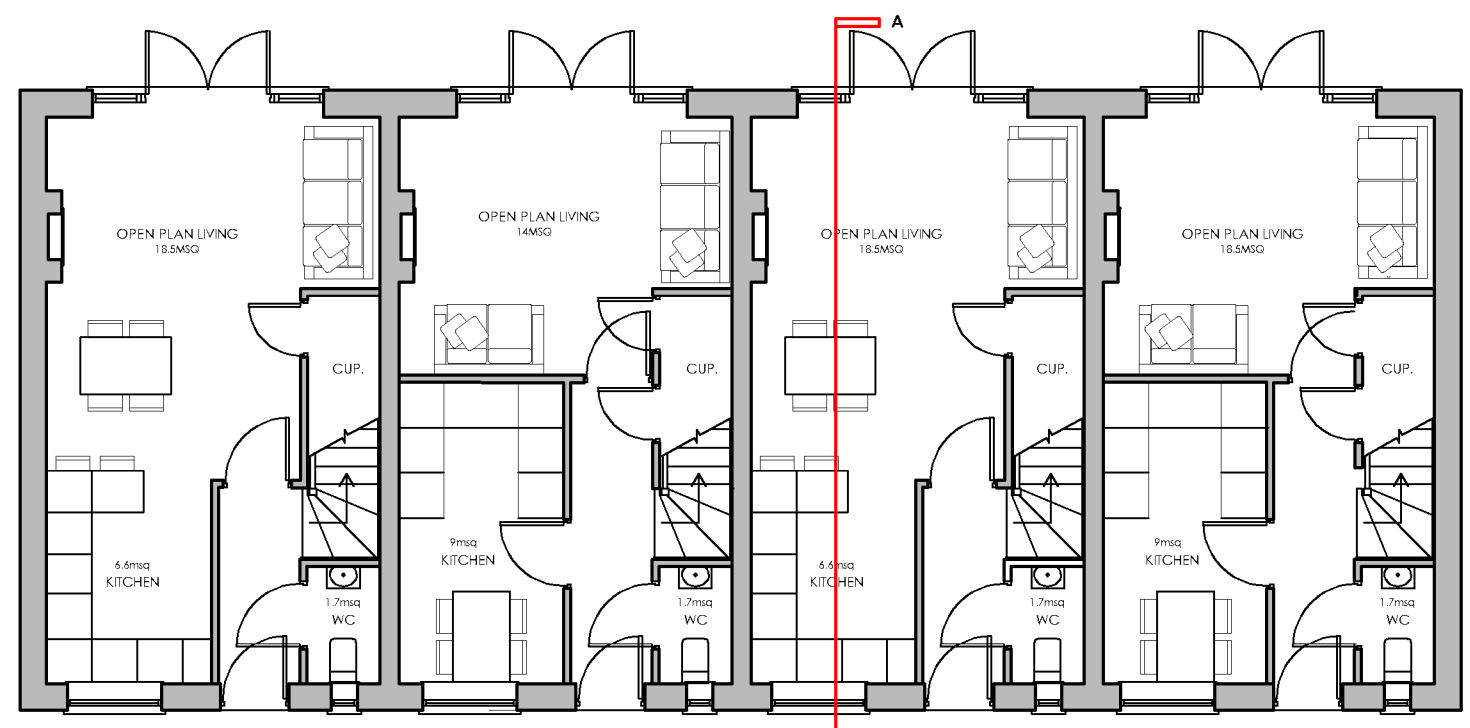


GROUND FLOOR PLAN
SCALE 1:100

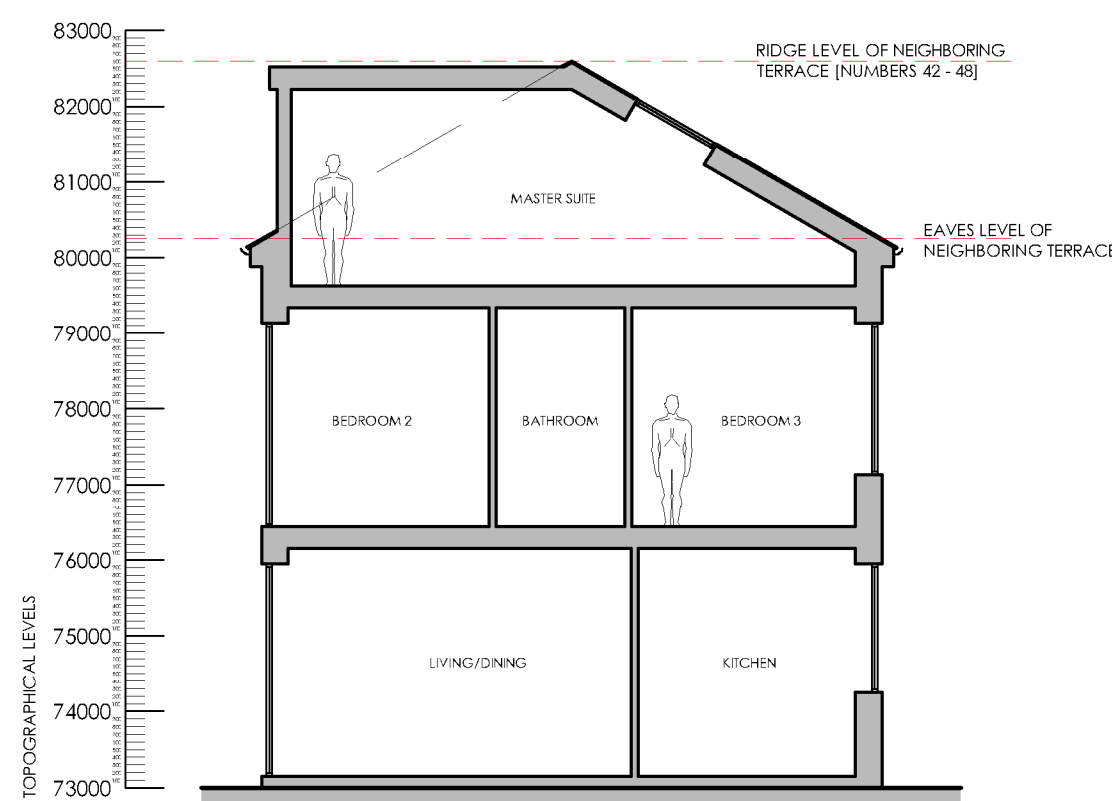

SECTION AA
SCALE 1:100




FRONT (EAST) ELEVATION
SCALE 1:100

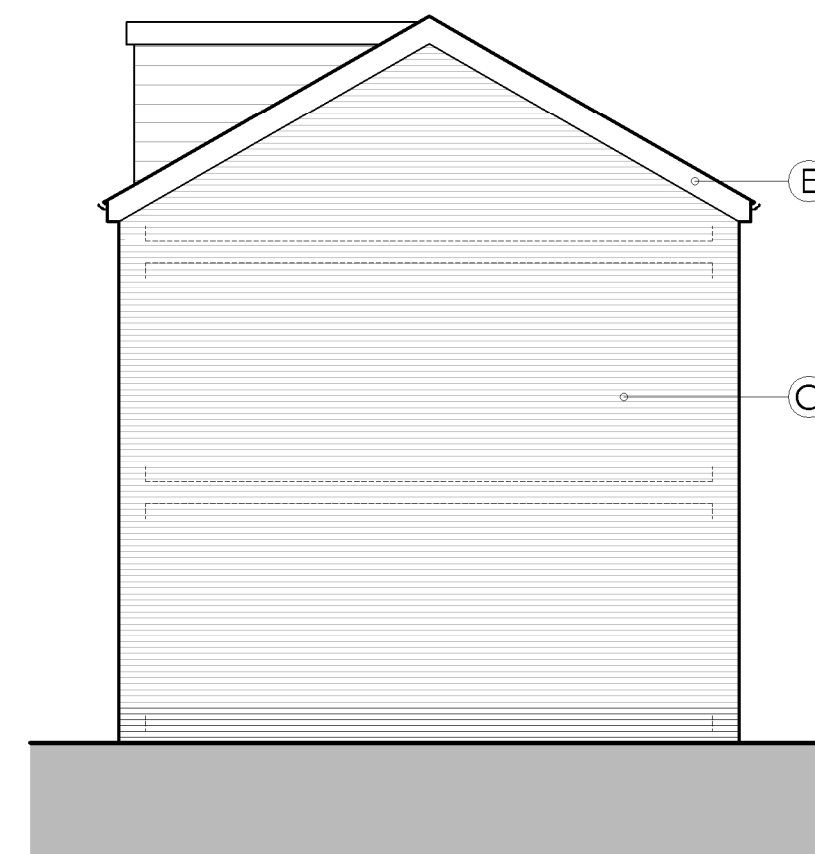


SIDE (SOUTH) ELEVATION
SCALE 1:100



REAR (WEST) ELEVATION
SCALE 1:100

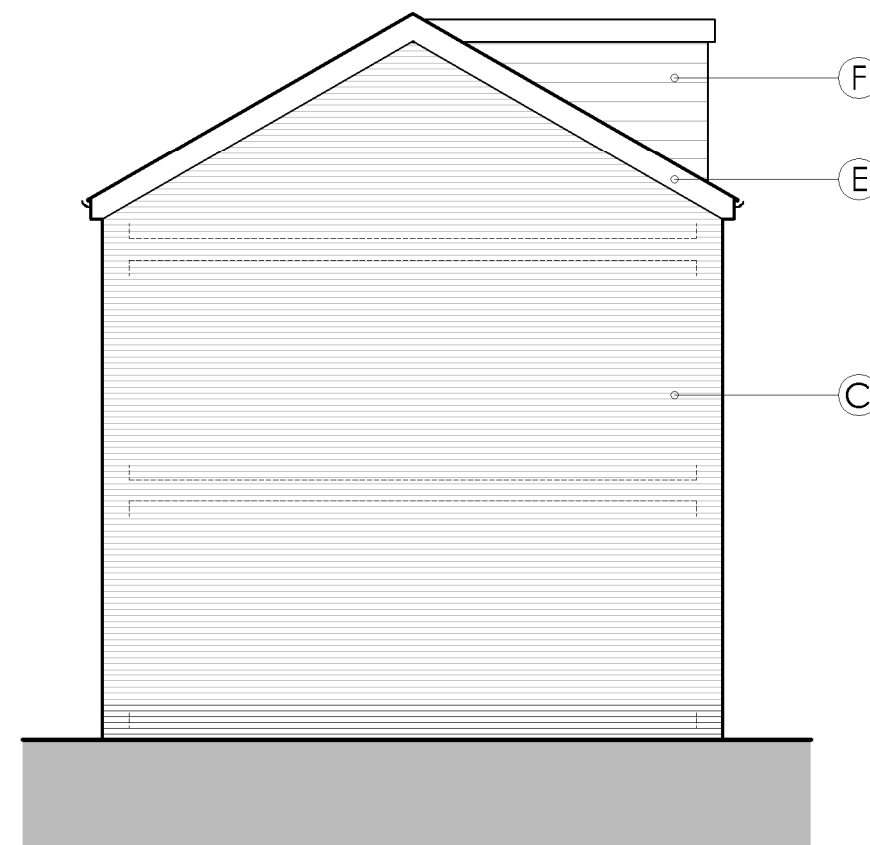

SIDE (NORTH) ELEVATION
SCALE 1:100

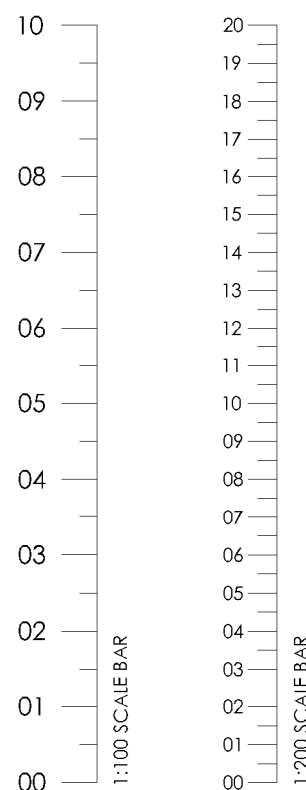

General Notes
The purpose of these drawings is for a planning application and for consideration by the local authority planning department only. Drawings are not to be used for building control review, building regulations, construction, fabrication or any other work on site.

PROJECT:
LAND ADJACENT TO JAMES STREET NORTH, RADCLIFFE.

CLIENT:
MAIROSE PROPERTY DEVELOPMENT

DRAWING TITLE:
EXISTING SITE PLAN AND PROPOSED PLANS AND ELEVATIONS

DRAWING No:
2163 PL 200 A

SCALE:
SEE NOTES @A1

DATE:
12.04.2021

DRAWN BY:
JE

CHECKED BY:

Edmondson Design Limited
Architectural Design and Planning Services
W: edmondsondesign.co.uk
T: 07881957321
E: john@edmondsondesign.co.uk