


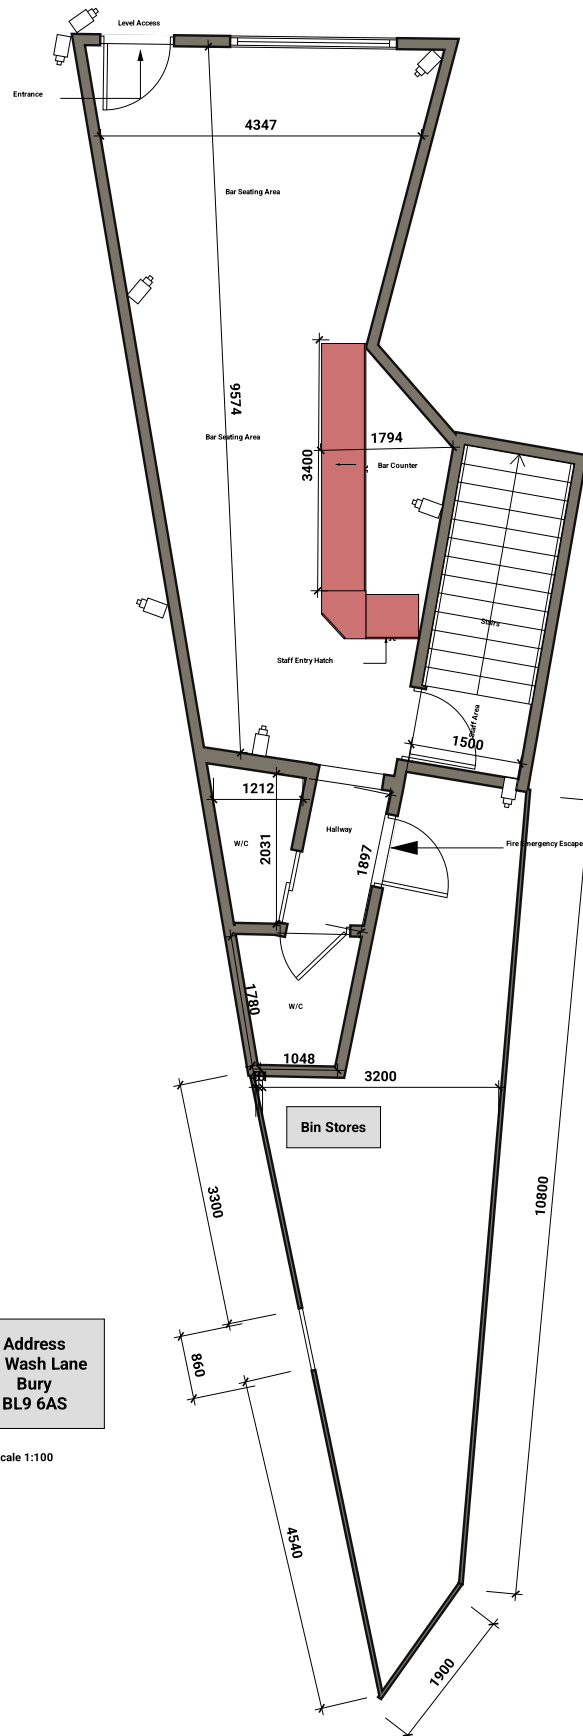

Address
2a Wash Lane
Bury
BL9 6AS

Scale 1:100

Proposed Floor Plan

