



18-20 ST MARY'S PLACE, BURY, BL9 0DZ~

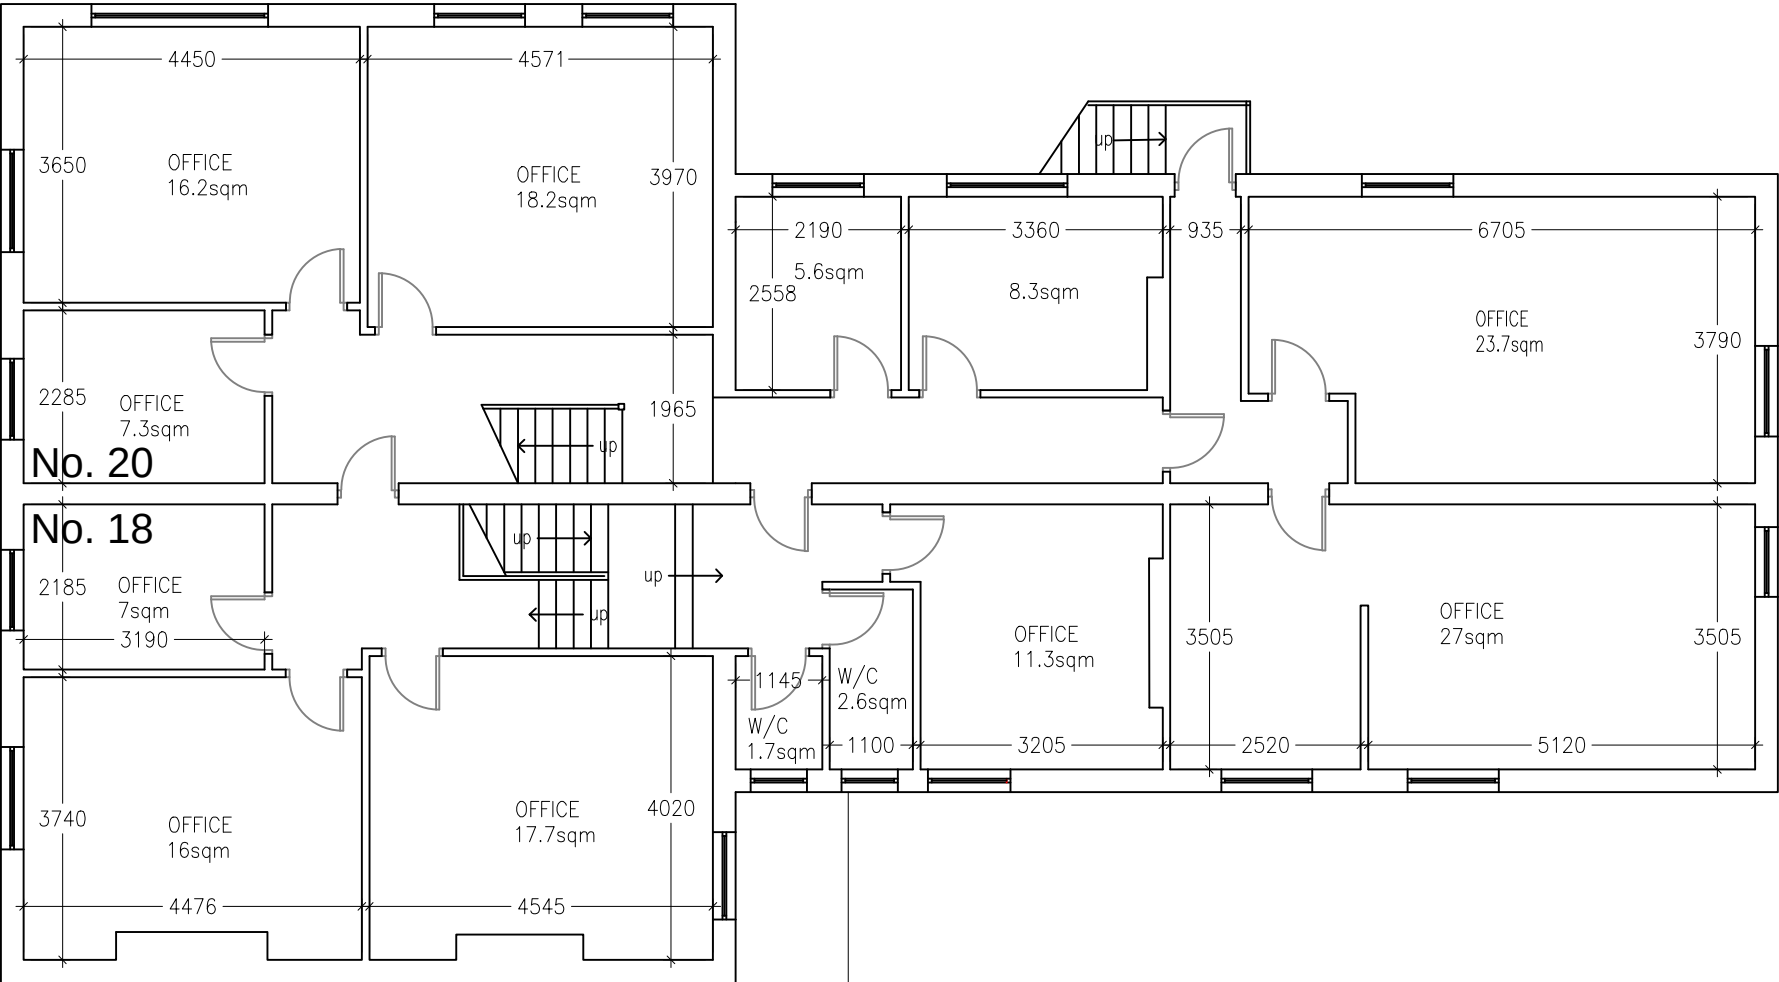

EXISTING FIRST FLOOR PLAN
1:100 SCALE

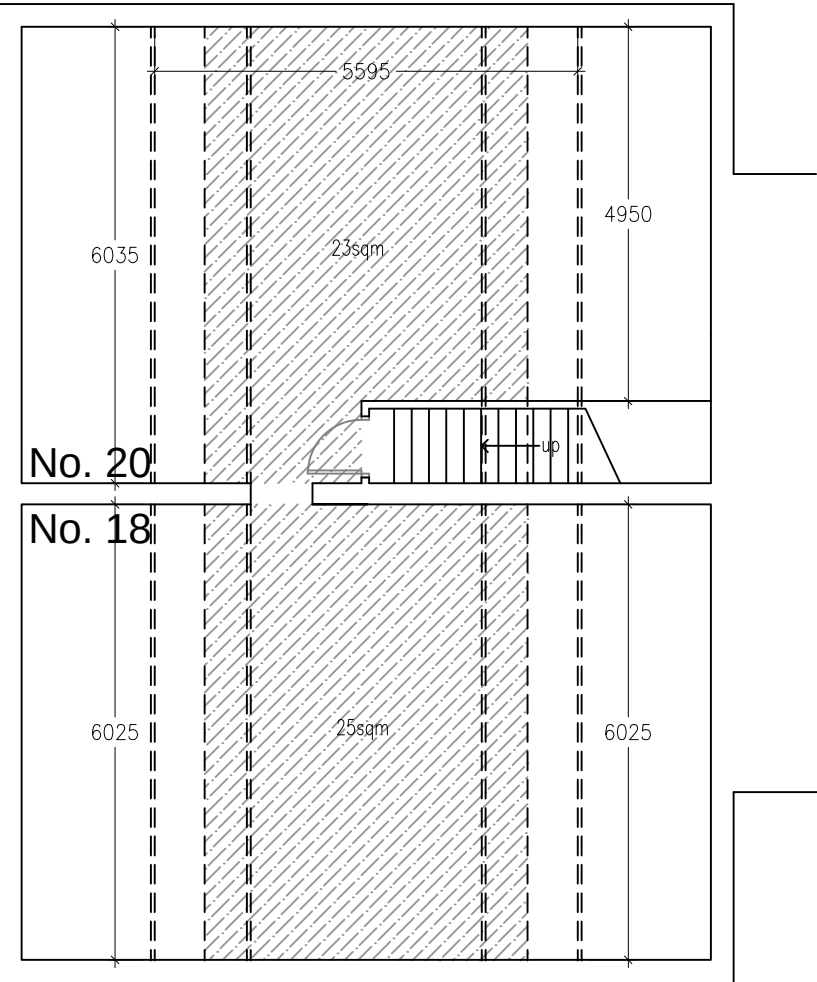

EXISTING SECOND FLOOR PLAN
1:100 SCALE

Notes:		Notes:		Amendments:		Project:			
						Title			
						PROPOSED CHANGE OF USE FROM OFFICES TO 9No. ONE BED APARTMENTS AT 18-20 ST MARY'S PLACE, BURY, BL9 0DZ~			
						Client			
						HENMORT DEVELOPMENTS LIMITED			
						Dwg. No.			
						22/1289/103 – EXISTING FIRST & SECOND FLOOR LAYOUTS			
						Date	Plot Scale	Drawn by	Status
						11.07.2022	A3@1:100	JPE	PLANNING