



Notes: This drawing is the copyright Paddock Johnson Partnership Limited and may not be used without their prior written consent. Written dimensions to be taken in preference to scaled dimensions. Due to the inaccuracies of scanning, scanned images should not be scaled.

REV:	DATE:	DESCRIPTION:	BY:
A	15.3.22	Blue brick added	PO

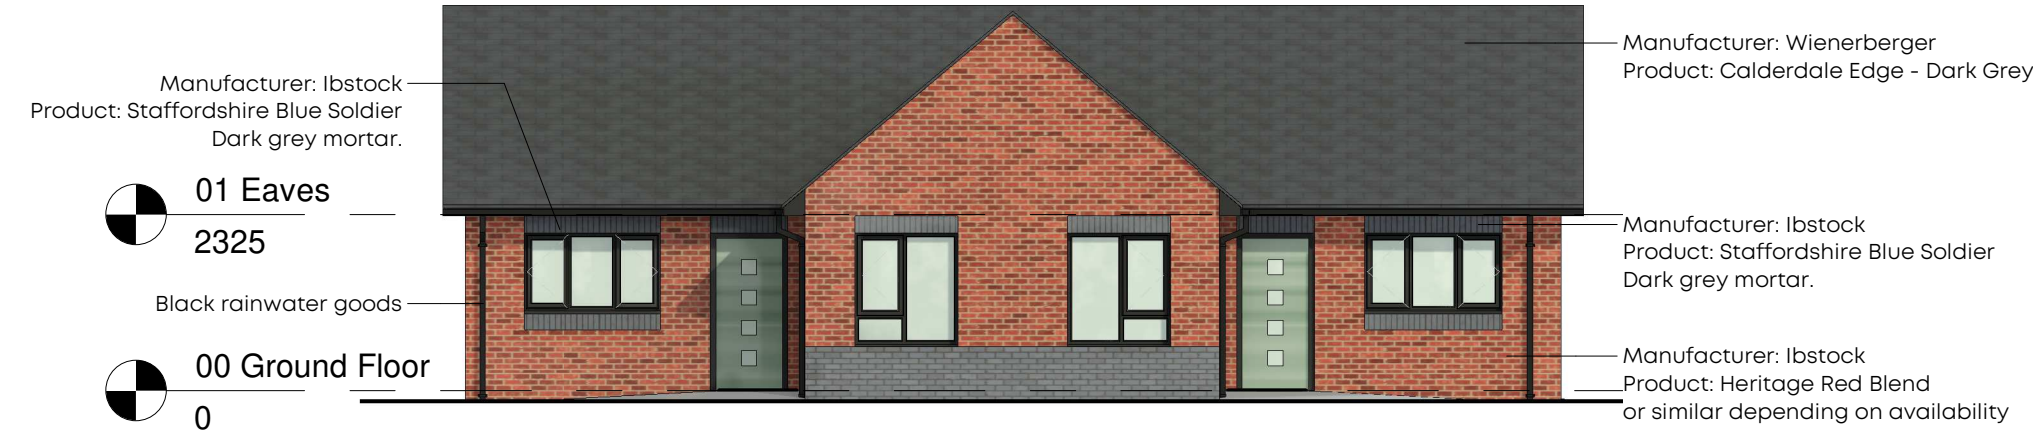


Front Elevation

1 : 100

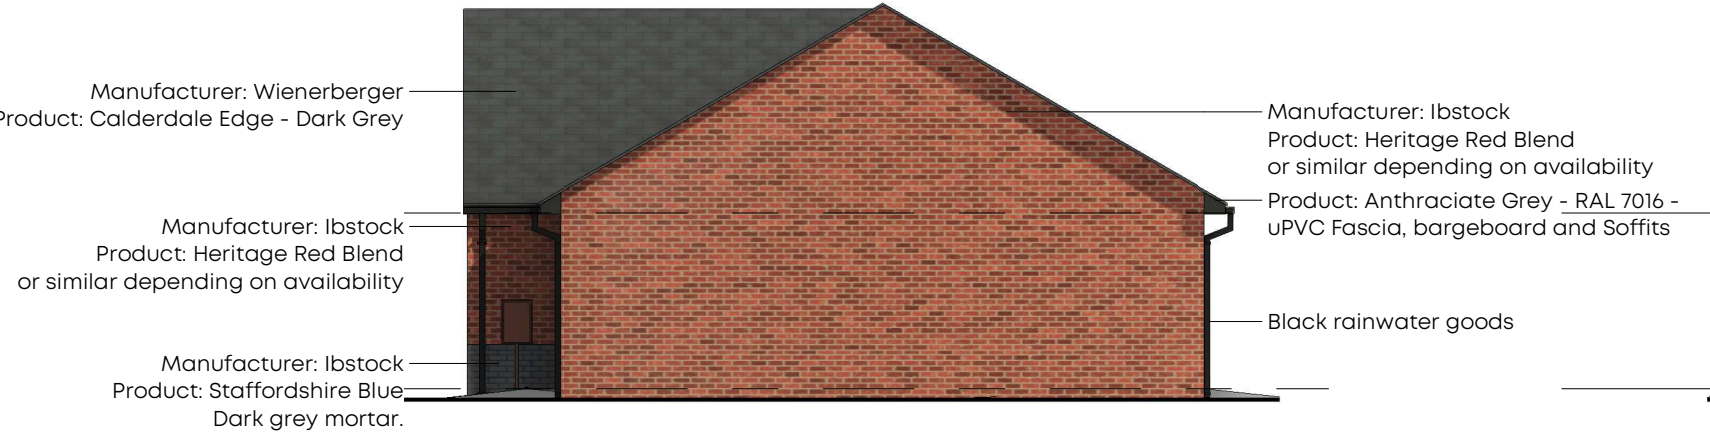

Side Elevation 1

1 : 100

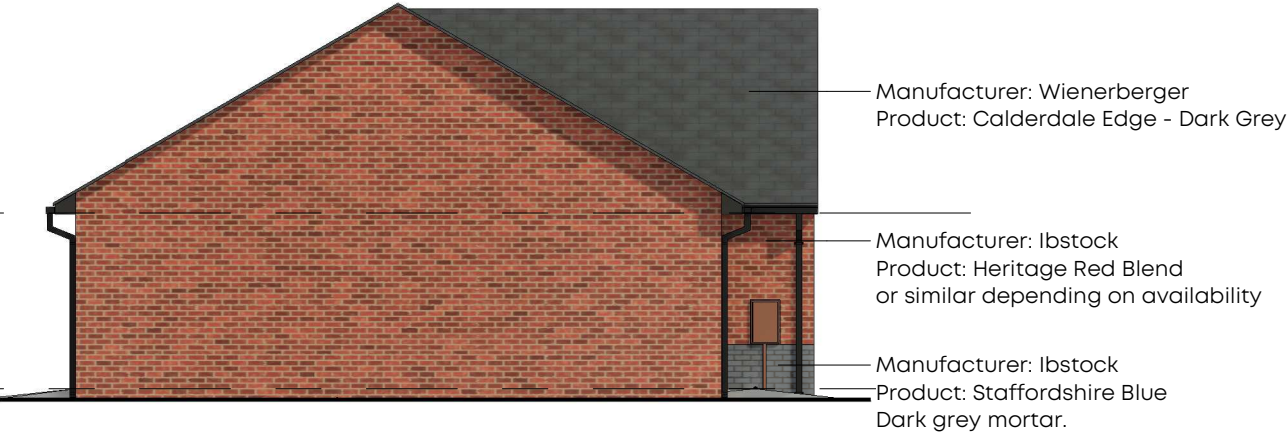

Side Elevation 2

1 : 100



Rear Elevation

1 : 100



CLIENT:
Onward

PROJECT:
New Residential Development
Victoria Avenue, Wheatfield, Bury

DRAWING TITLE:
House Type C1 2 Bed 3 Person Semi
Bungalow - Elevations

DRAWING NUMBER:
21059-PJA-C1-ZZ-DR-A-2102-A

SCALE:
1 : 100@A3

DATE:
22.10.21

STATUS:
PRELIMINARY

BY:
PO

CHECKED:
SH

PADDOCK
JOHNSON

Studio 2, The Lyceum,
Bath Street, Port Sunlight,
Merseyside, CH62 4UJ
0151 643 1234
admin@paddockjohnson.com
www.paddockjohnson.com
Paddock Johnson Partnership
Limited. Registered in England
and Wales. No. 06684275