



All dimensions to be checked on site by user - any discrepancies, errors or omissions to be reported to the Client before / during the course of the works. In the absence of a structural survey any structural issues and/or defects identified before or during the course of the works is to be reported to the Client. This drawing has been produced for Planning Approval only and does not constitute full working drawings for the building regulations approval.

Rev.	Description	Date	By

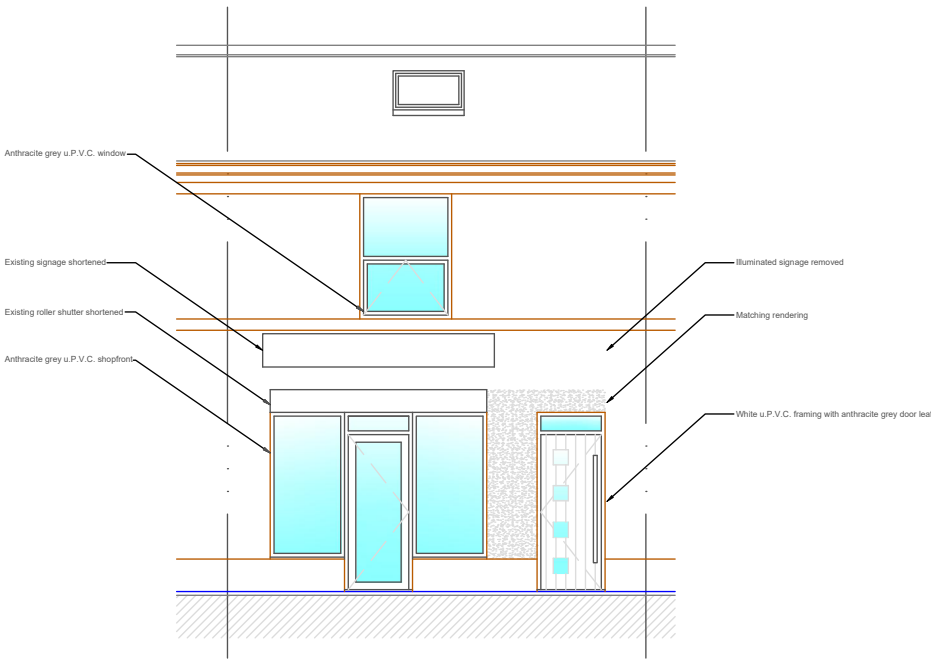


PROPOSED FRONT ELEVATION

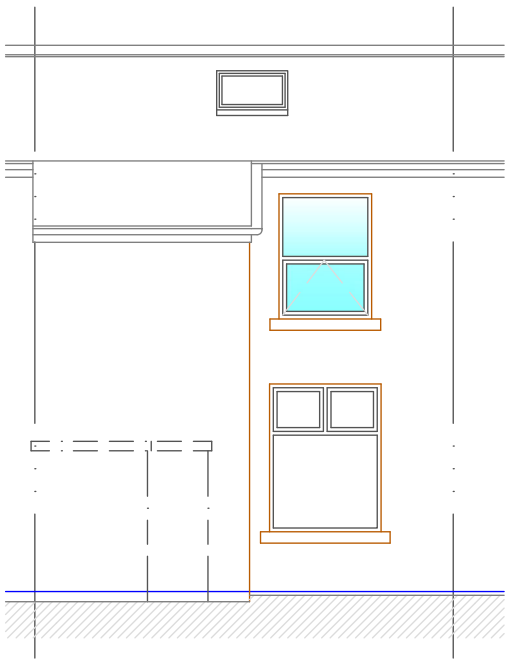


PROPOSED REAR ELEVATION

(Outline of disused air raid shelter indicated by dotted lines)

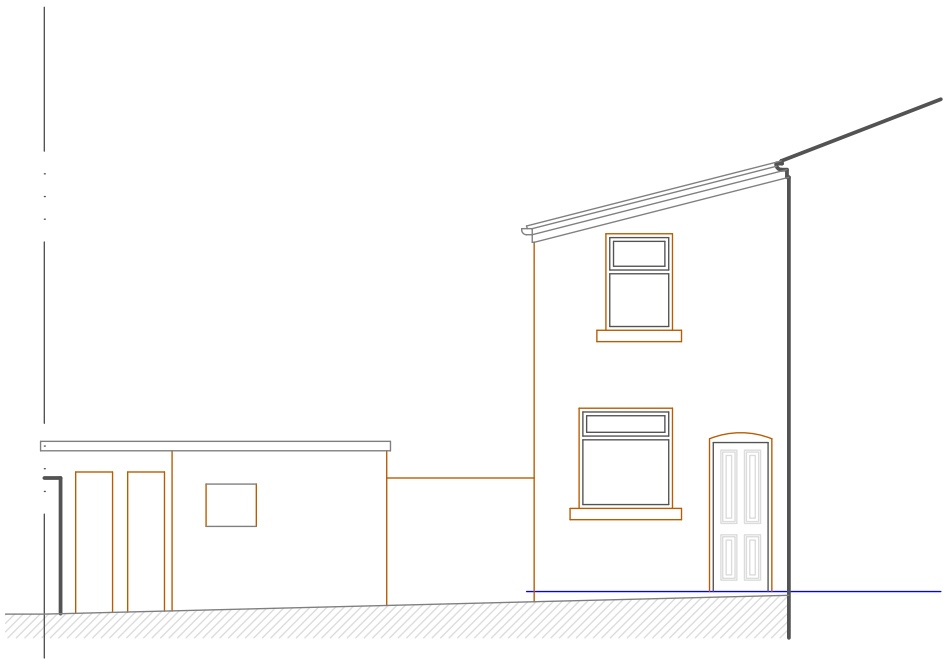

PROPOSED REAR RETURN ELEVATION

Scale bar 1 : 100

 

JPL Design and Construct Ltd.

www.jpldesignandconstruct.co.uk

E-mail jp@jpldesignandconstruct.co.uk

12, Ormskirk Close, Seddons Farm,
Bury, BL8 2JG
Telephone 0161 272 0643

Client	Mrs. S. Kazmi	Scale at A3	As stated
Site	100, Rochdale Rd., Bury, BL9 7AY	Project no.	KAZ0001
Project	Reconfiguration of commercial & residential areas	Date	18.05.22.
Title	Proposed elevations	Drawing no.	E02
All drawings are the Copyright of JPL Design and Construct Ltd. This drawing may not be copied by any 3rd. party without prior permission.		Revision	