




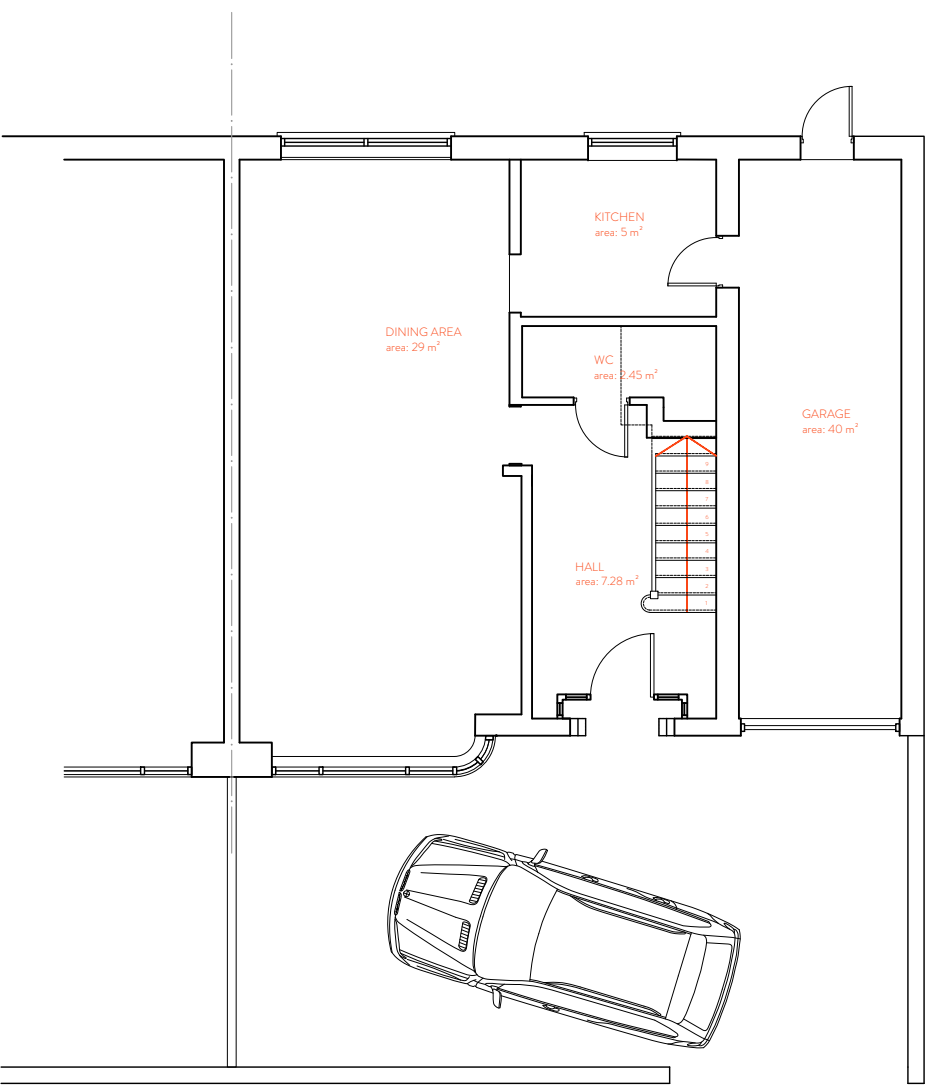


1 EXISTING GROUND FLOOR PLAN
SCALE:1:100

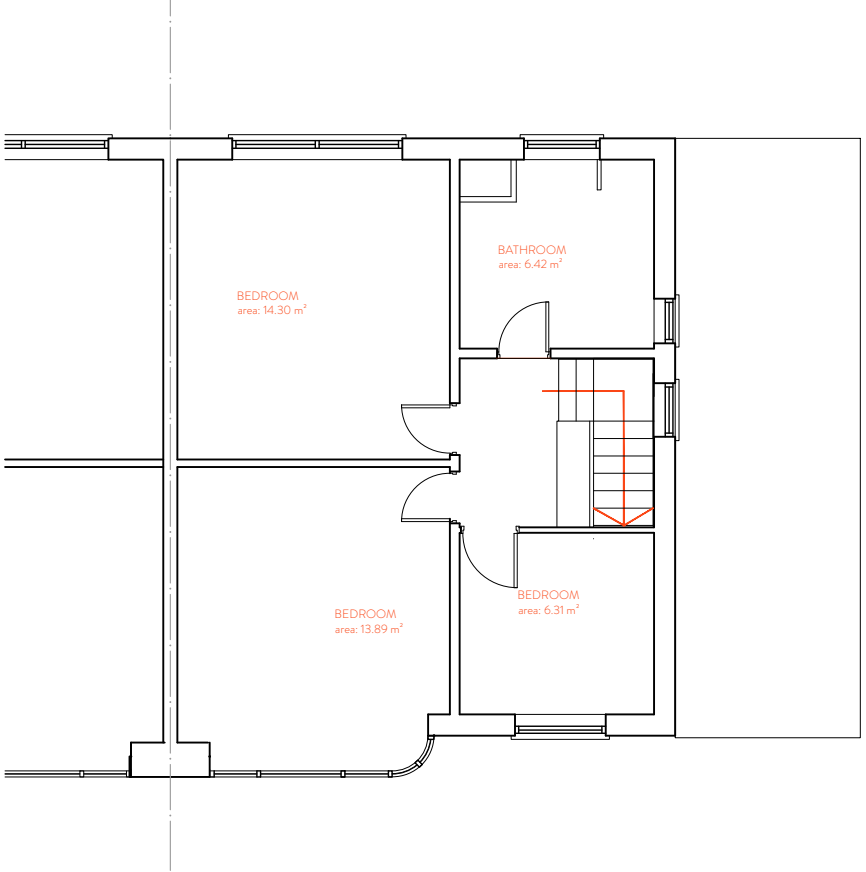


2 EXISTING FIRST FLOOR PLAN
SCALE:1:100

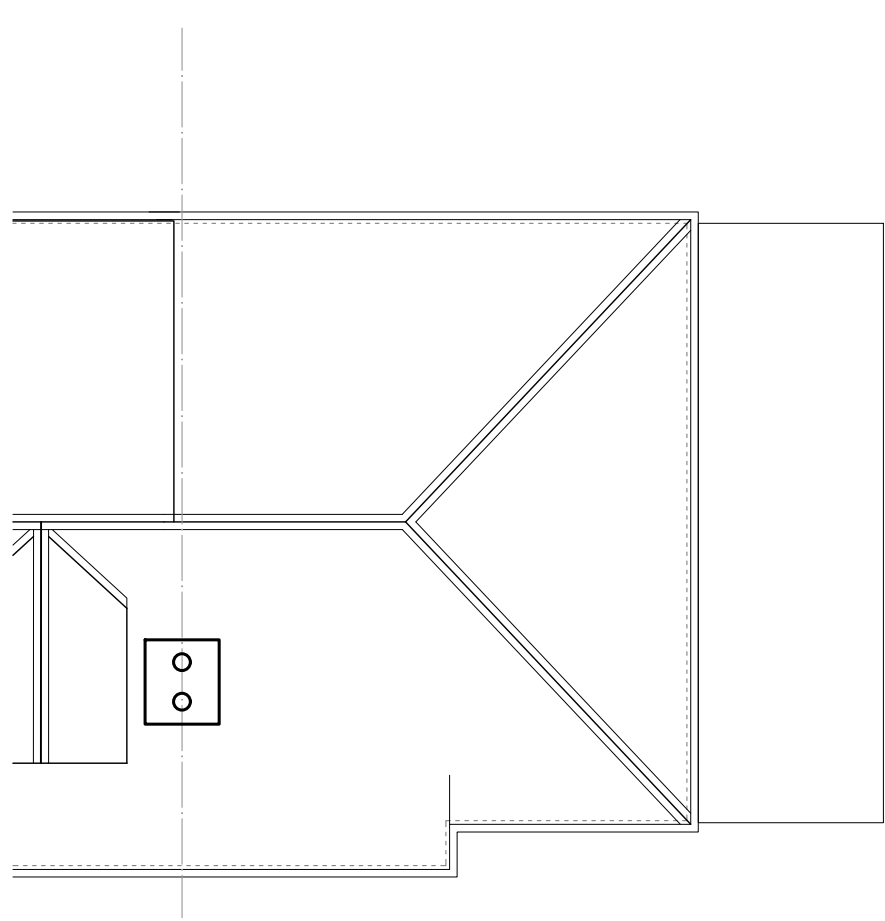


3 EXISTING ROOF PLAN
SCALE:1:100

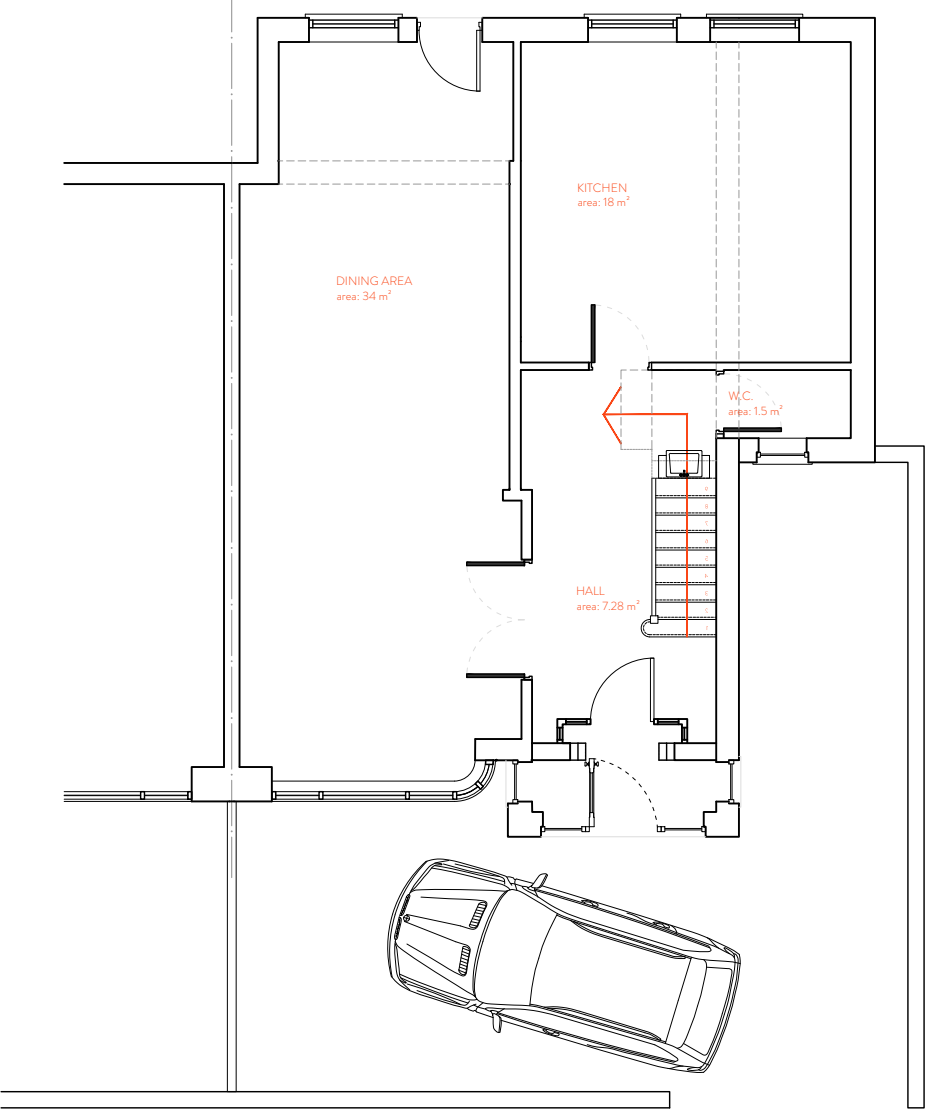


4 PROPOSED GROUND FLOOR PLAN
SCALE:1:100

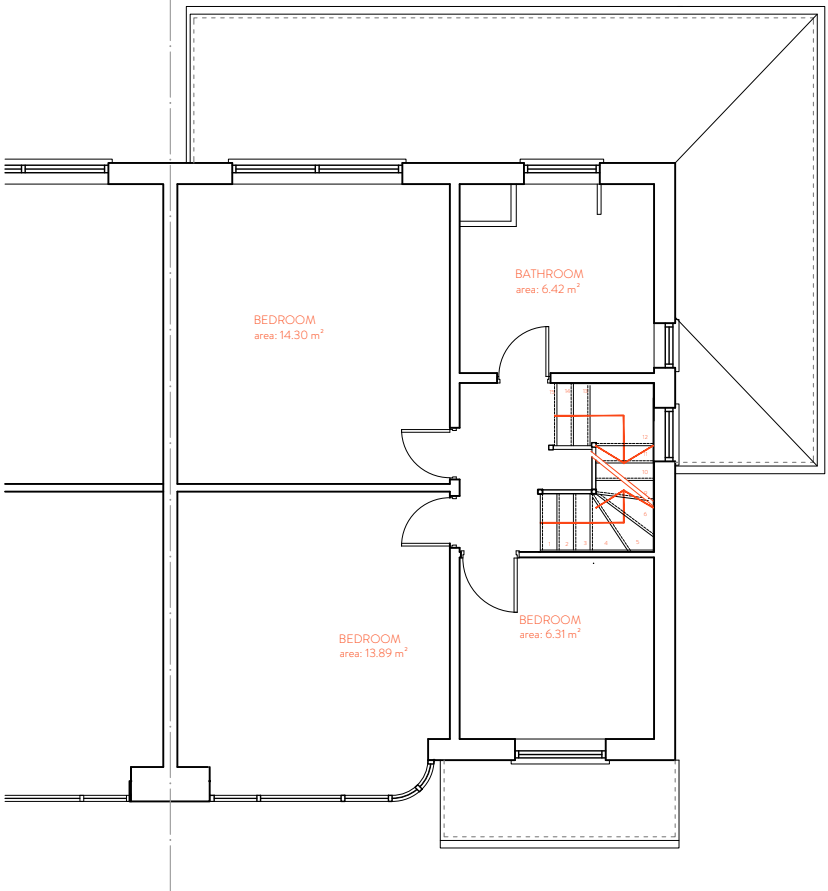

5 PROPOSED FIRST FLOOR PLAN
SCALE:1:100

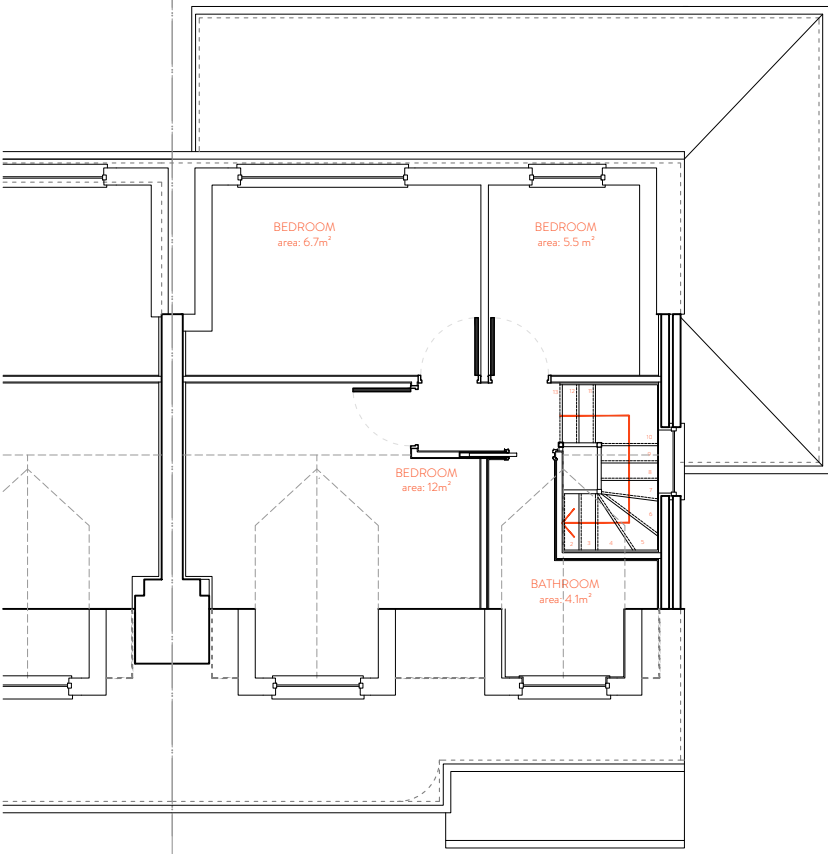

6 PROPOSED LOFT FLOOR PLAN
SCALE:1:100

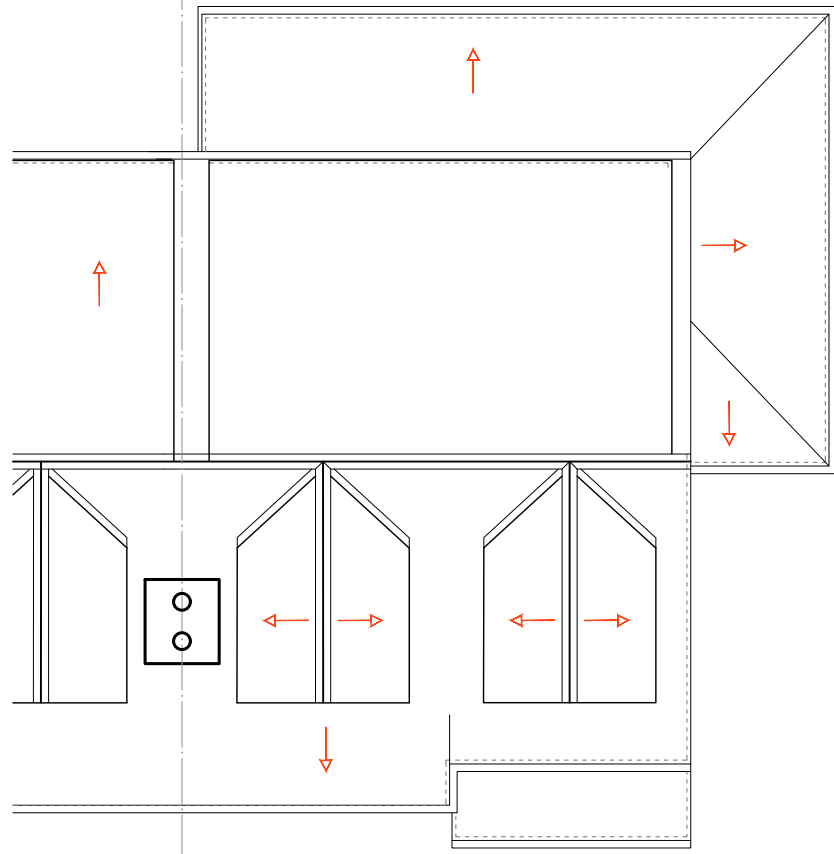

7 PROPOSED ROOF PLAN
SCALE:1:100




8 EXISTING FRONT ELEVATION
SCALE:1:100



9 EXISTING RIGHT SIDE ELEVATION
SCALE:1:100




10 EXISTING REAR ELEVATION
SCALE:1:100

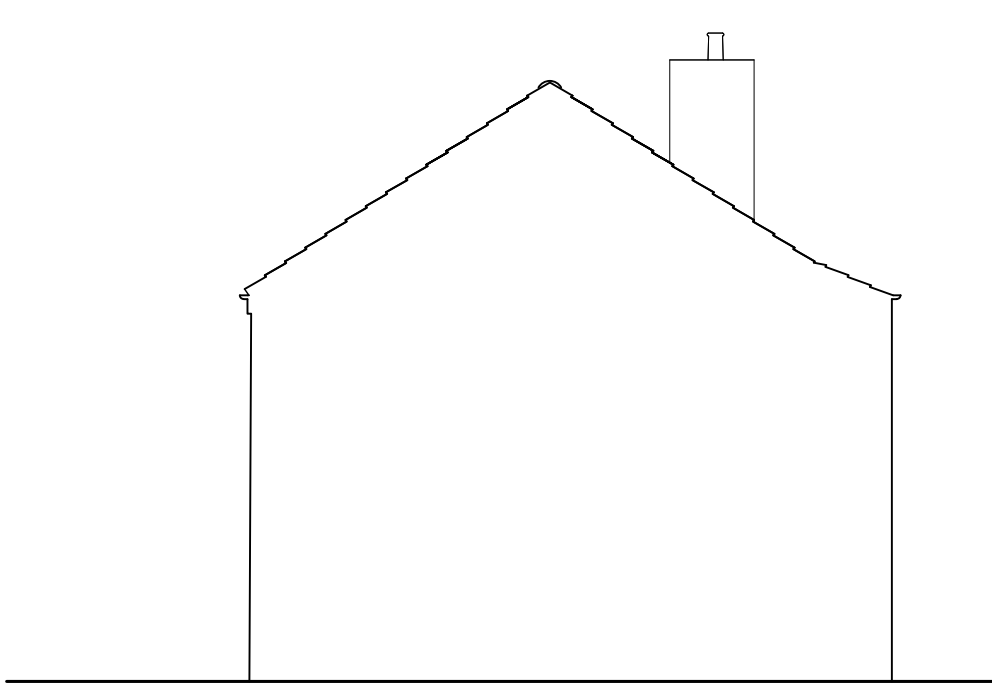


11 EXISTING LEFT SIDE ELEVATION
SCALE:1:100




12 PROPOSED FRONT ELEVATION
SCALE:1:100

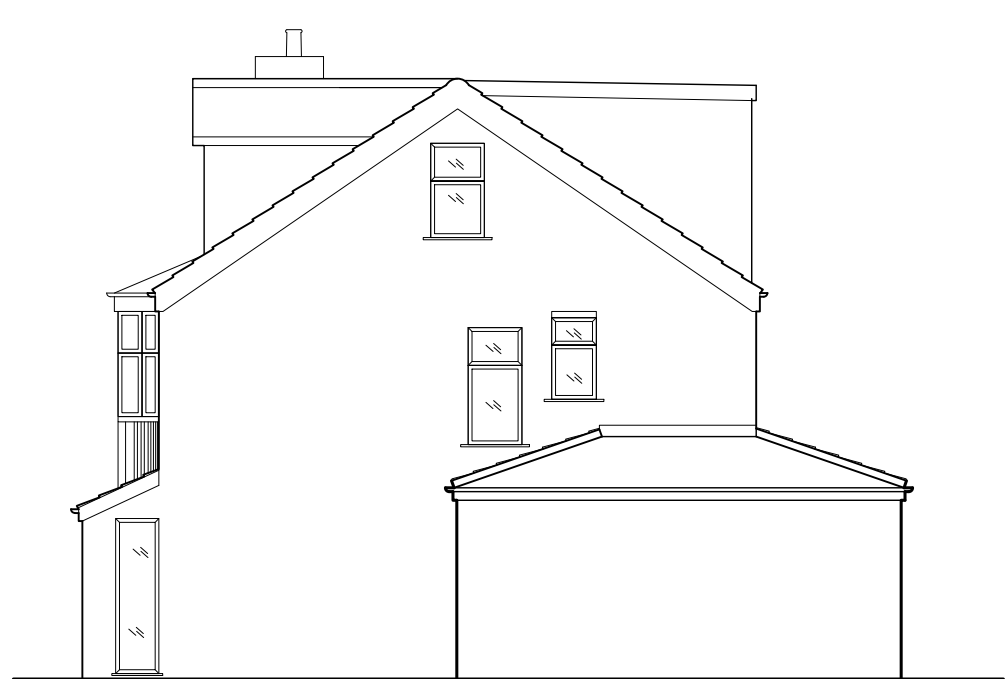

13 PROPOSED RIGHT SIDE ELEVATION
SCALE:1:100

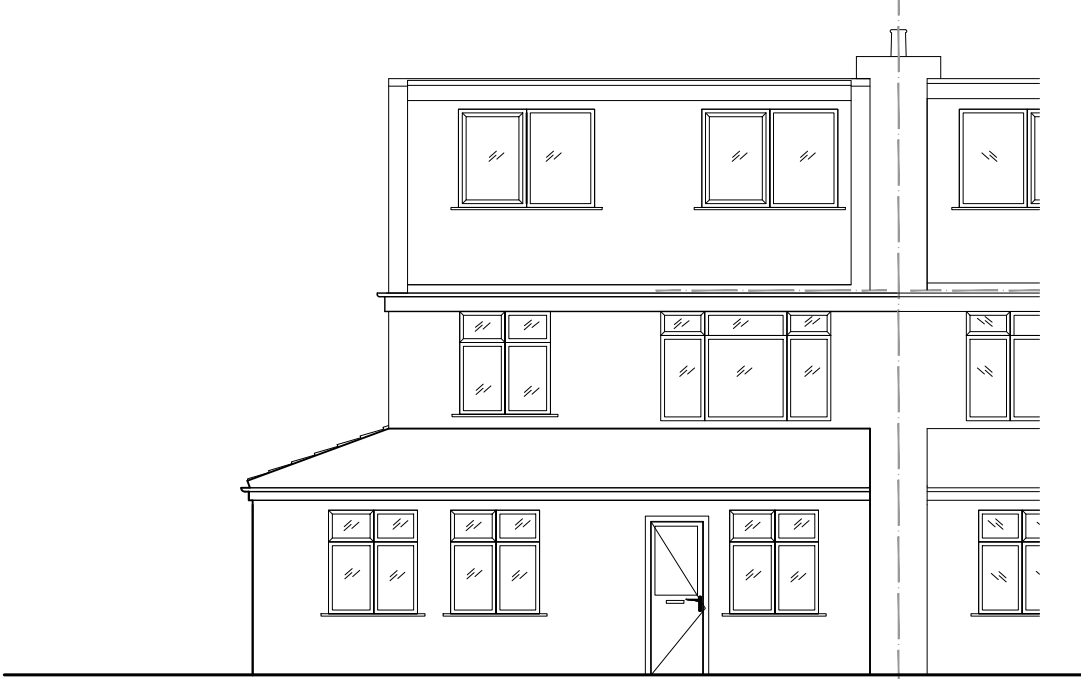

14 PROPOSED REAR ELEVATION
SCALE:1:100

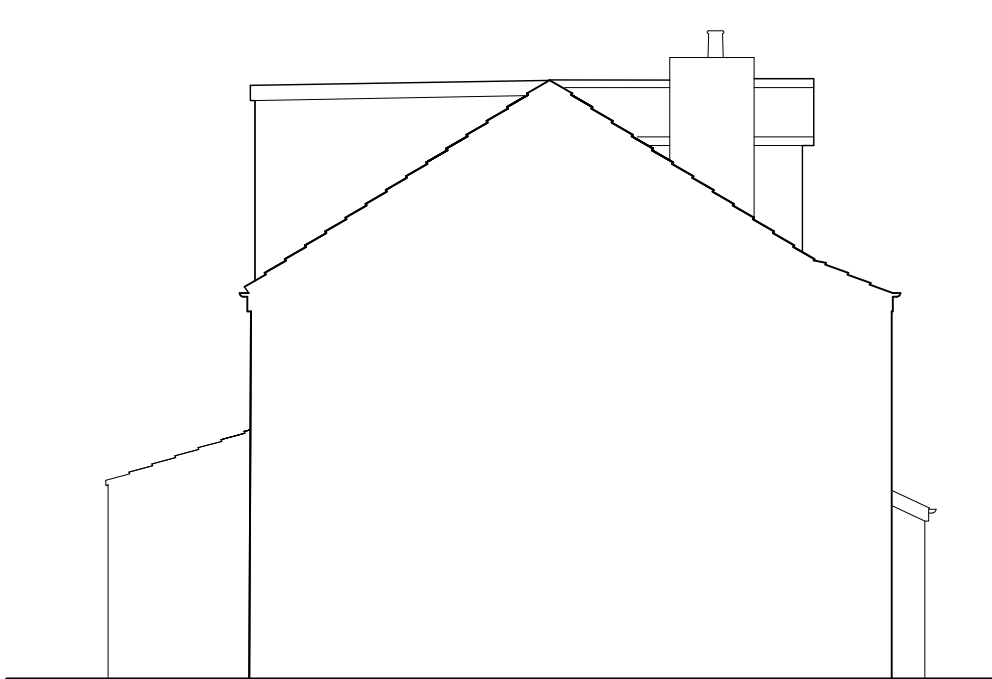

15 PROPOSED LEFT SIDE ELEVATION
SCALE:1:100

Project No. JC 888



Revisions

A 06.05.22 - PLANS AMENDED IN LINE WITH PO COMMENTS

PLANNING NOTES

THE FOLLOWING ELEMENTS ARE PERMITTED DEVELOPMENT AND DO NOT REQUIRE PLANNING PERMISSION:

- THE SINGLE STOREY SIDE EXTENSION MEETS GPDO, CLASS A.
 - THE REAR DORMER - 24m² AND HIP TO GABLE CONVERSION - 10m², MEET GPDO, CLASS B
 - THE PORCH - 3m², MEETS GPDO, CLASS D
- ALL MATERIALS TO MATCH THOSE OF THE EXISTING BUILDING
 - DORMERS TO BE CLAD IN HUNG TILE TO MATCH EXISTING ROOF
 - GABLE/SIDE WALLS TO BE LOCATED ENTIRELY WITHIN THE PROPERTY OF No. 8
 - FOUNDATIONS TO BE ENTIRELY WITHIN THE PROPERTY OF No. 8
 - GUTTERING, FASCIA AND RAINWATER PIPES TO BE LOCATED ENTIRELY WITHIN THE PROPERTY OF No. 8

0 1 2 3 4 5
SCALE BAR 1:100 (1cm = 100cm)

Drawn by: AC Checked by: JC

Scale 1:100

PLANS AND ELEVATIONS

A1.2

Sheet No. © 2022