

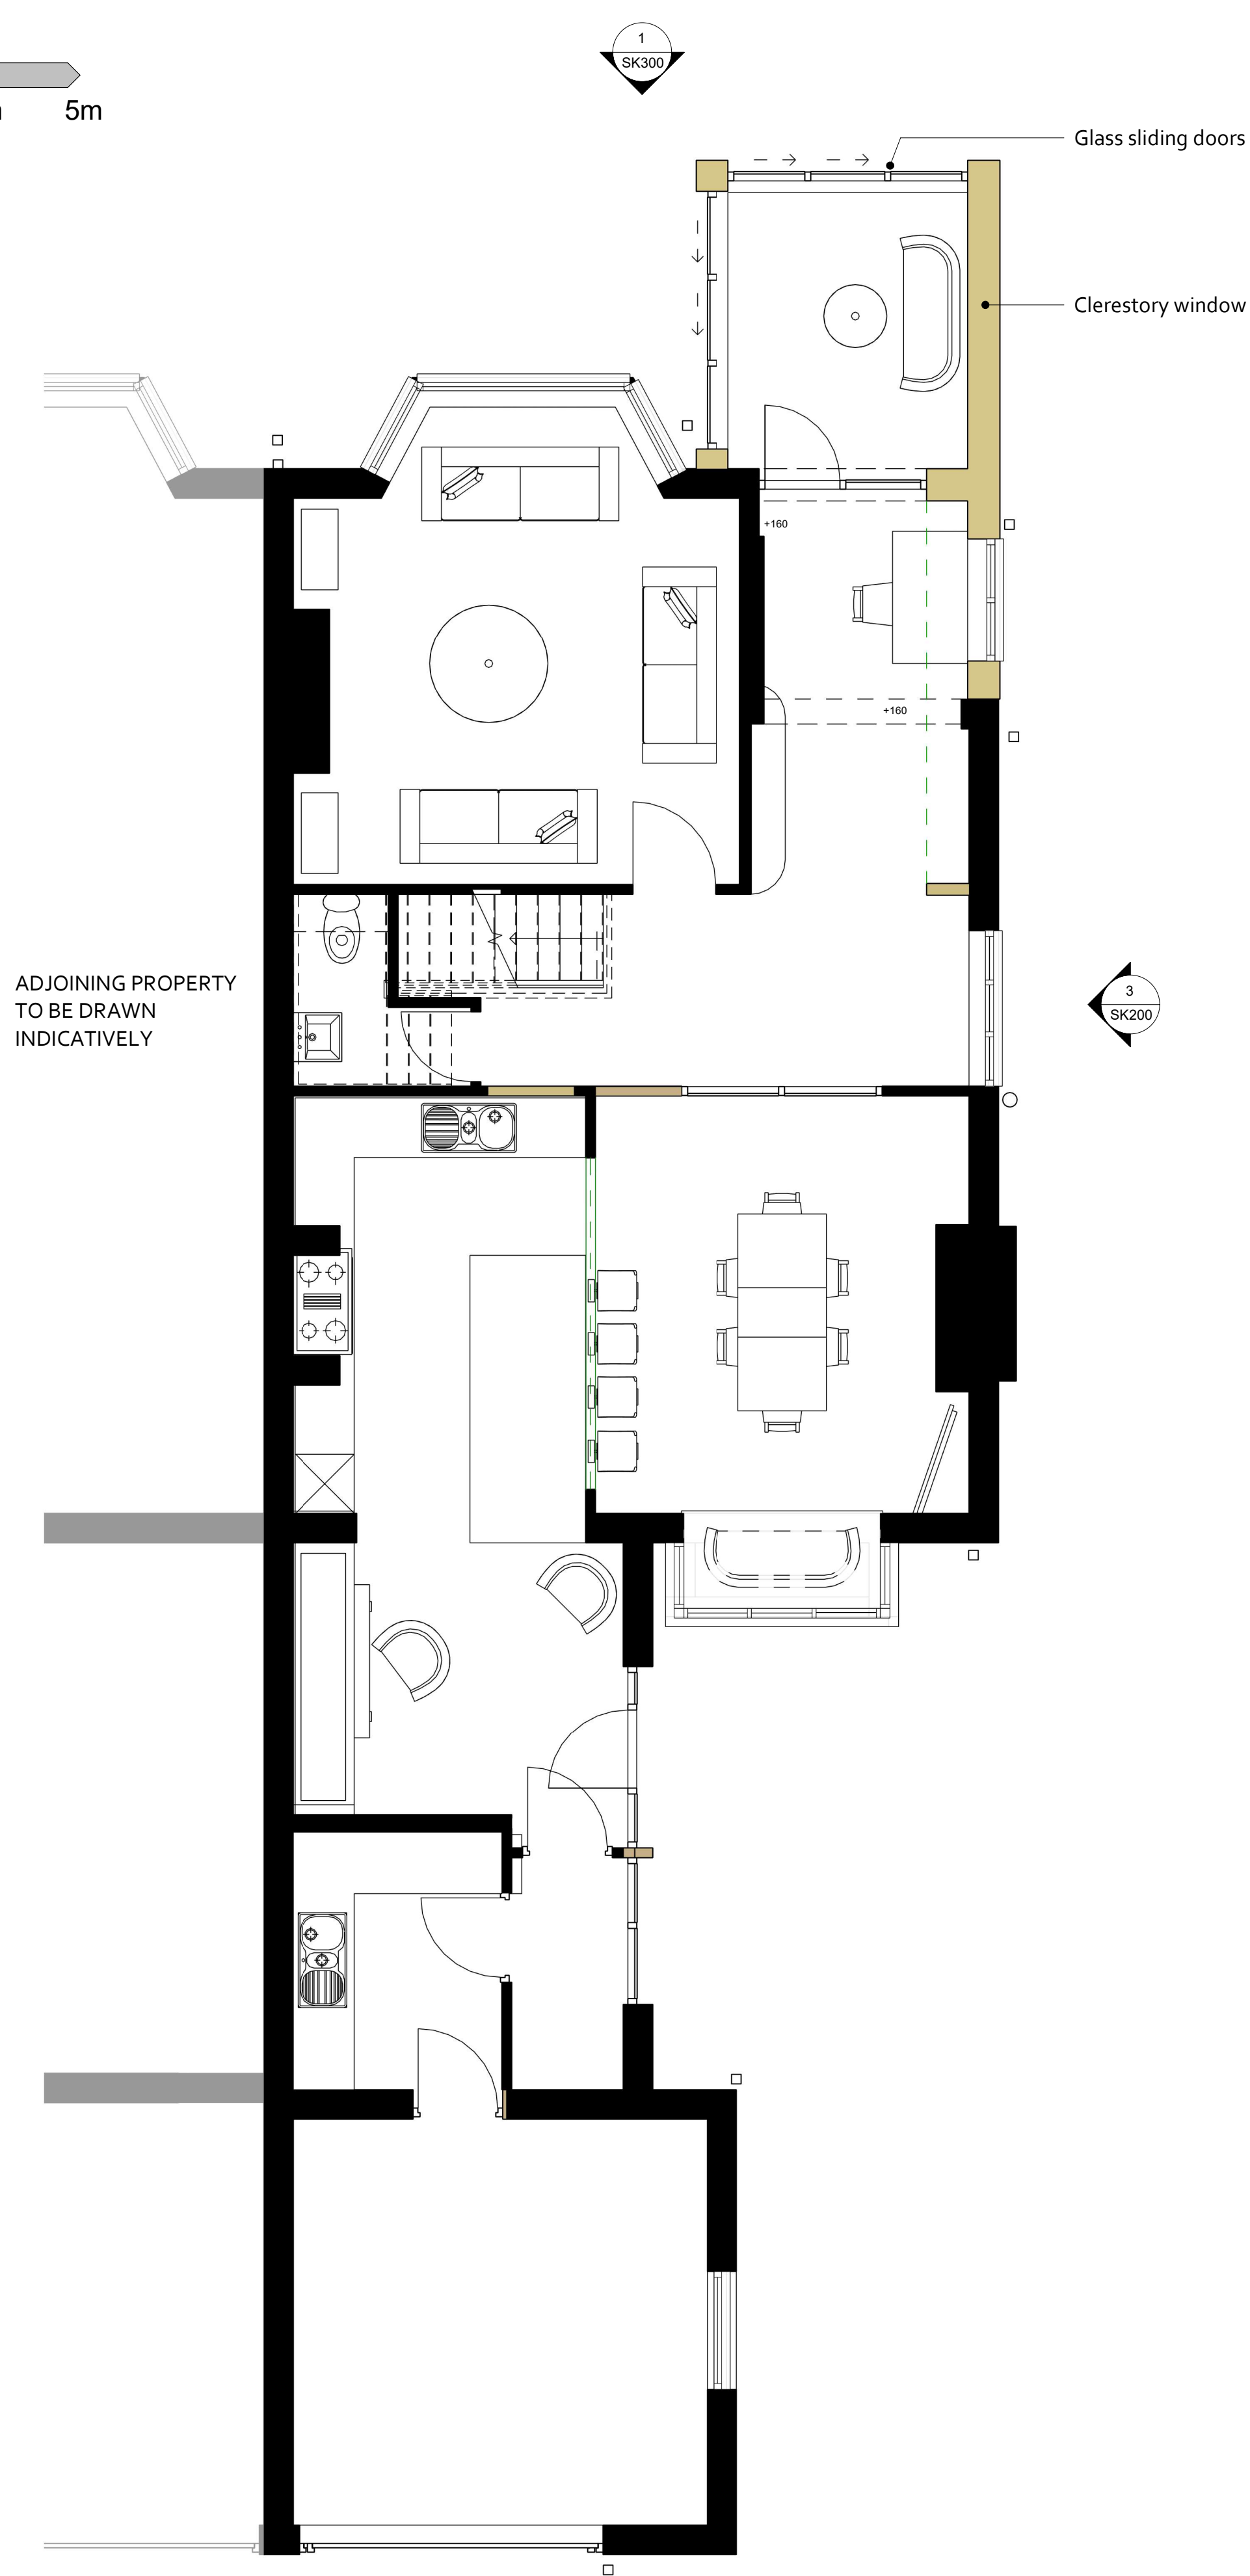


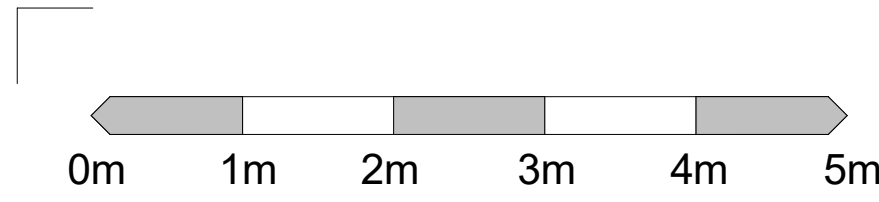

1. Proposed Ground Floor - Option 03
1 : 50@A1

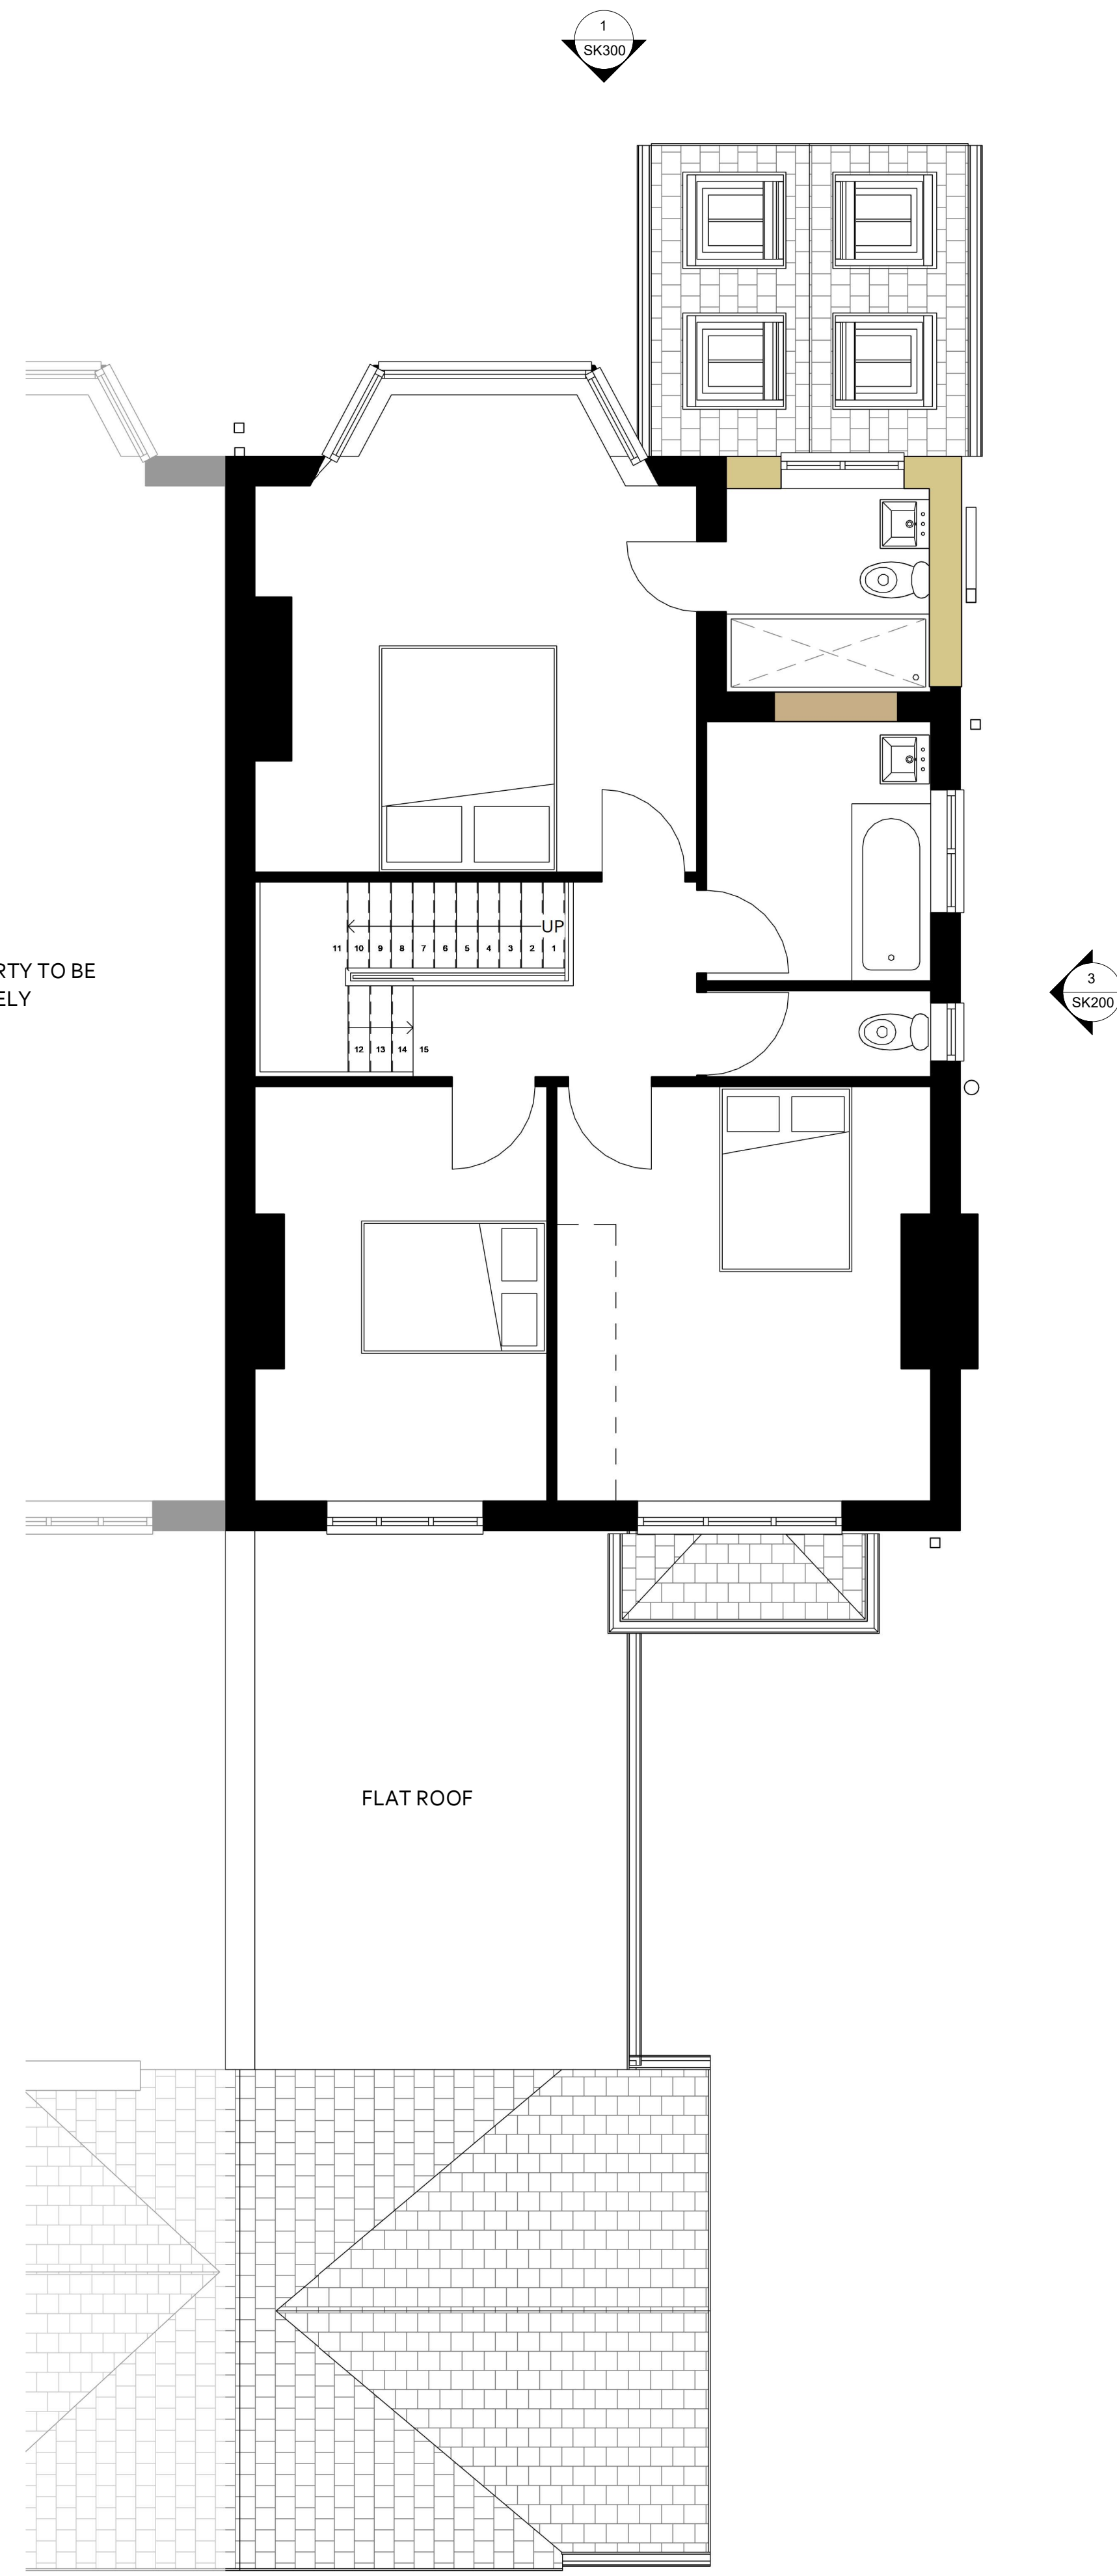


2. Proposed First Floor Plan
1 : 50@A1

Do not scale from this drawing for construction or acquisition purposes. Responsibility is not accepted for errors made by others in scaling from this drawing. All construction information must be taken from figured dimensions only. All dimensions and levels must be checked on site and discrepancies between drawings and specification must be reported to HG2 Architects Ltd.
© Copyright HG2 Architects Ltd.

D	17.09.26	JCE	JCE	PLANNING ISSUE
C	02.09.26	JCE	JCE	Client Comments
B	24.08.26	JCE	JCE	Revised in line with client comments
A	13.08.26	PDT	JCE	Client Comments

Rev.	Date	Drawn	Check	Description
				HG2 Architects, Royal House, 110 Station Parade, Harrogate, HG1 1EP Telephone: 01423 876 302 Web: www.hg2.co.uk

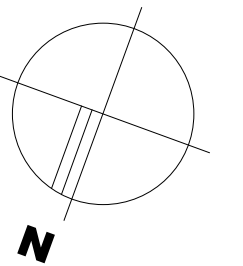

PLANNING ISSUE

Project Title:
Extension and Remodelling - 15 Ashbourne
Grove, Whitefield

Client:
Mr Adam Sowman and Joe Hepplewhite

Drawing Title:
Proposed Plans

File Number:	R414	Date:	17.06.26
Drawn By:	MB	Rev:	D
Checked By:	JCE		
Scale@A1:	1 : 50		
Dwg No:	SK100		