

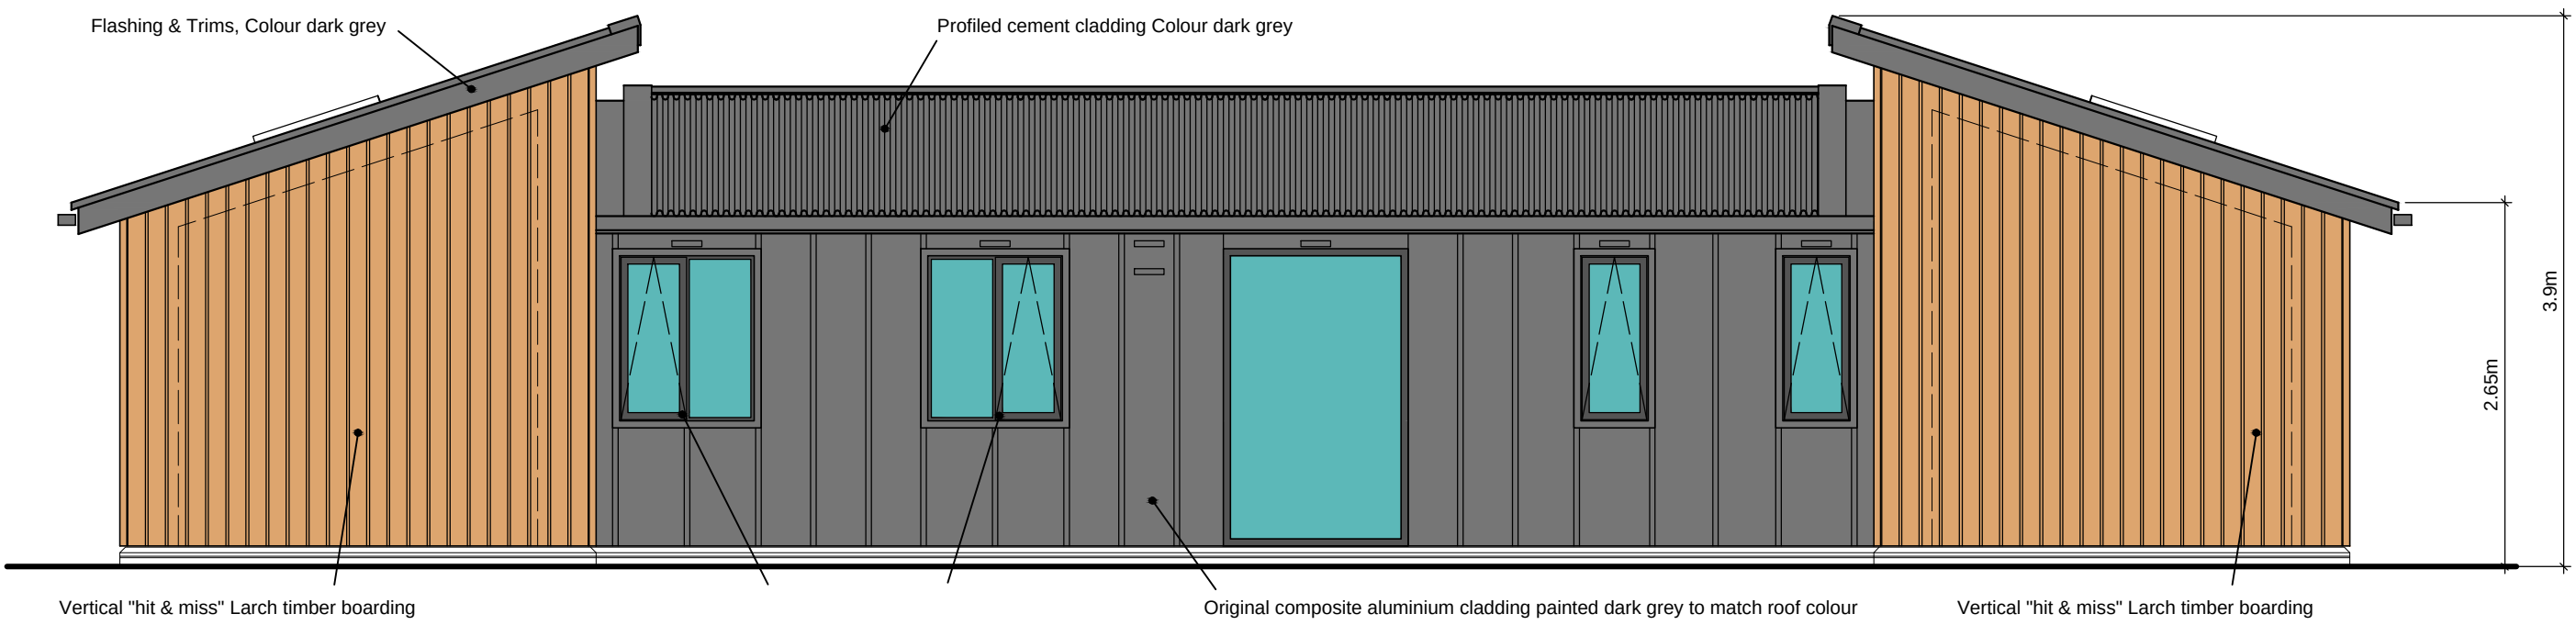



Proposed Elevations @1:50

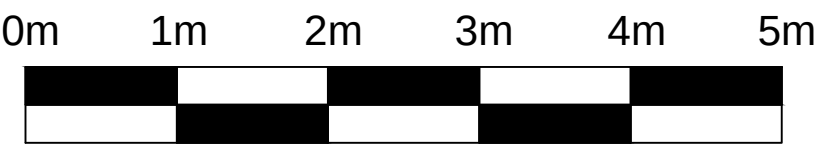


Proposed South Elevation

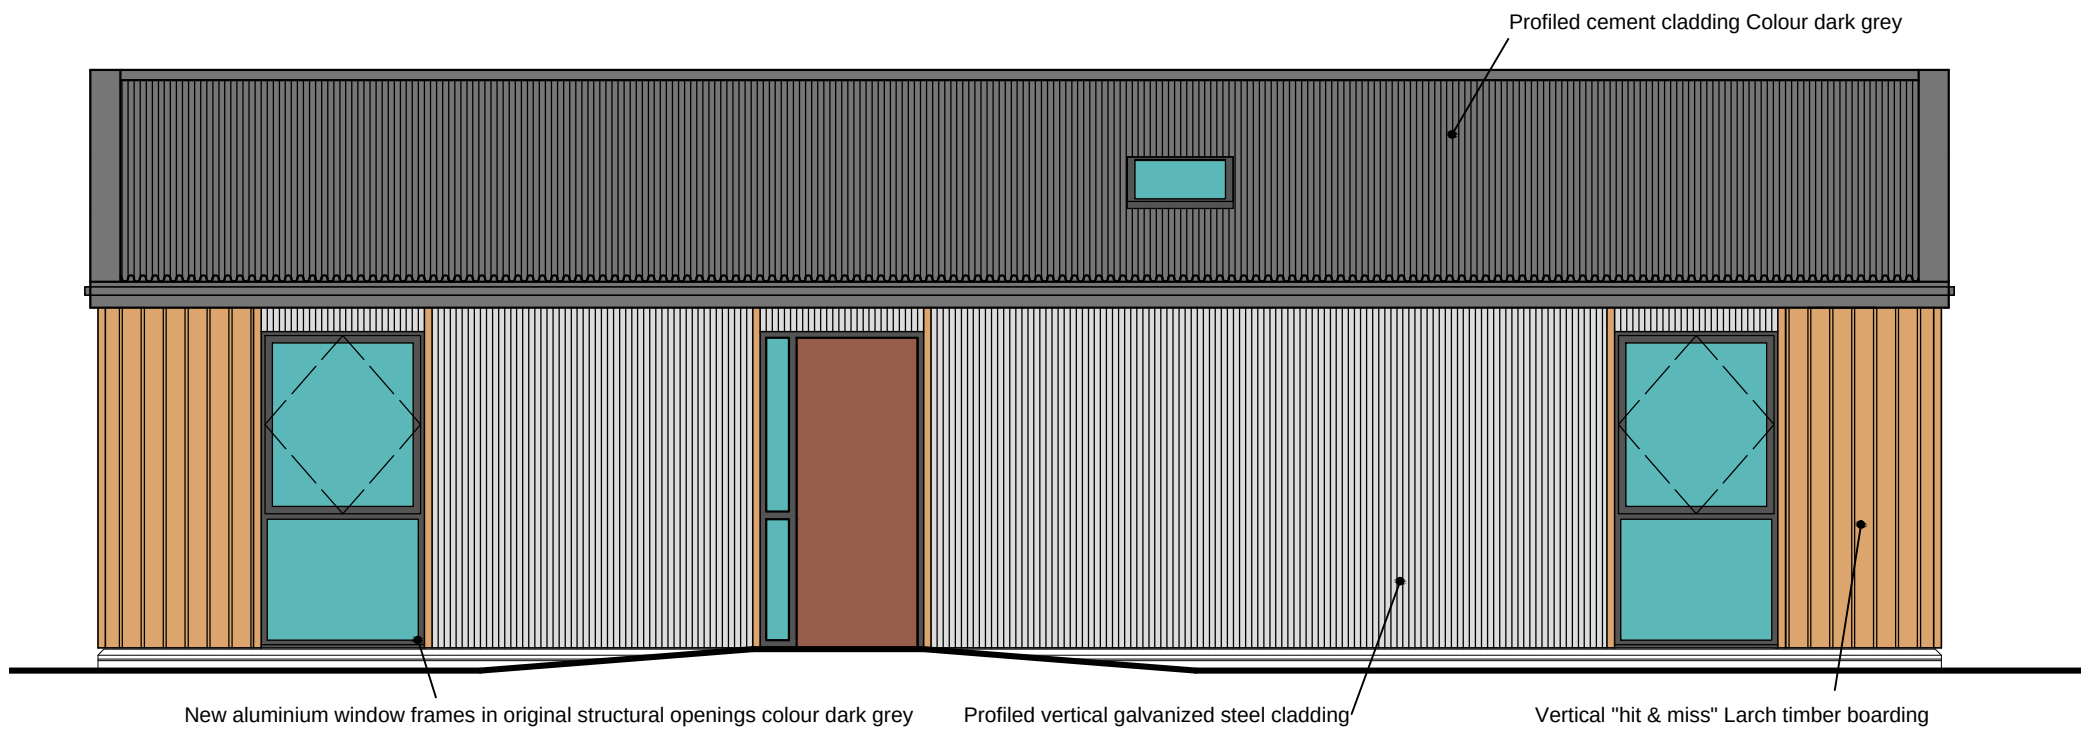


Proposed West Elevation

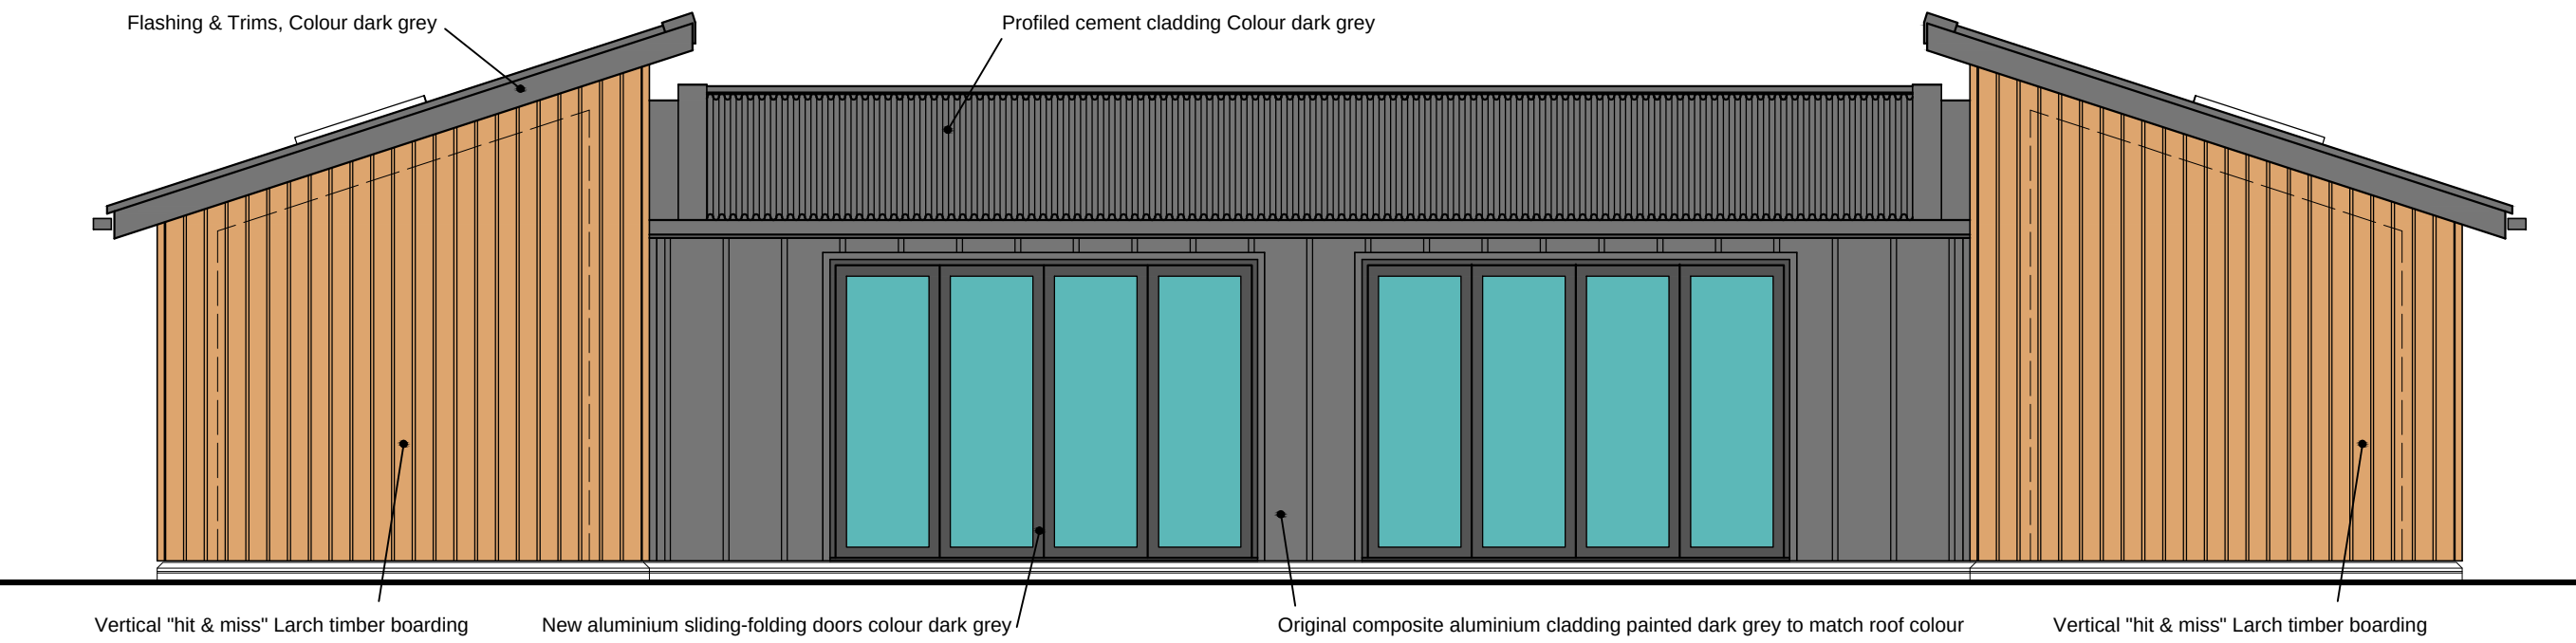


Proposed North Elevation

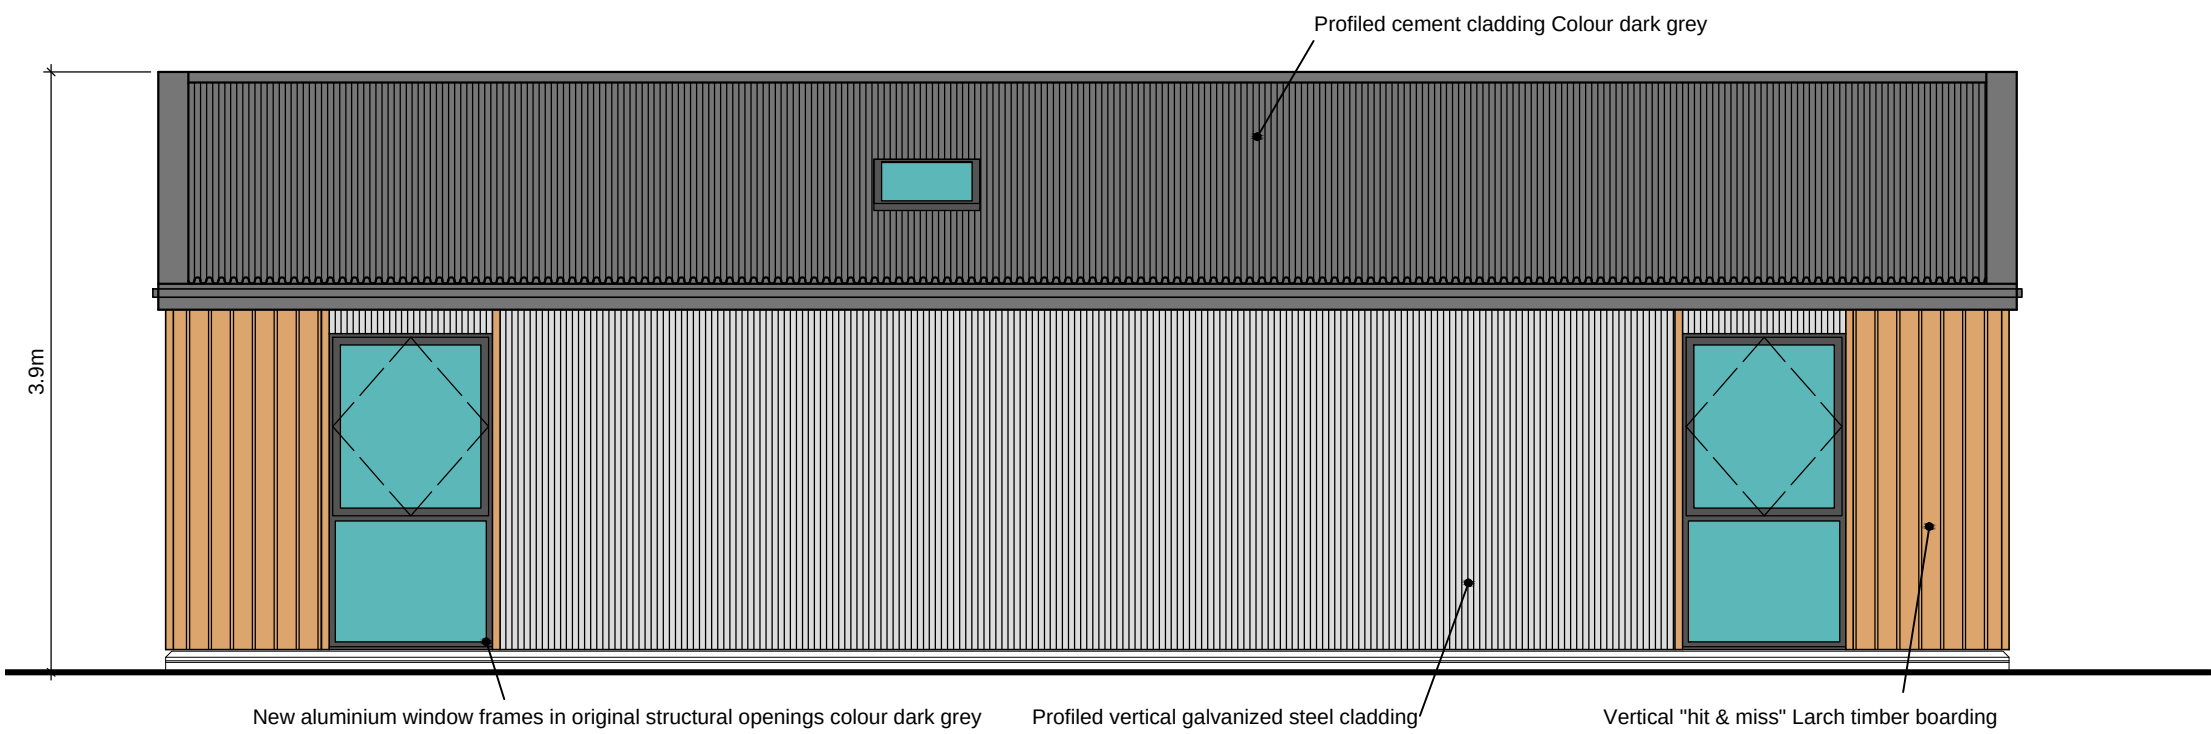

Proposed East Elevation

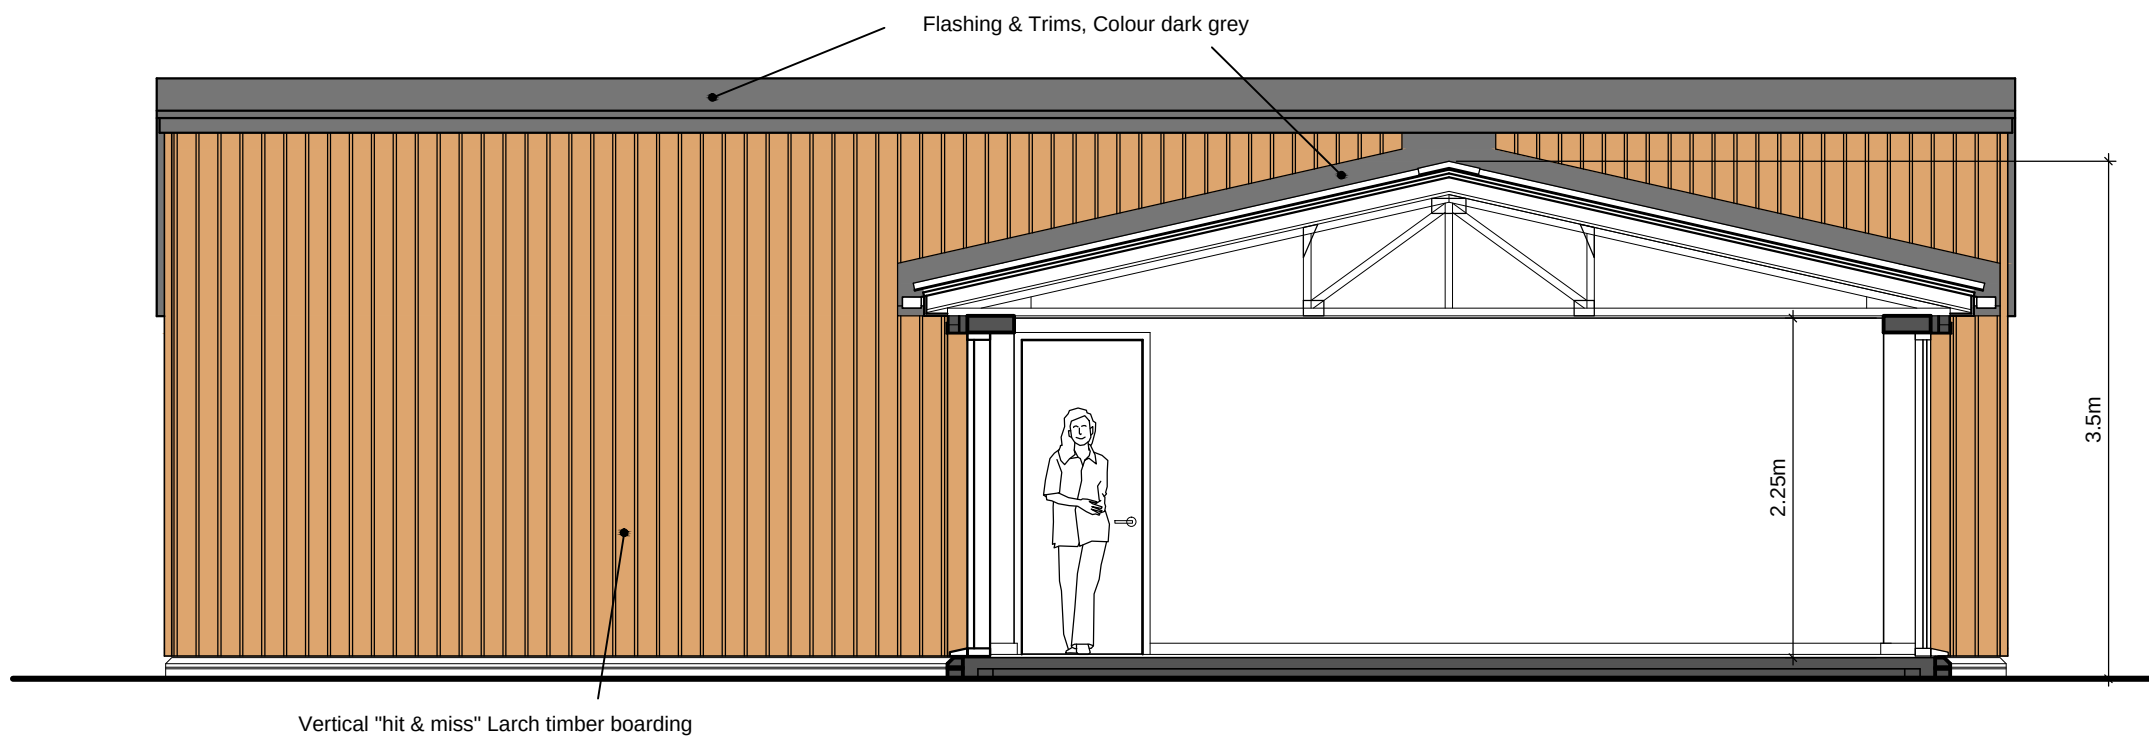


Proposed Section AA

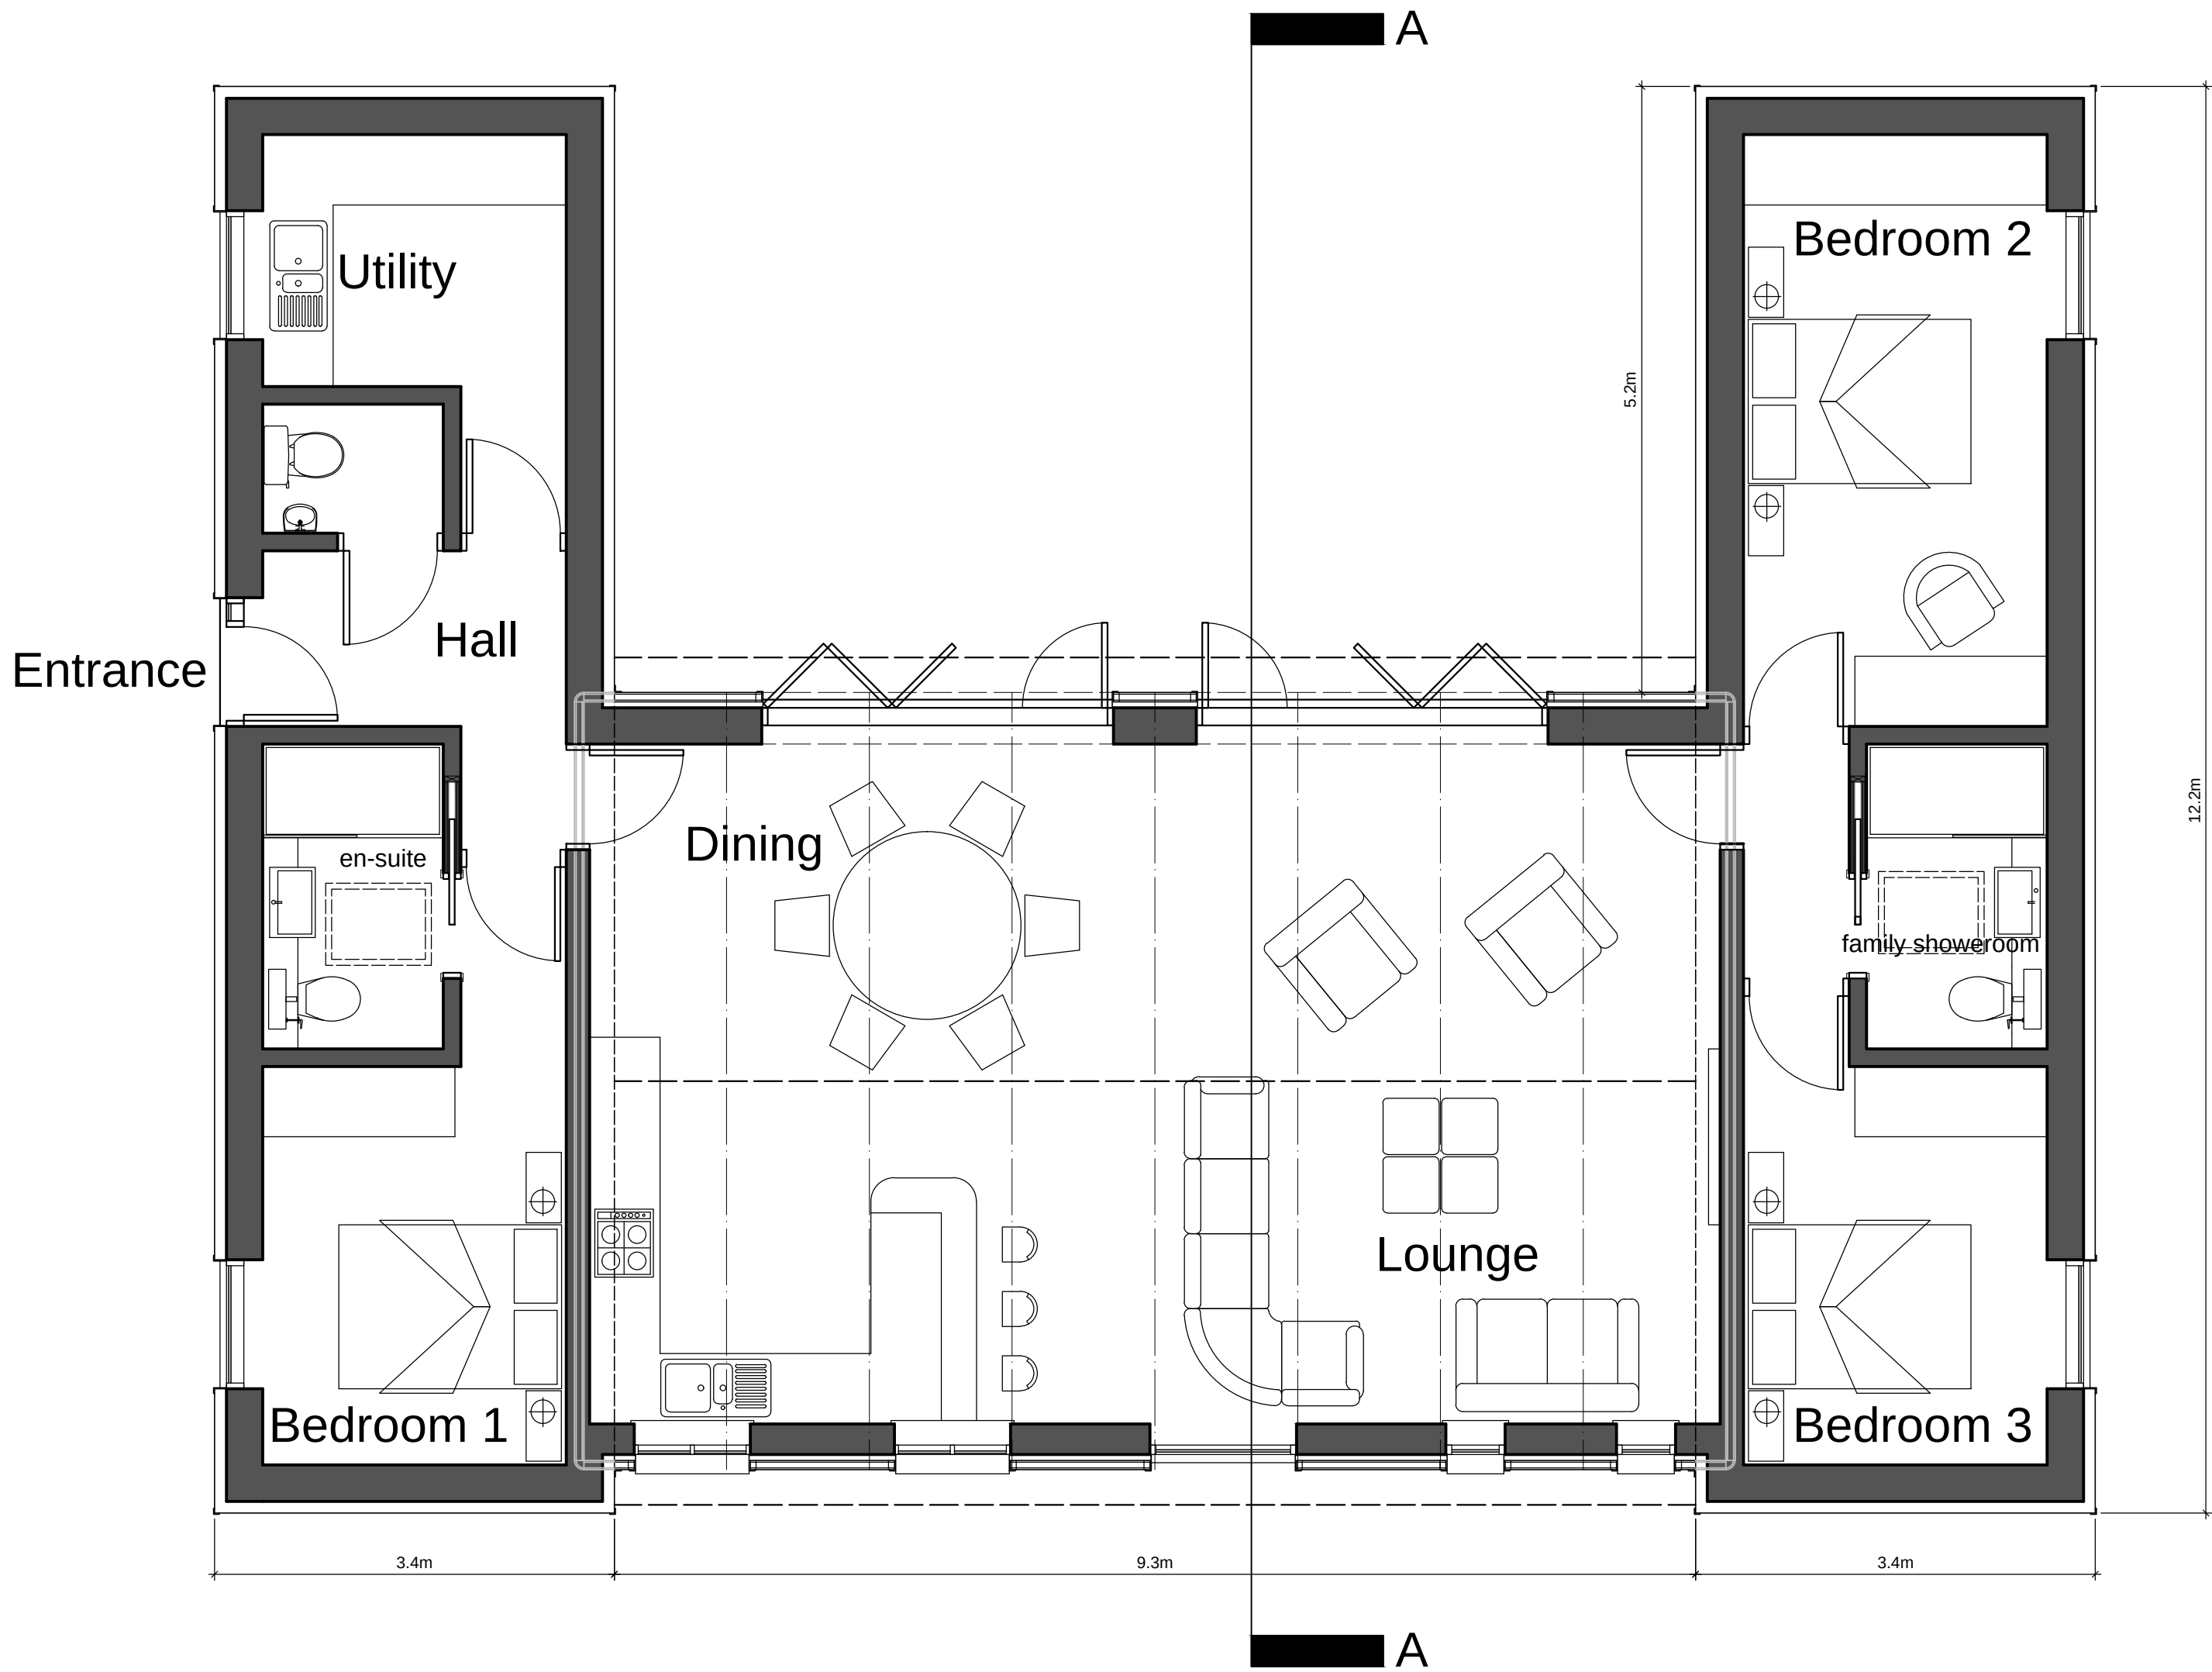

Total gross area 144m²

New Dwelling volume calculation = 443m³

Proposed Building Plan @ 1:50

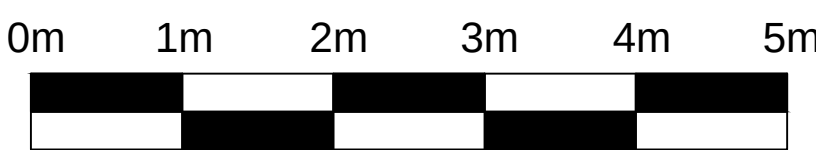

- NOTES**
- This drawing is copyright. No unauthorised copying of drawing without the express permission of the architect.
 - Do not scale from prints. Use figure dimensions only.
 - Contractors to check all dimensions on site prior to commencement of works.
 - All works to be carried out in accordance with current statutory Health and Safety Regulations.
 - This drawing is to be read in conjunction with all relevant consultants' and / or specialists' drawings / documents and any discrepancies or variations are to be notified to the architect before affected work commences.

REV.	AMENDMENTS	DATE
Rev A	Drawing prepared for meeting	19-11-26

Project	PART DEMOLITION & PART RE-USE OF EXISTING BUILDINGS TO FORM NEW DWELLING ON LAND AT ARTHUR LANE, AINSWORTH PROPOSED BUILDING PLANS AND ELEVATIONS		
Client	MR M. JAGGER		
Dwn. By	NP		
Scale	1:50 & 1:100 @ A1		
Drg. No.	19-50-10-A		
Drg. Size	A1		
Date	AUGUST 2019		