

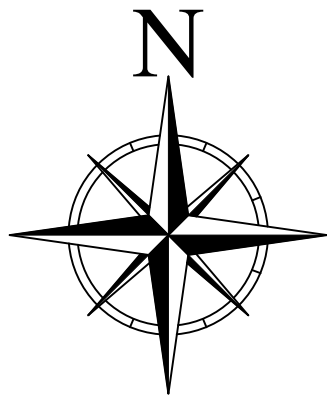


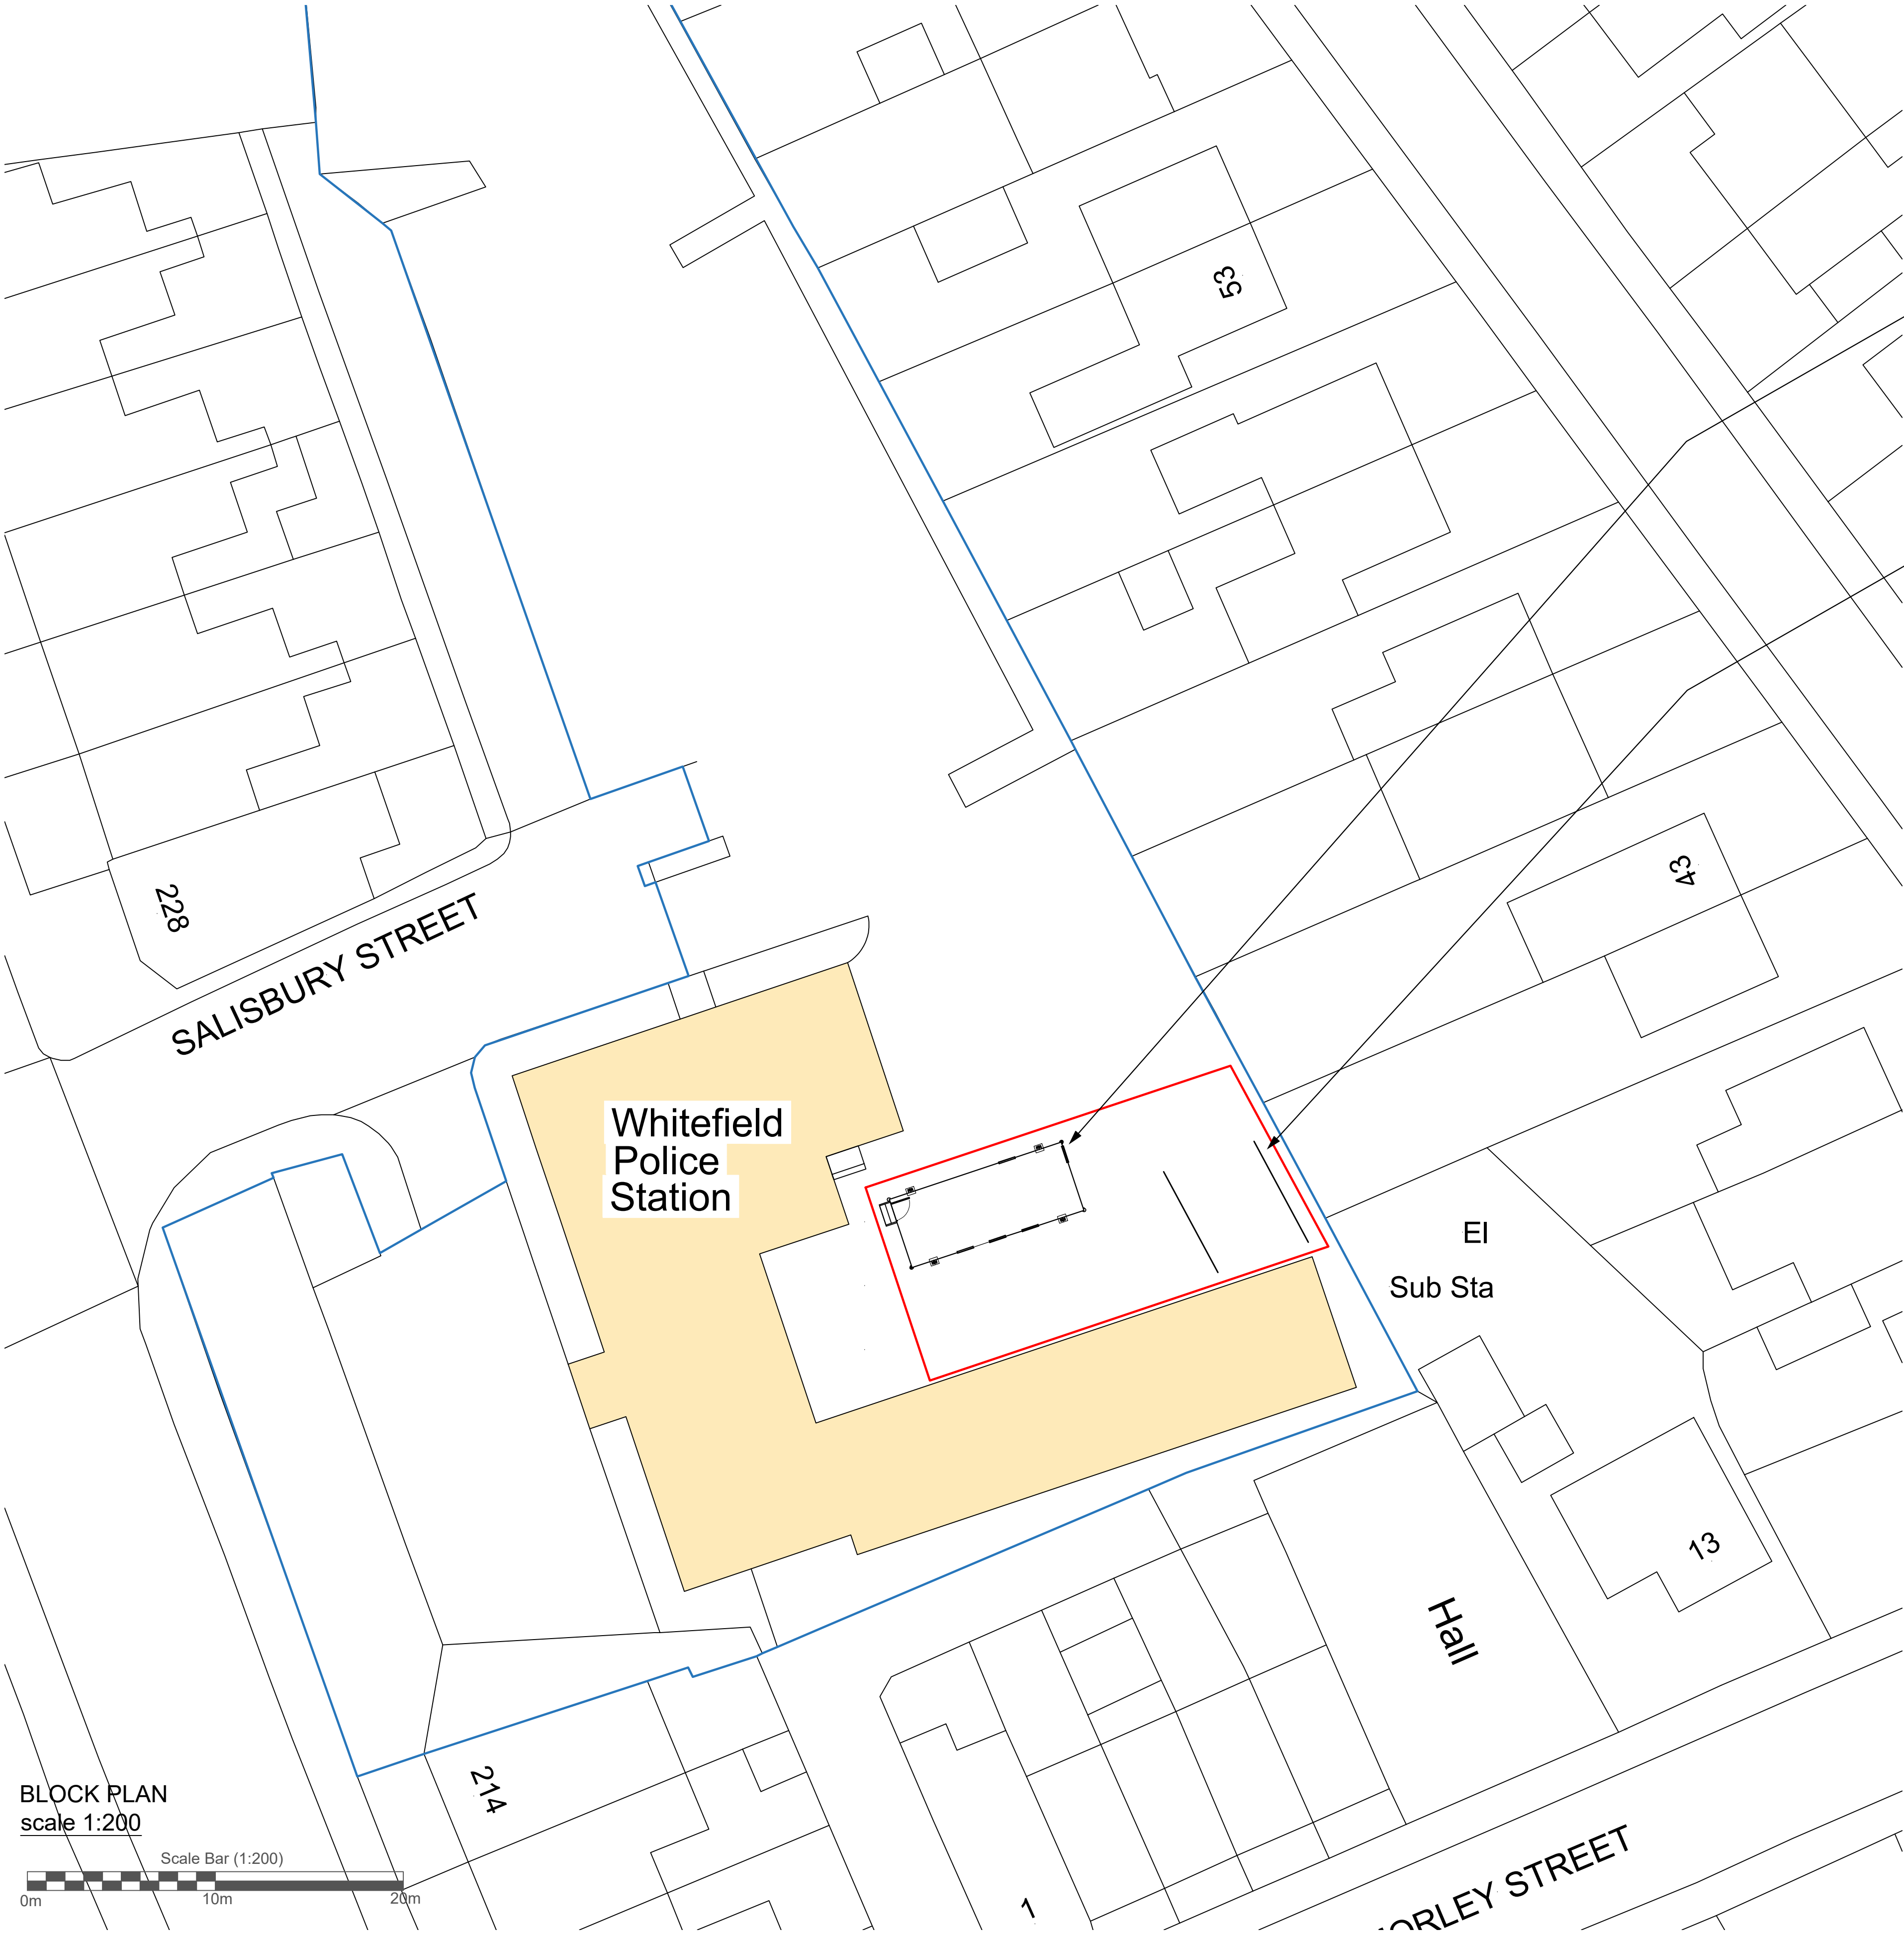

Proposed location of
single storey
Portakabin Building.

Proposed location of
2x Car Wash Screens .

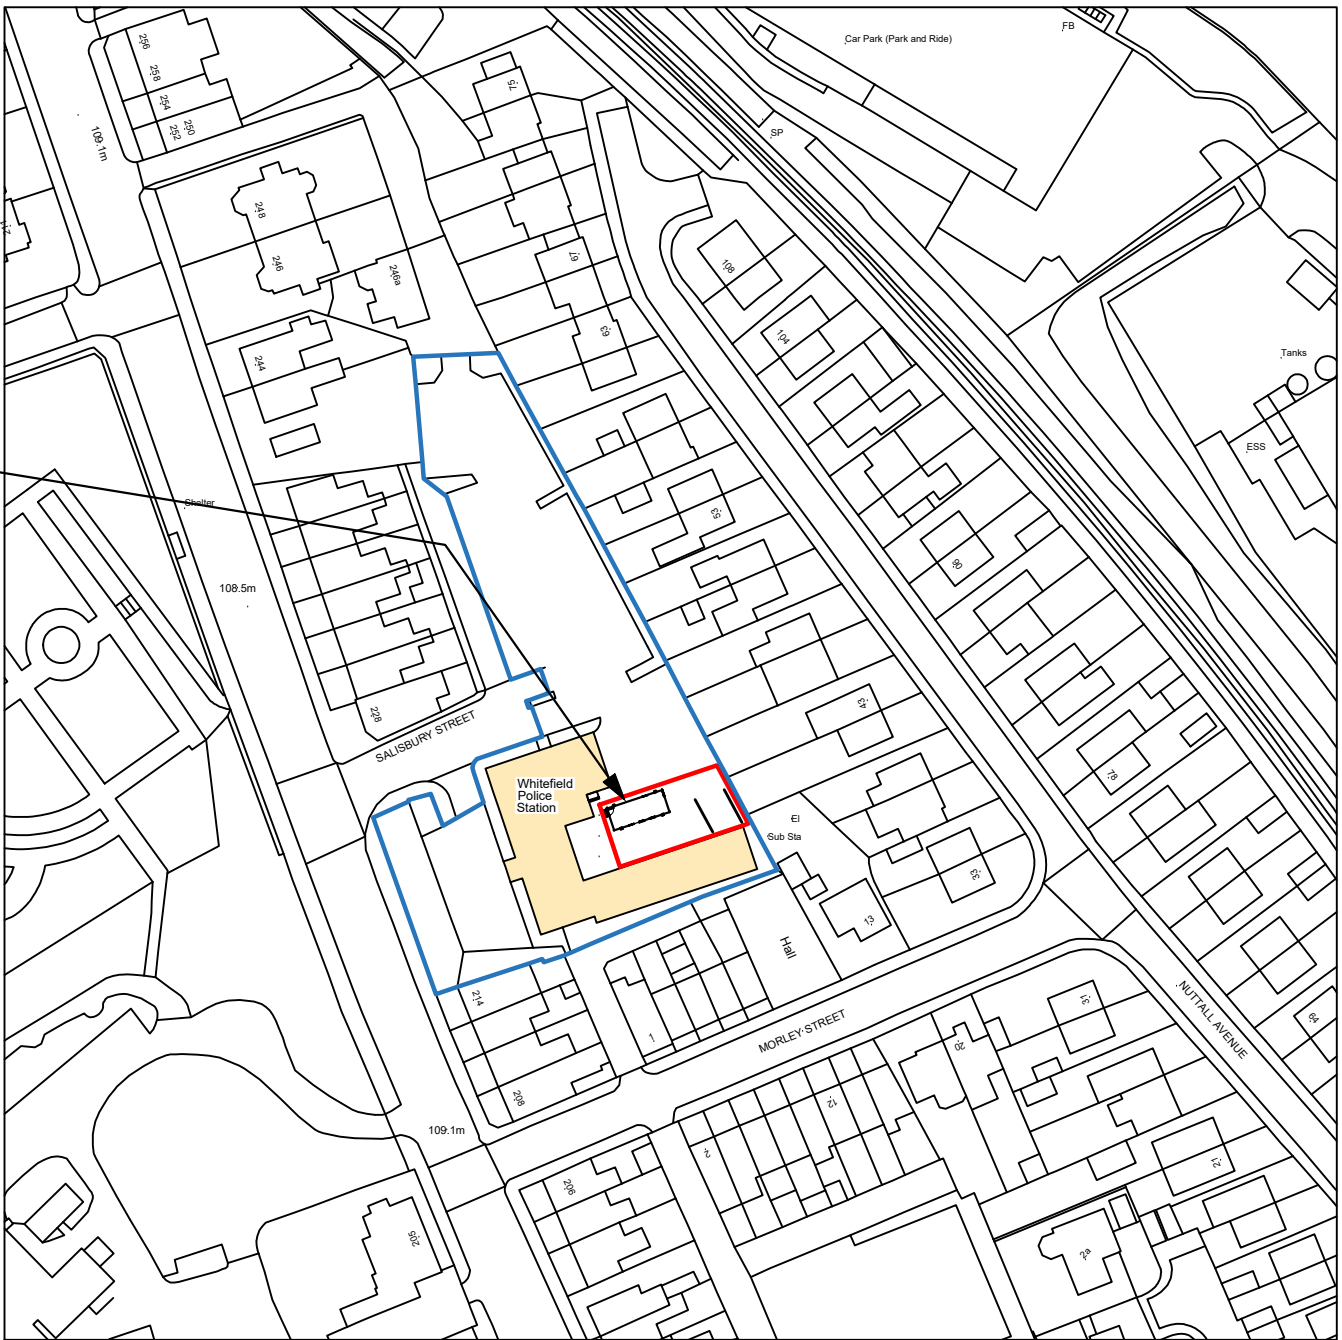

LOCATION PLAN
scale 1:1250



© Crown Copyright 2006
Reproduction in whole or in part is prohibited
without the prior permission of Ordnance Survey.

Portakabin

Title
Proposed Block Plan

**Greater Manchester Police
- Whitefield**
at Greater Manchester,
M45 8QN

Date: 18th January 2023

Scale : 1:200 & 1:1250 @ A1

Drawing Number
TM GMPM45 PROP

NOTES:
- Site plan is based on existing Ordnance Survey information
- Responsibility is not accepted for errors made by others in scaling from this drawing. Contractors must check all dimensions on site. Discrepancies must be reported to the drawing owner before proceeding.

KEY:
- Application Boundary
- Area owned by client but not in application

Portakabin Limited 2000
This drawing is the property of Portakabin Limited,
it must not be copied or reproduced or divulged
to anyone without written permission.

Rev.	Date	Notes	