





REAR ELEVATION. 1:100

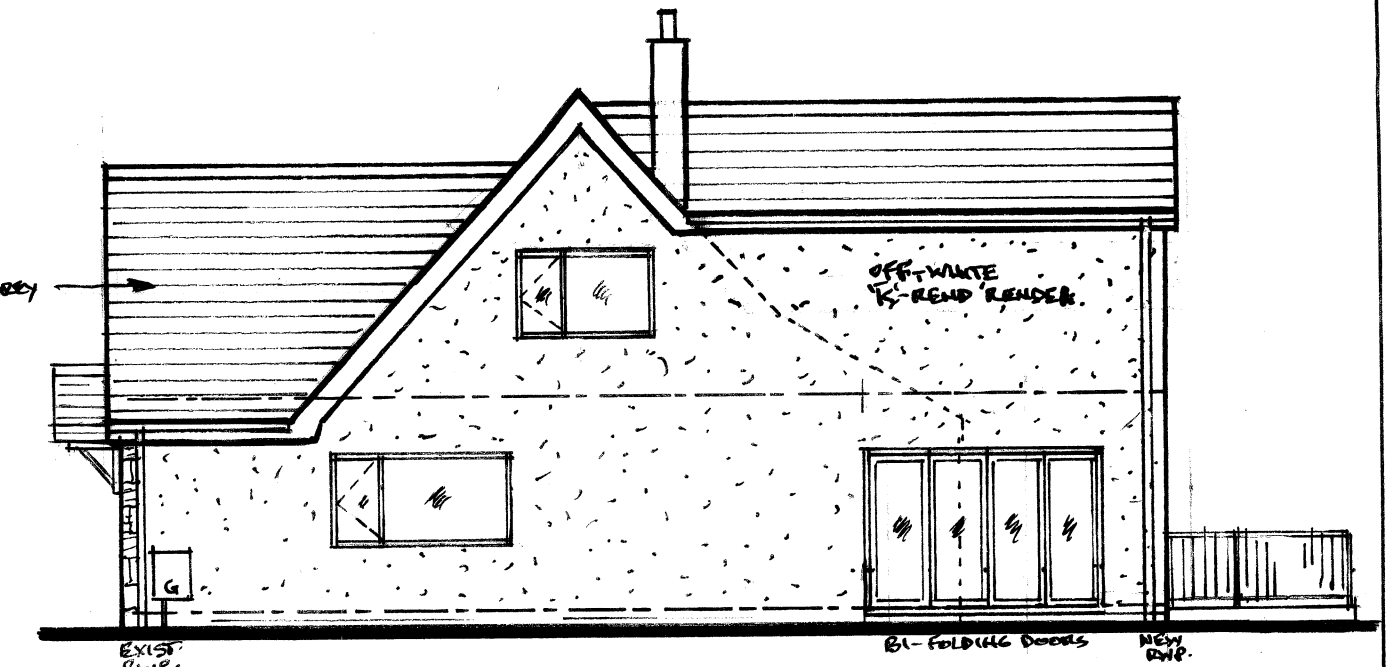


L.H. SIDE ELEVATION.




R.H. SIDE ELEVATION.

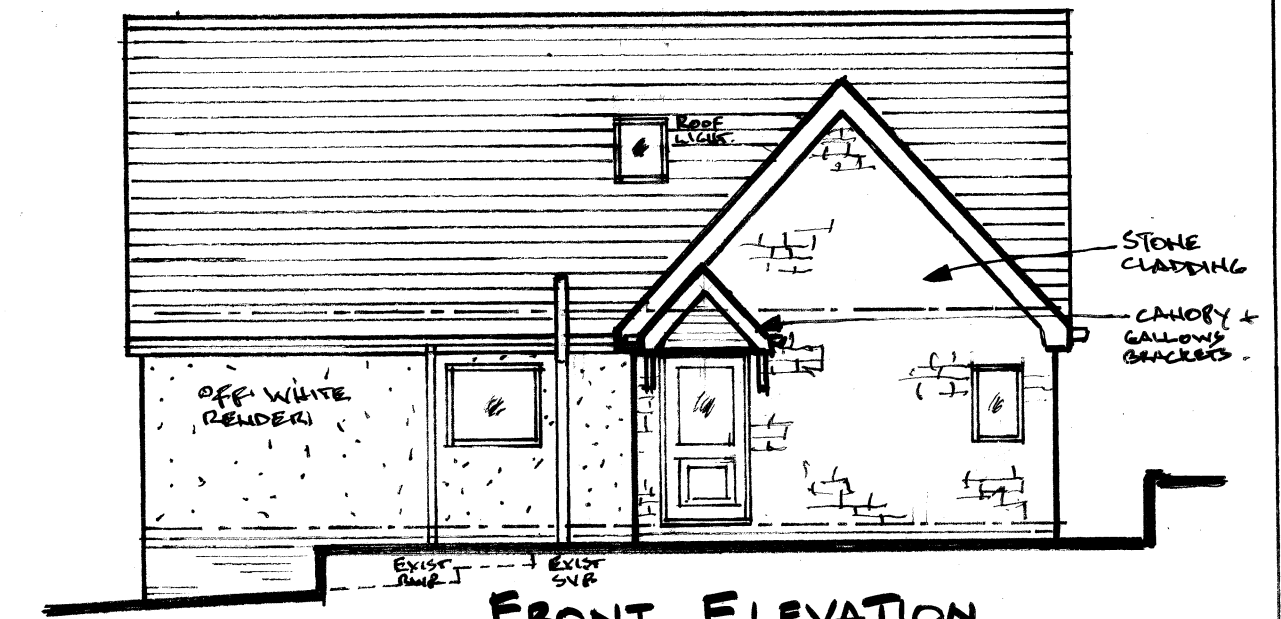


FRONT ELEVATION

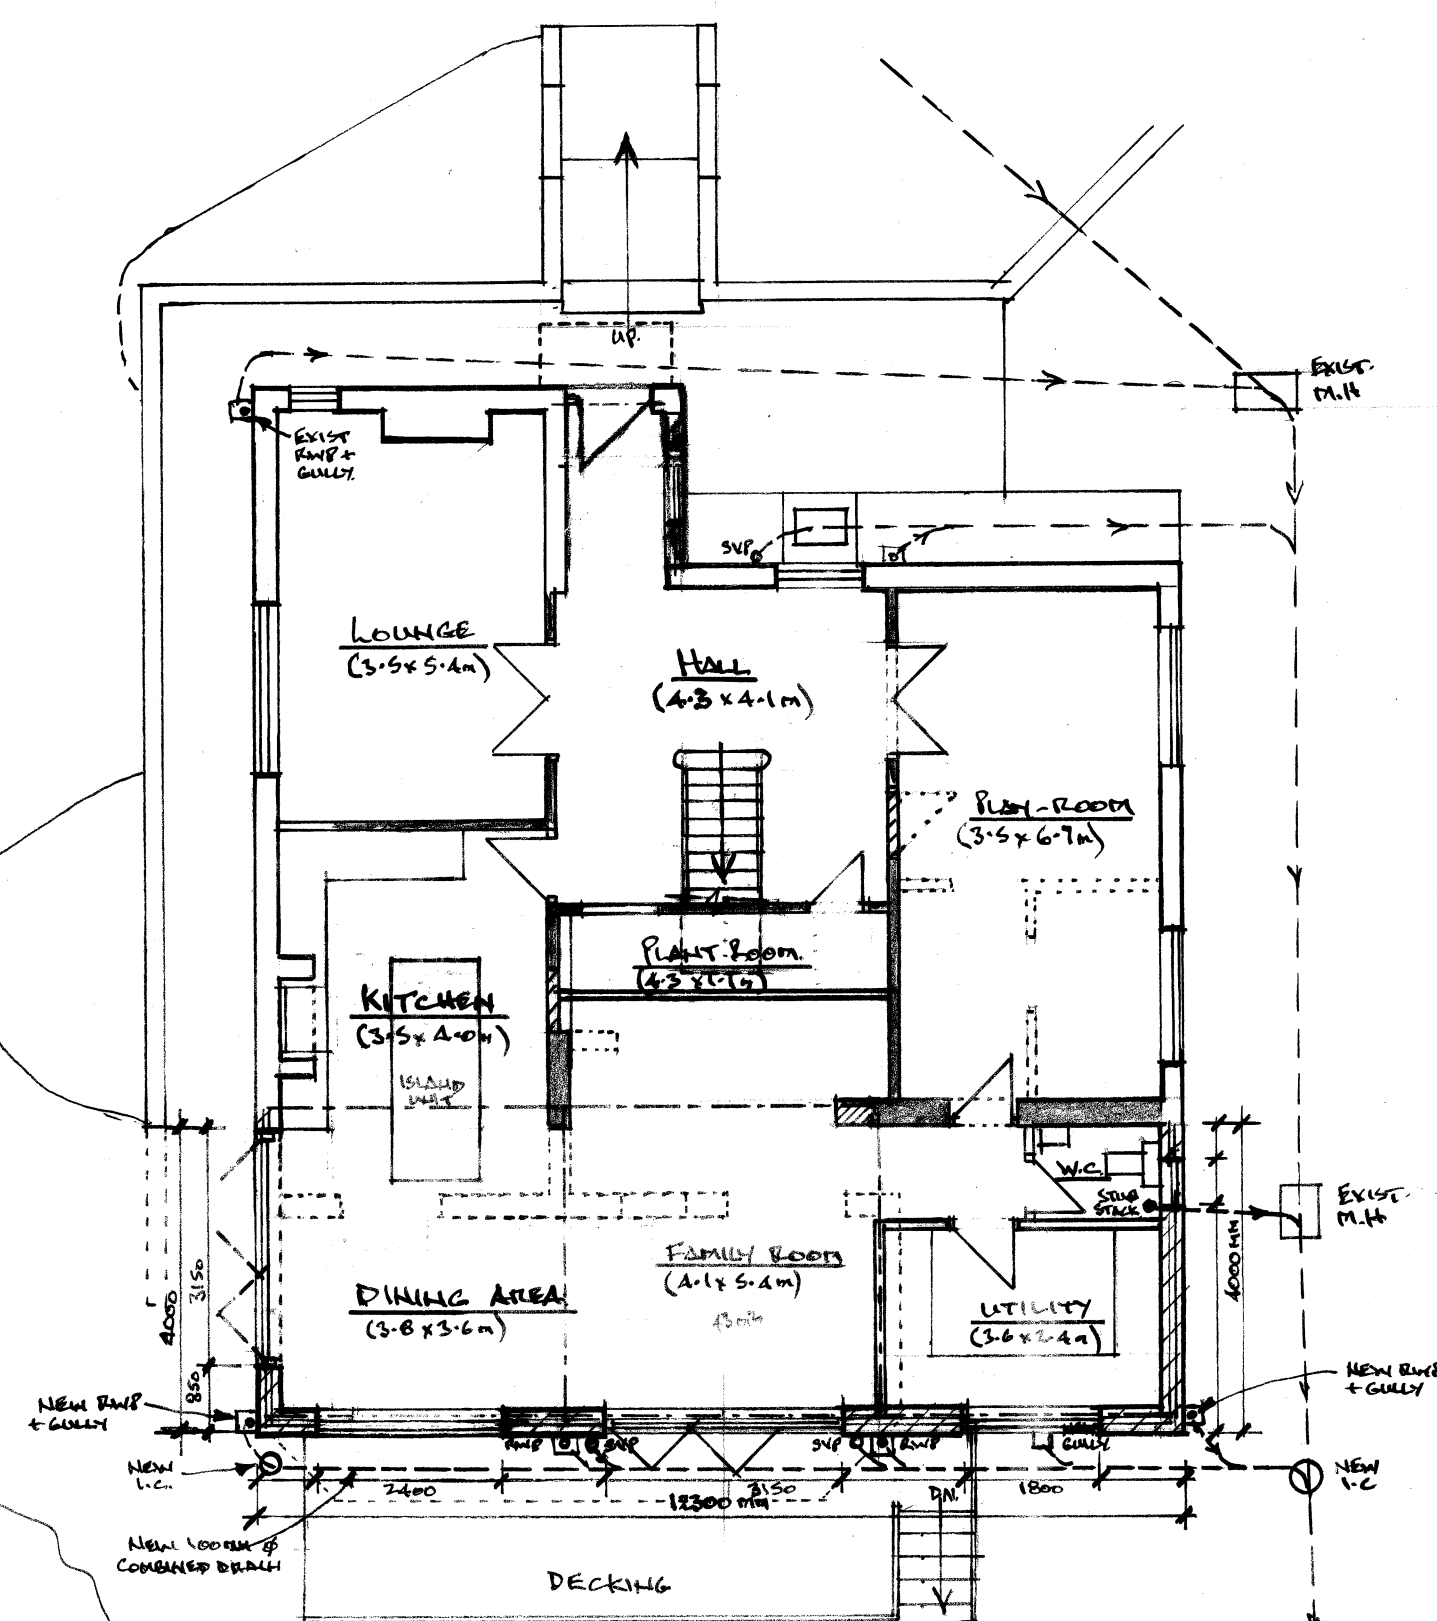

GROUND FLOOR PLAN 1:100

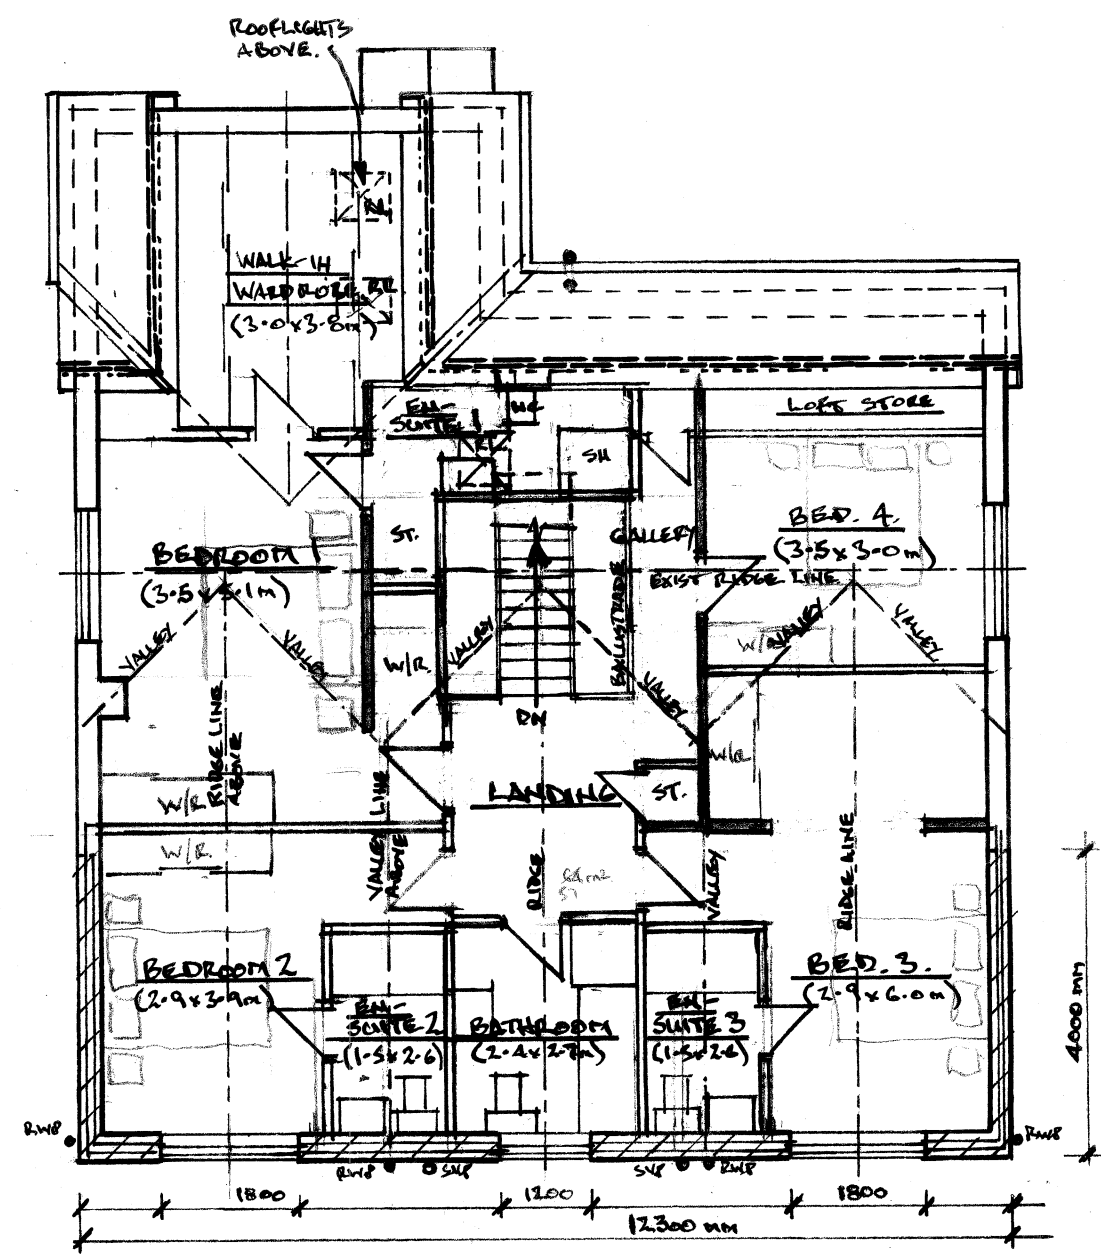

FIRST FLOOR PLAN

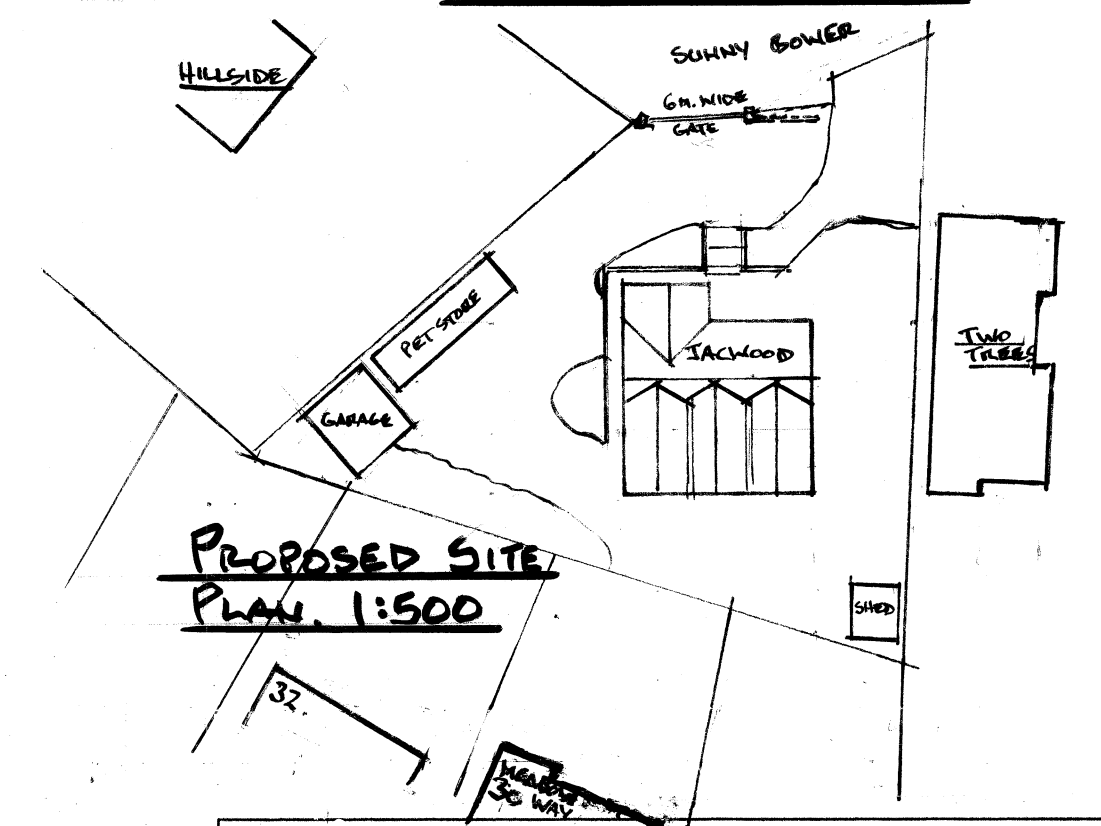

PROPOSED SITE PLAN. 1:500



Architectural & Building Services
NEIL BUTTERWORTH
Tel:
Mobile: 07785 275483
89 Higher Ainsworth Road,
Radcliffe, Manchester, M26 4JJ.

Job Title **PROPOSED TWO STOREY REAR EXTENSION & EXT./INTERNAL ALTERATIONS, AT 'JACWOOD', 35 SUNNY BOWER ST., TOTTINGTON, BURY. BL3 3AL**
Drawing Title **PLANS & ELEVATIONS (PROPOSED)**

Scale 1:100	Date NOV. 23.	Drawn by N.B.	Drawing No. 2
----------------	------------------	------------------	------------------