




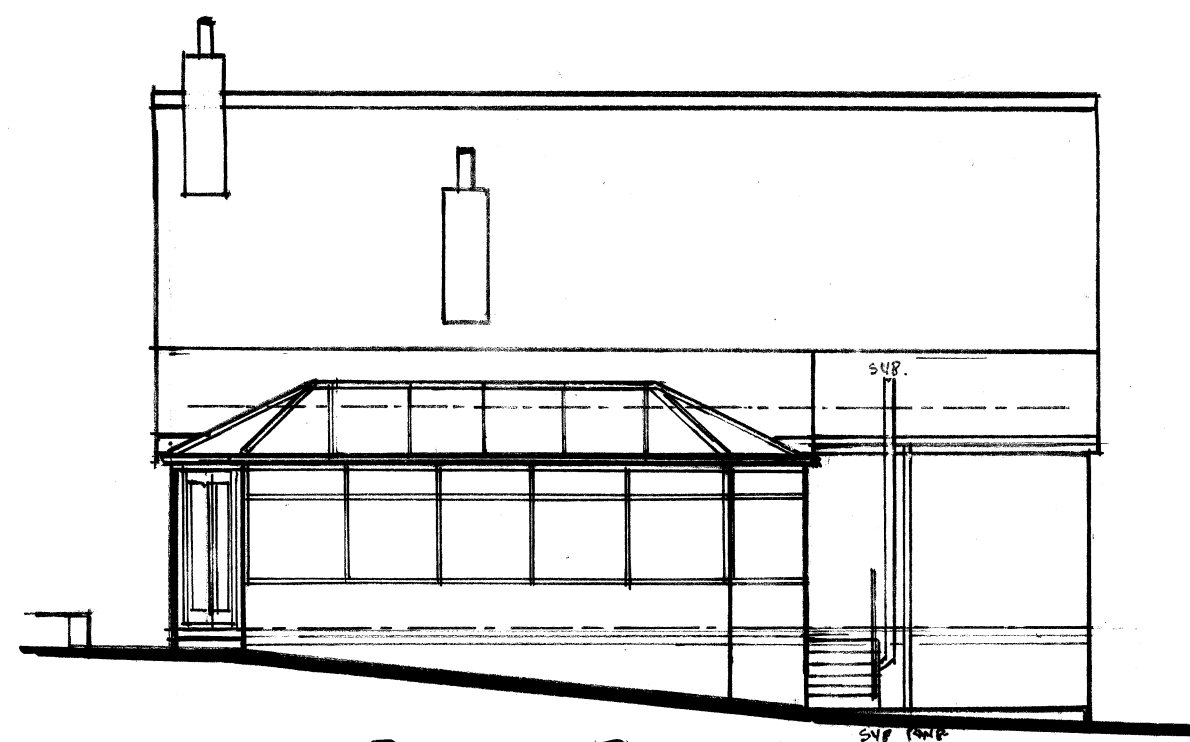


REAR ELEVATION 1:100

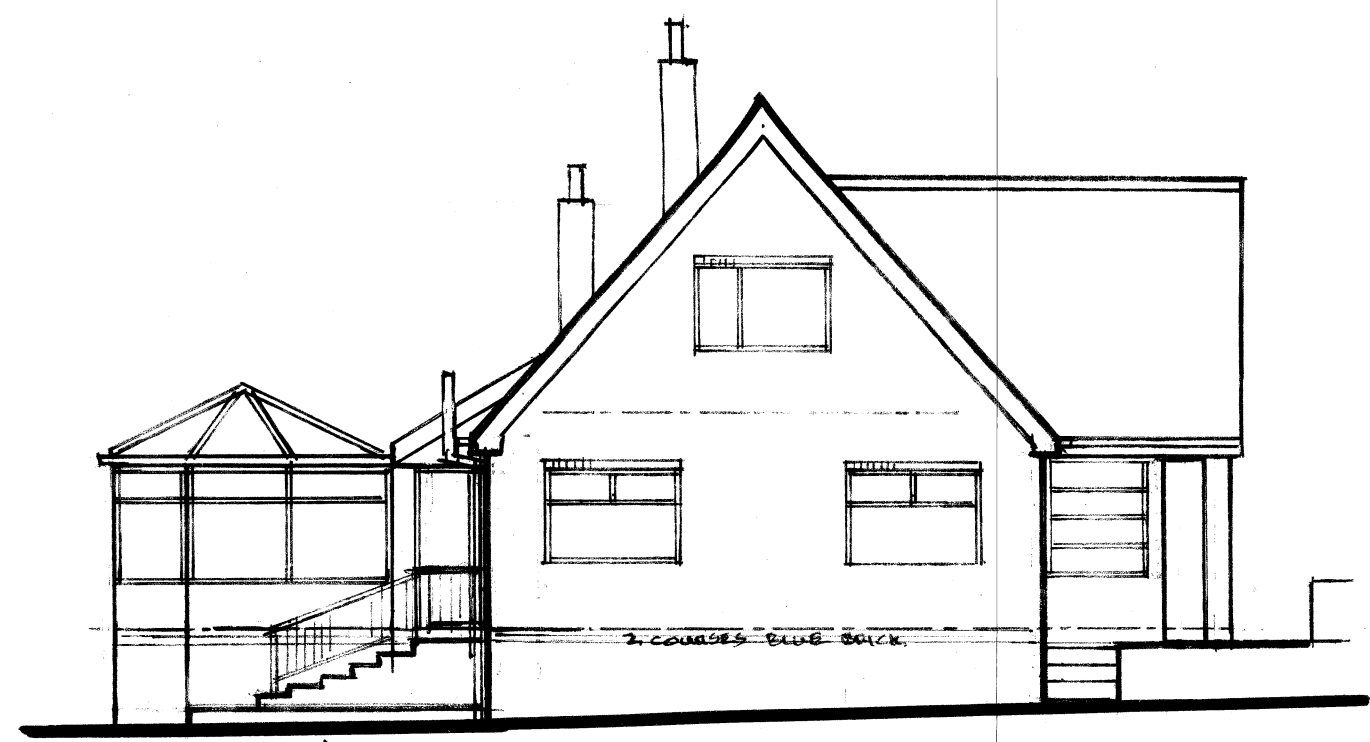


L.H. SIDE ELEVATION.

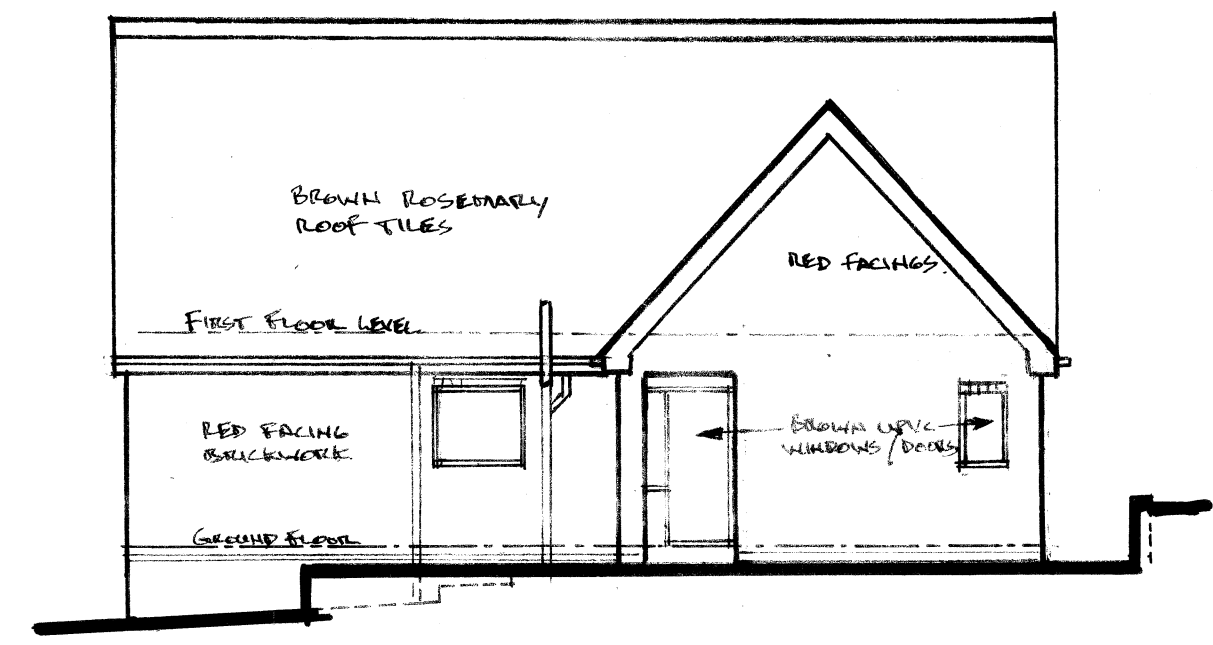


FRONT ELEVATION.

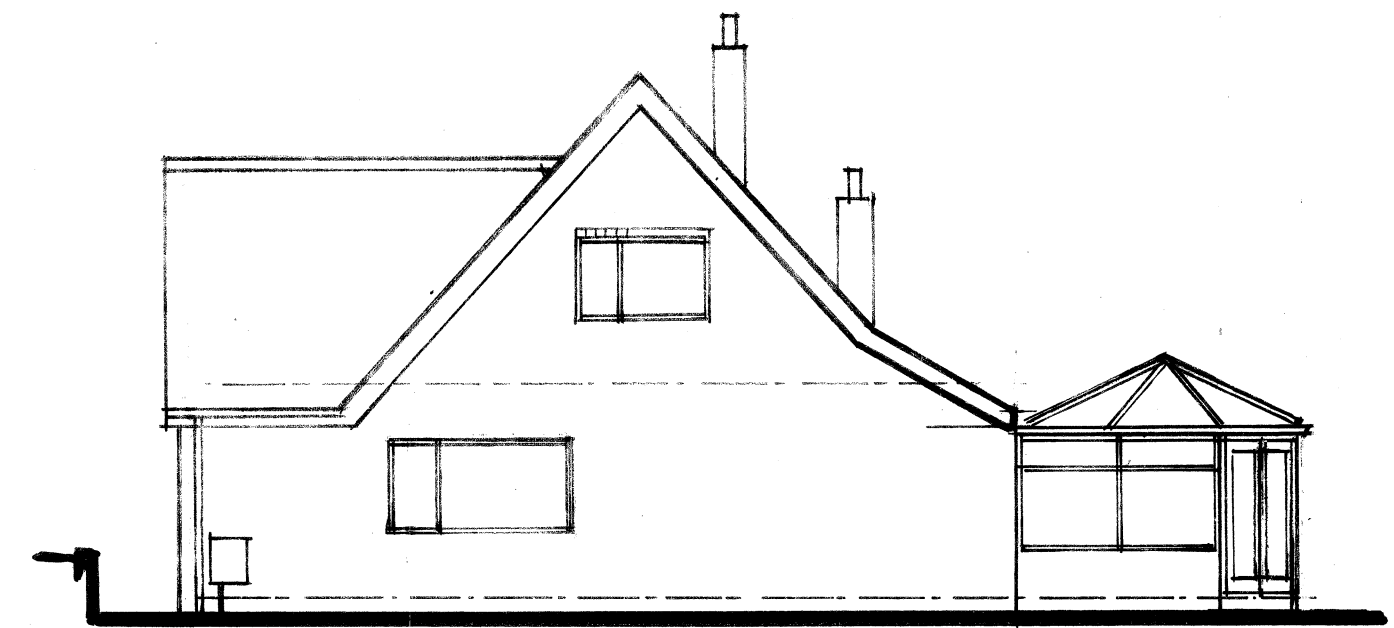


R.H. SIDE ELEVATION

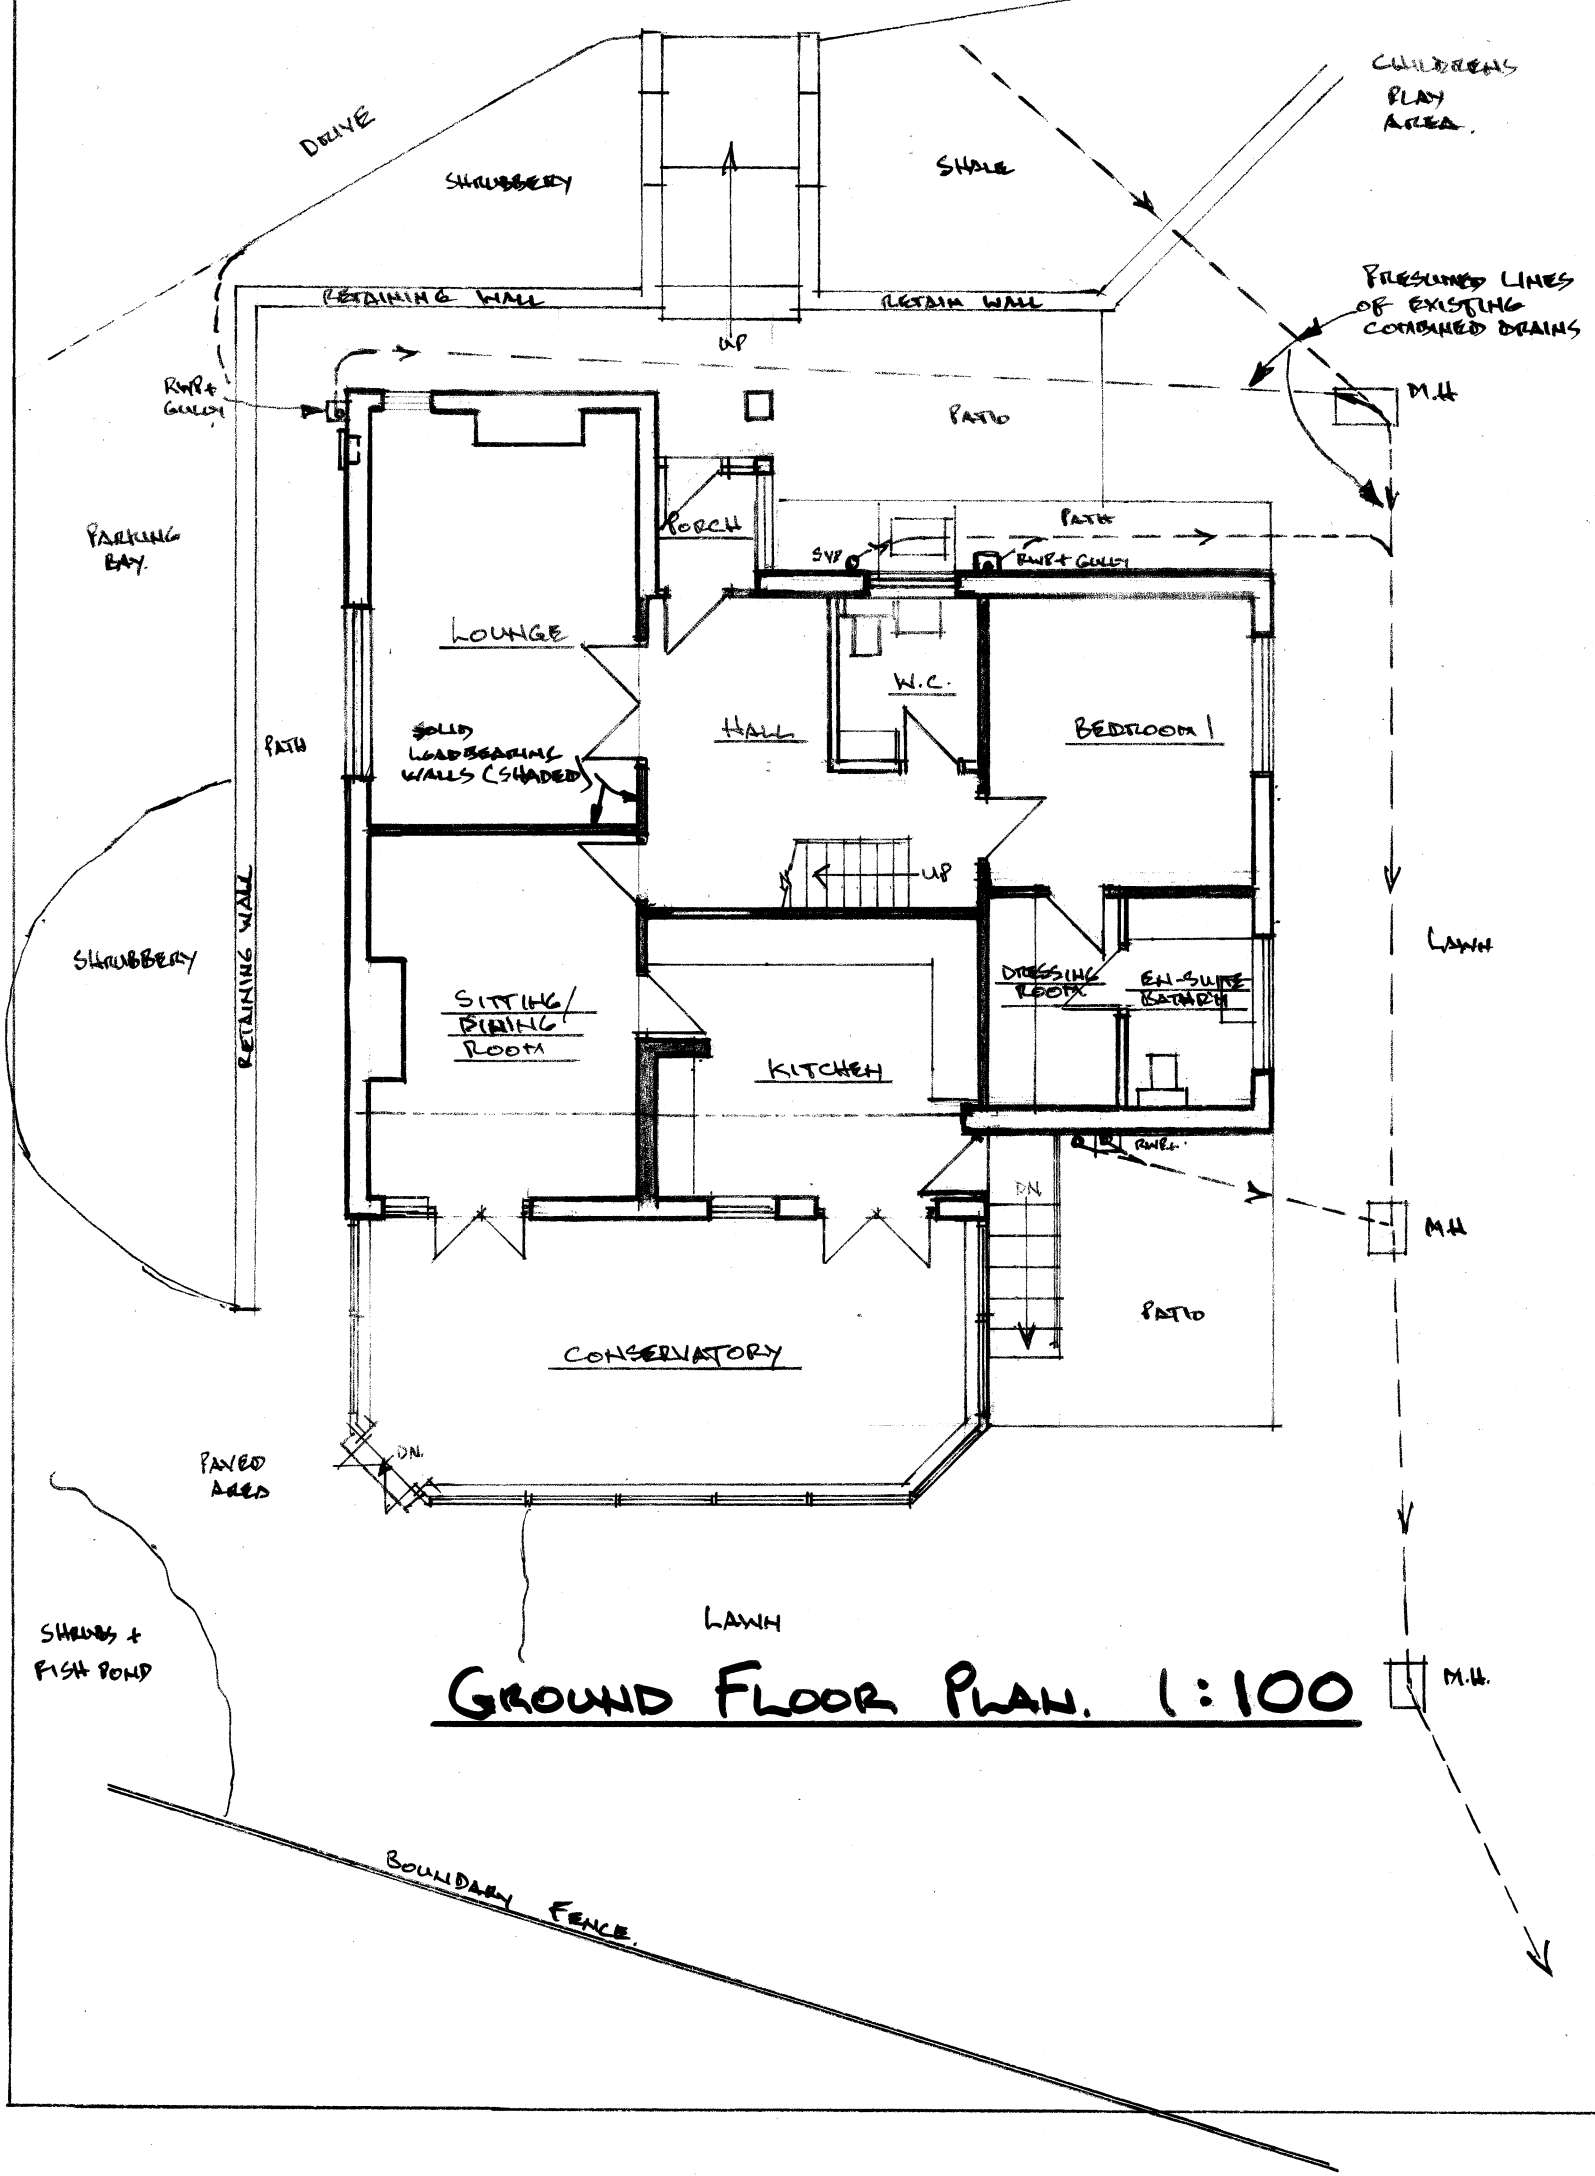


GROUND FLOOR PLAN. 1:100

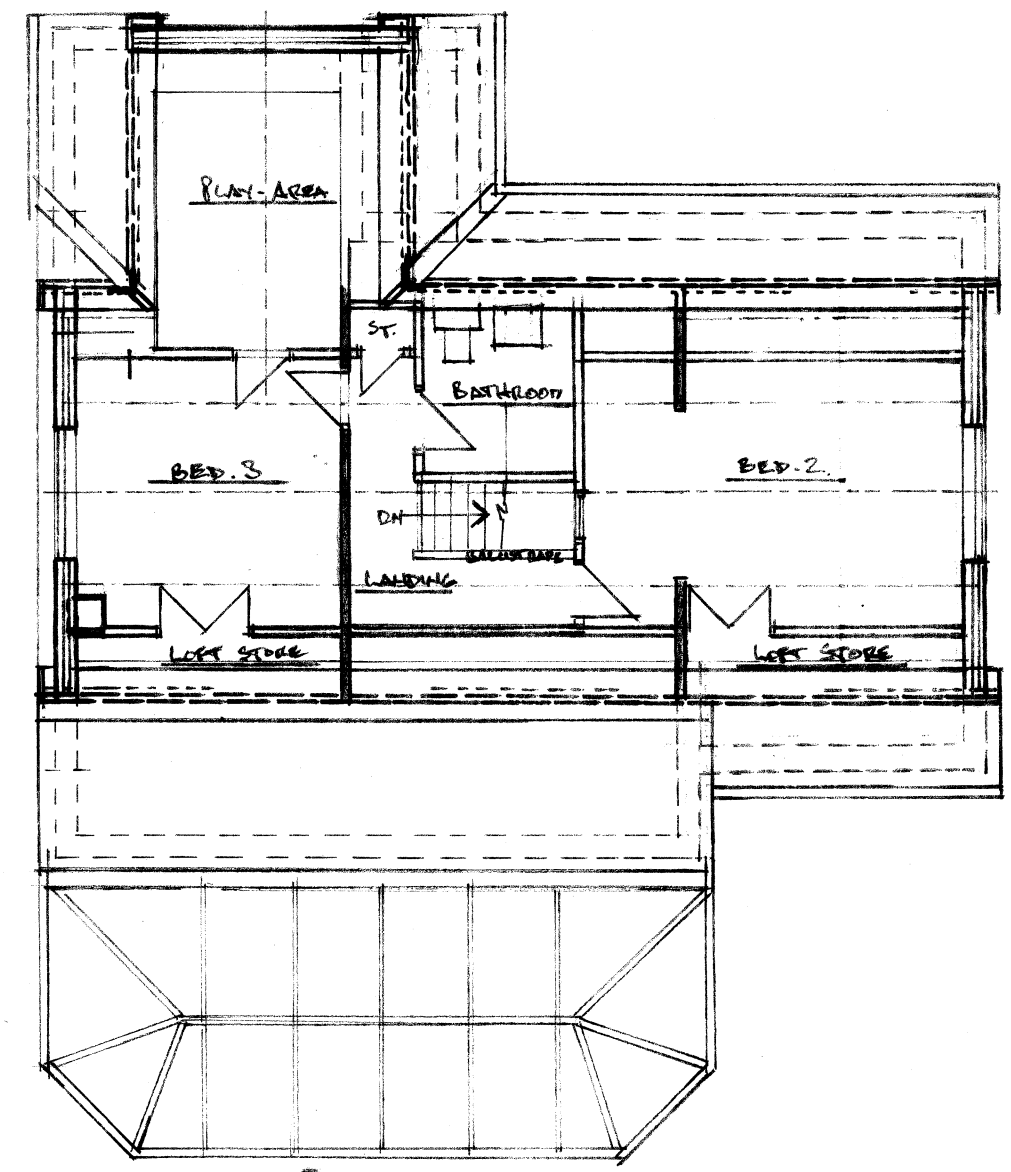

FIRST FLOOR PLAN

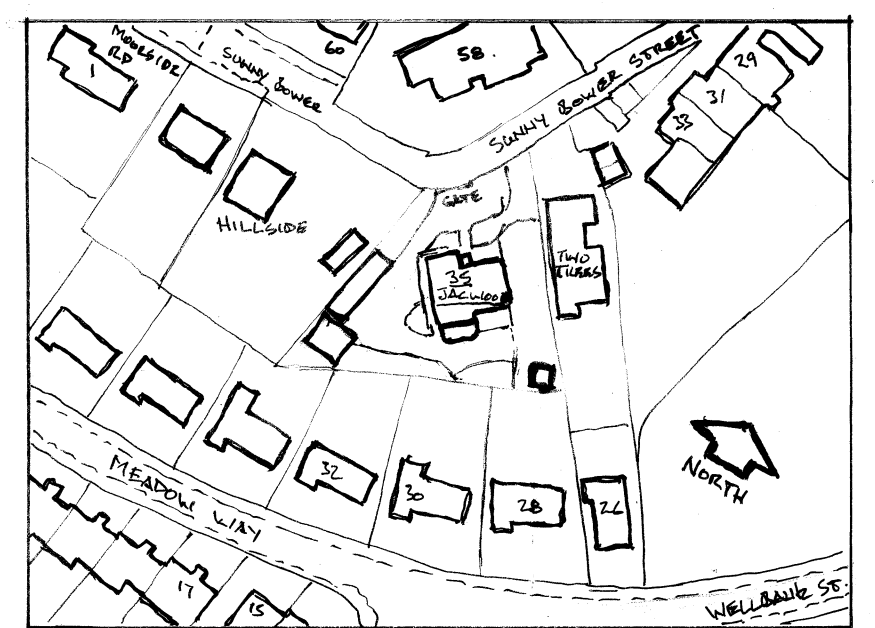

LOCATION PLAN. 1:1250

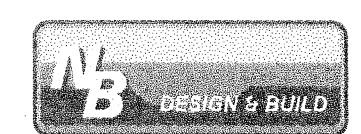

Architectural & Building Services
NEIL BUTTERWORTH
Tel:
Mobile: 07785 275483
89 Higher Ainsworth Road,
Radcliffe, Manchester, M26 4JJ.

Job Title PROPOSED TWO STOREY REAR
EXTENSION & EXT. INTERNAL ALTERATIONS,
AT 'JACWOOD', 35 SUNNY BOWER ST.,
TOTTINGTON, BURY.

Drawing Title PLANS & ELEVATIONS (EXISTING).

Scale <u>1:100</u>	Date <u>NOV. 23.</u>	Drawn by <u>N.B.</u>	Drawing No. <u>1</u>
-----------------------	-------------------------	-------------------------	-------------------------