



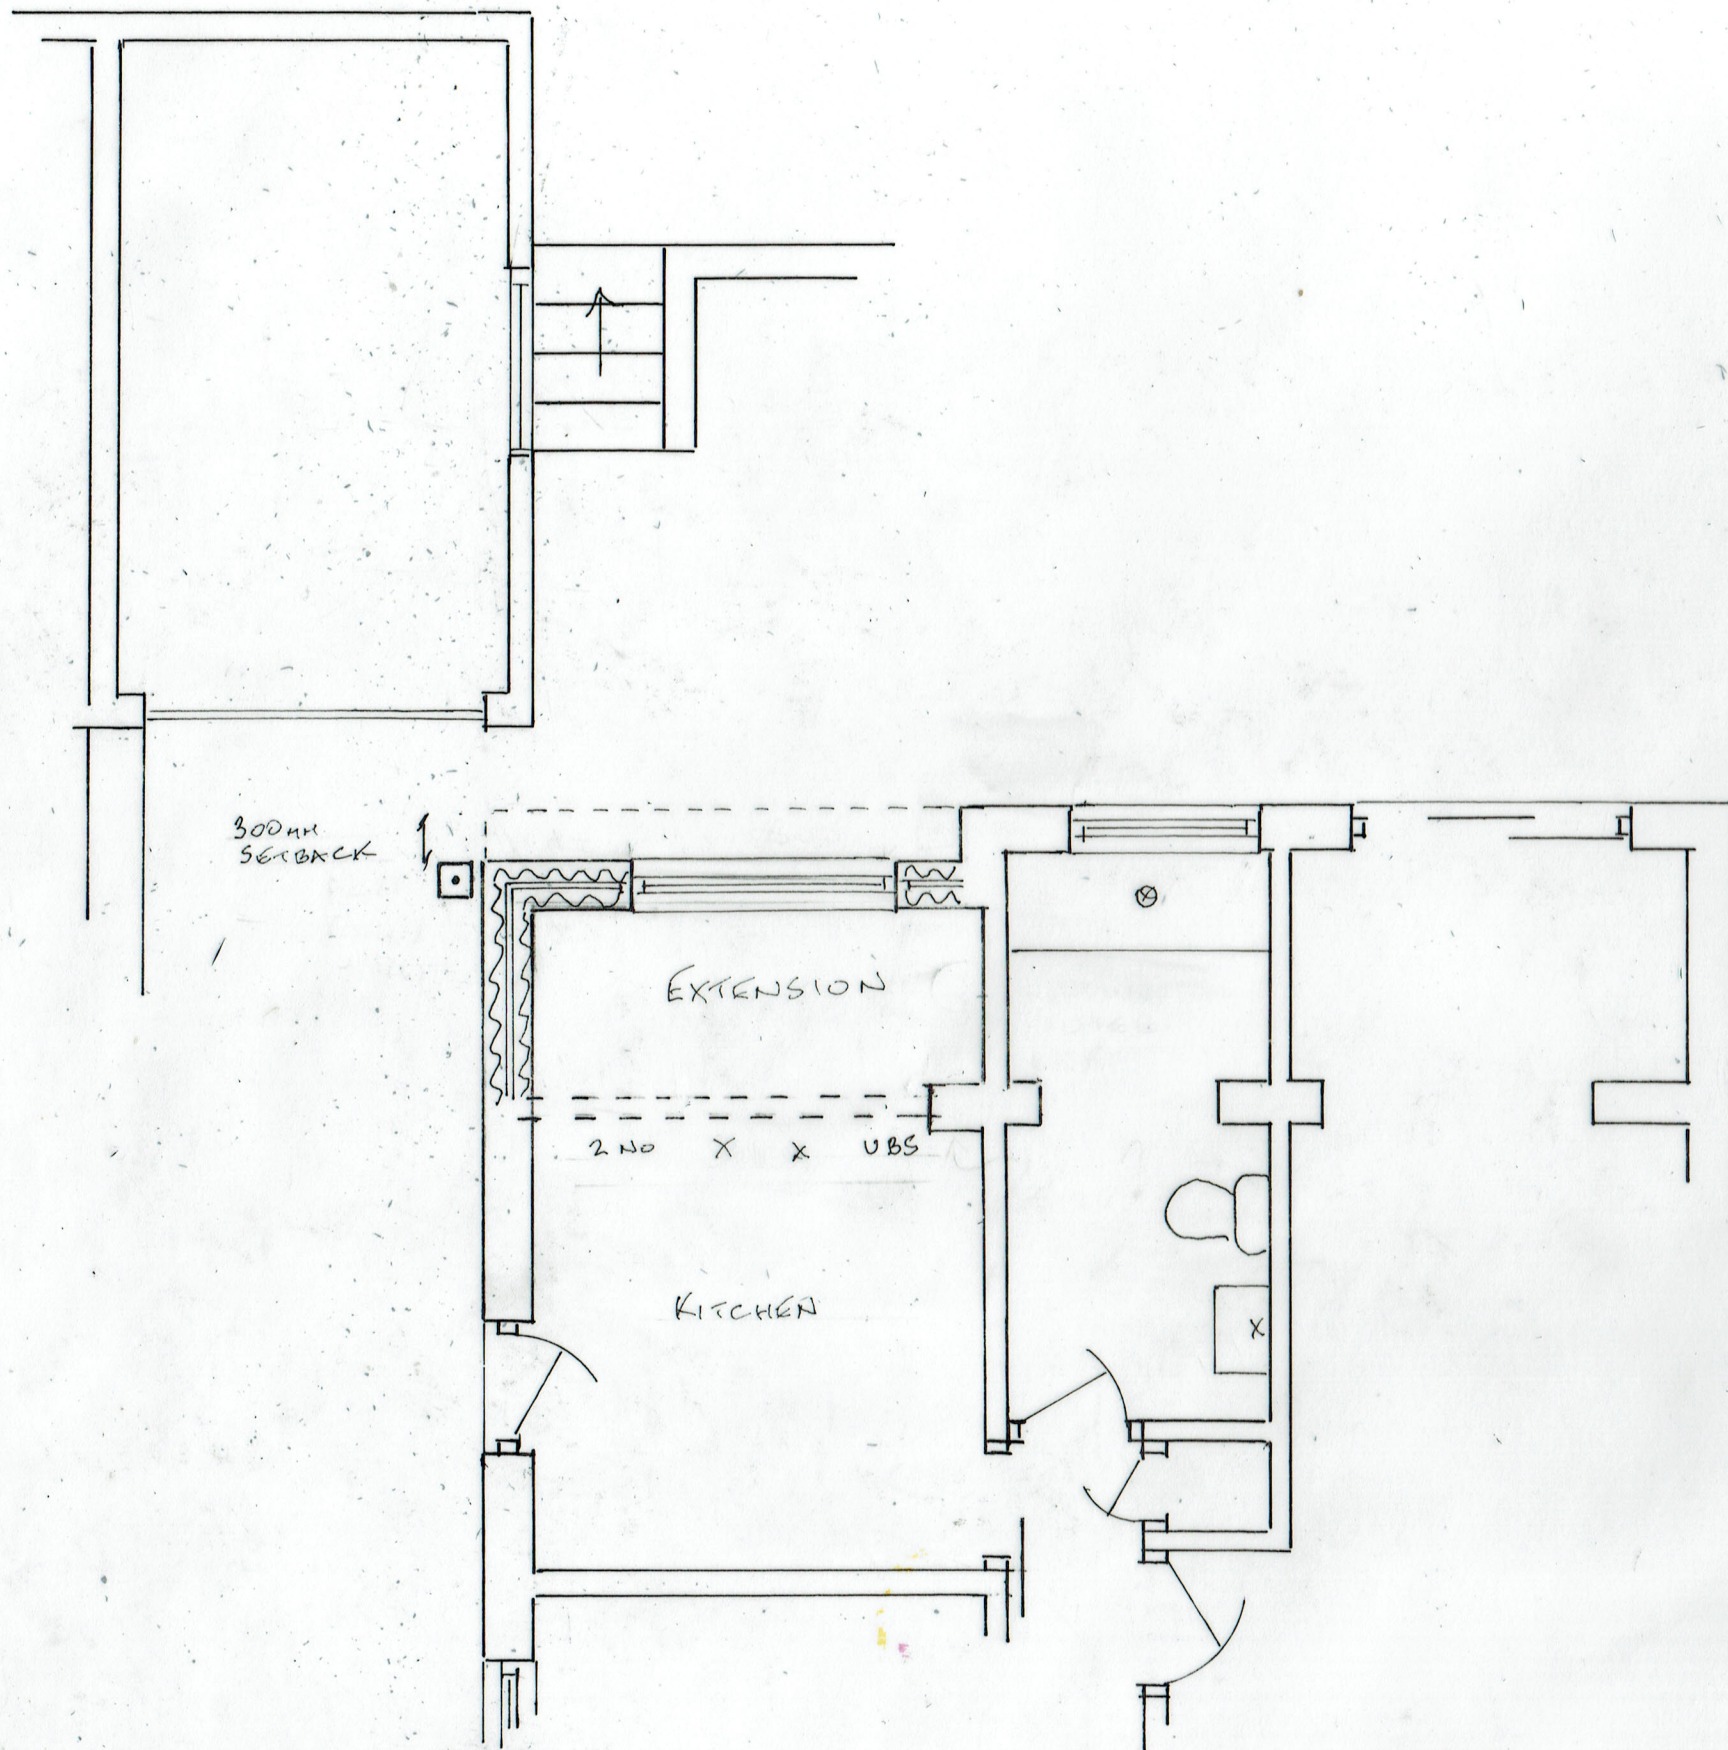


METRES

0 5

SCALE 1:50 & 1:100 @ A3

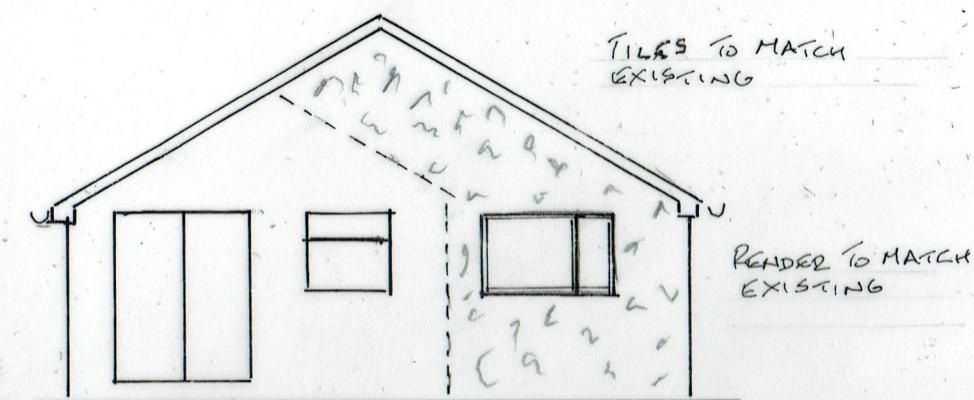

REAR ELEVATION

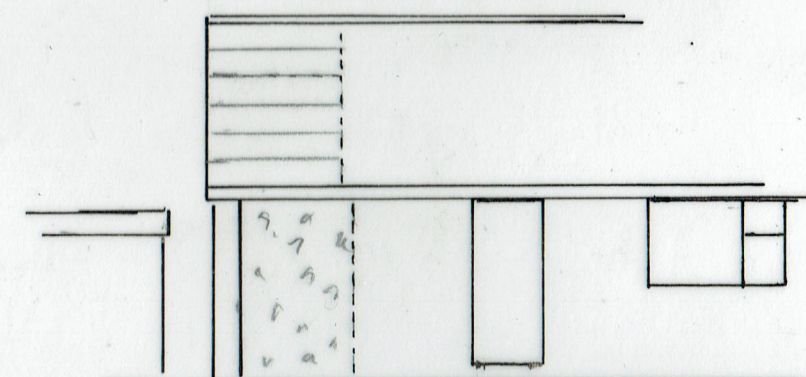

SIDE ELEVATION

2 PROPOSED PLAN

12/02/2025

25/02/01

SINGLE STOREY REAR EXTENSION
21 HUMBER DRIVE, BURY BL9 6SS