




Conway Architectural Design shall have no responsibility for any use made of this document other than for that which it was prepared and issued. This drawing should not be scaled. Work to figured dimensions only.
All dimensions and levels to be checked on site. No building work is to be started until all relevant approvals are in place. Any discrepancies should be reported to Conway Architectural Design.
This drawing should not be reproduced without written permission from Conway Architectural Design.
Standard Building Regs Notes are to be provided by Conway Architectural Design prior to a building regs application being submitted.

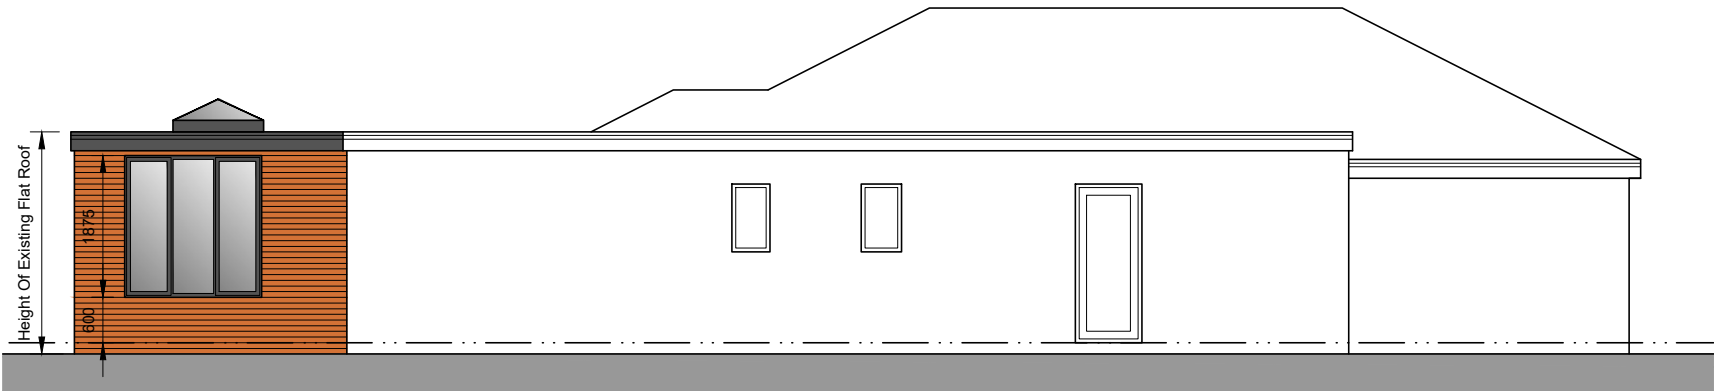

North East Facing Side Elevation

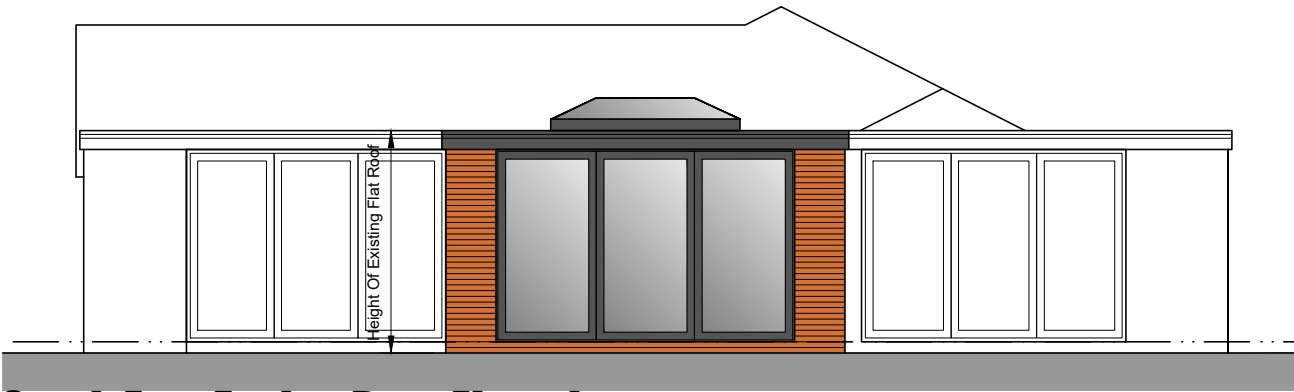

South East Facing Rear Elevation

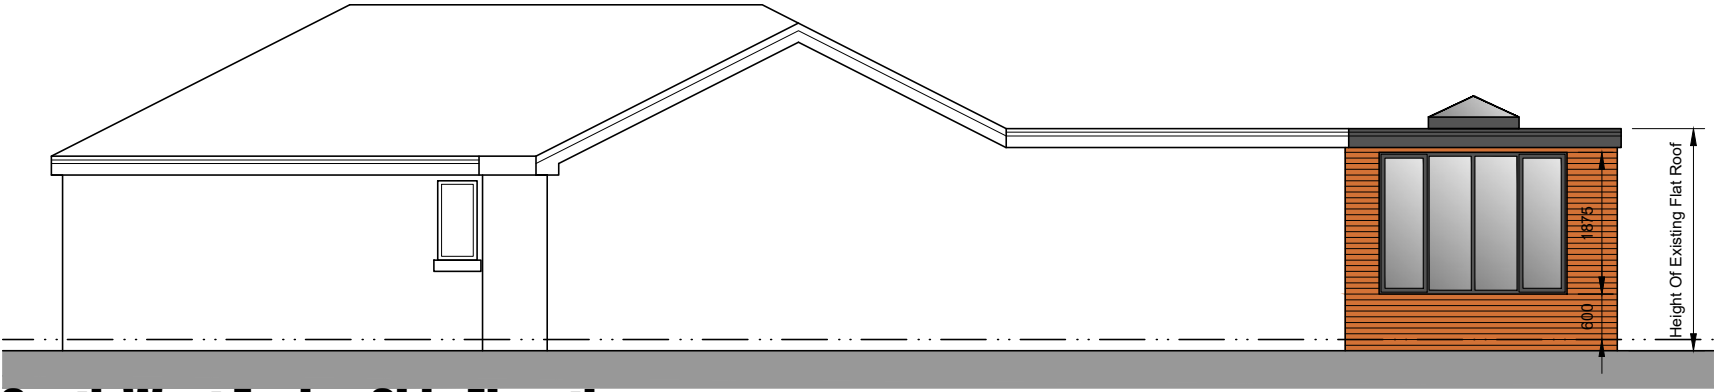

South West Facing Side Elevation



3D Image 01



3D Image 02

Extension Materials

- | | |
|-------------------|-------------------------|
| Brickwork Walls | Red to match existing |
| Roof | Grey flat roof membrane |
| Doors | Black Upvc |
| Window | Black Upvc |
| Soffit and Fascia | Black Upvc |
| Rainwater Goods | Black Upvc |

Conway Architectural Design	6 Conway Close Alkington Middleton Manchester, M24 1EW E: conway-design@outlook.com
JOB TITLE :	Single Storey Rear Extension
ADDRESS :	30 Simister Lane, Prestwich
DRAWING TITLE :	Proposed Elevations
SCALE :	1:100 @ A3
DRAWN : xxx	DATE : 10.02.25
JOB NO./ DWG NO.	932-08A