




5000.0 5000.0
10000.0
scale 1:500

5000.0 5000.0
10000.0
scale 1:200


5000.0 5000.0
10000.0
scale 1:100




location plan 1:1250

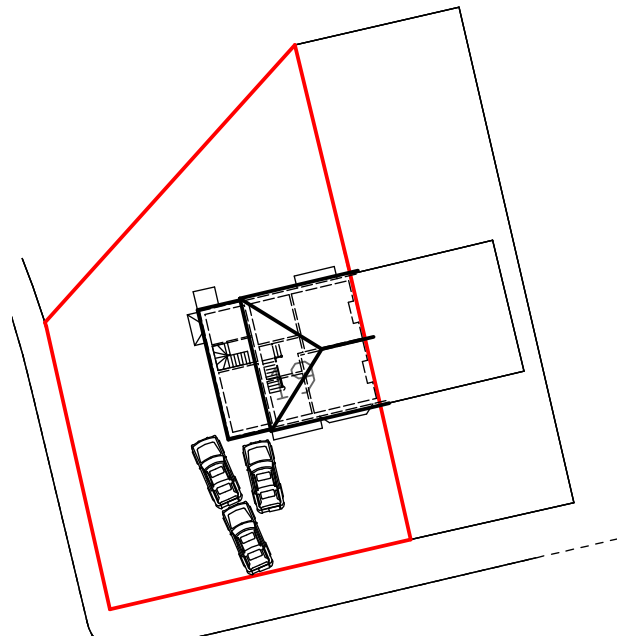

**existing block
plan 1:500**

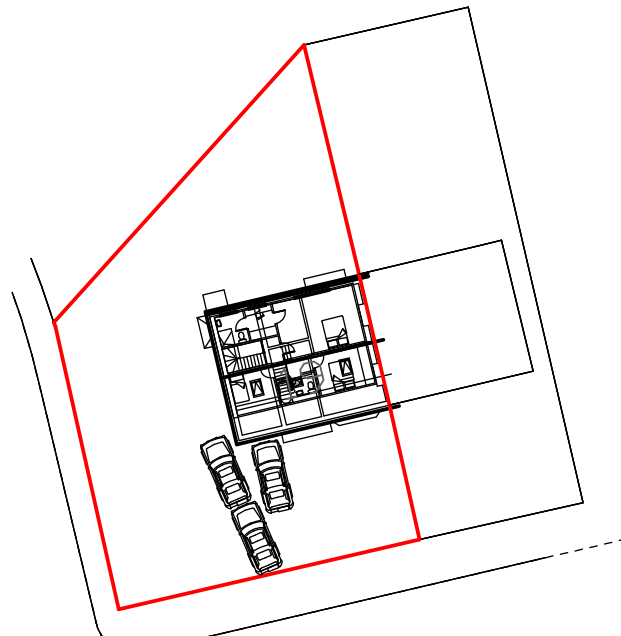

**proposed block
plan 1:500**

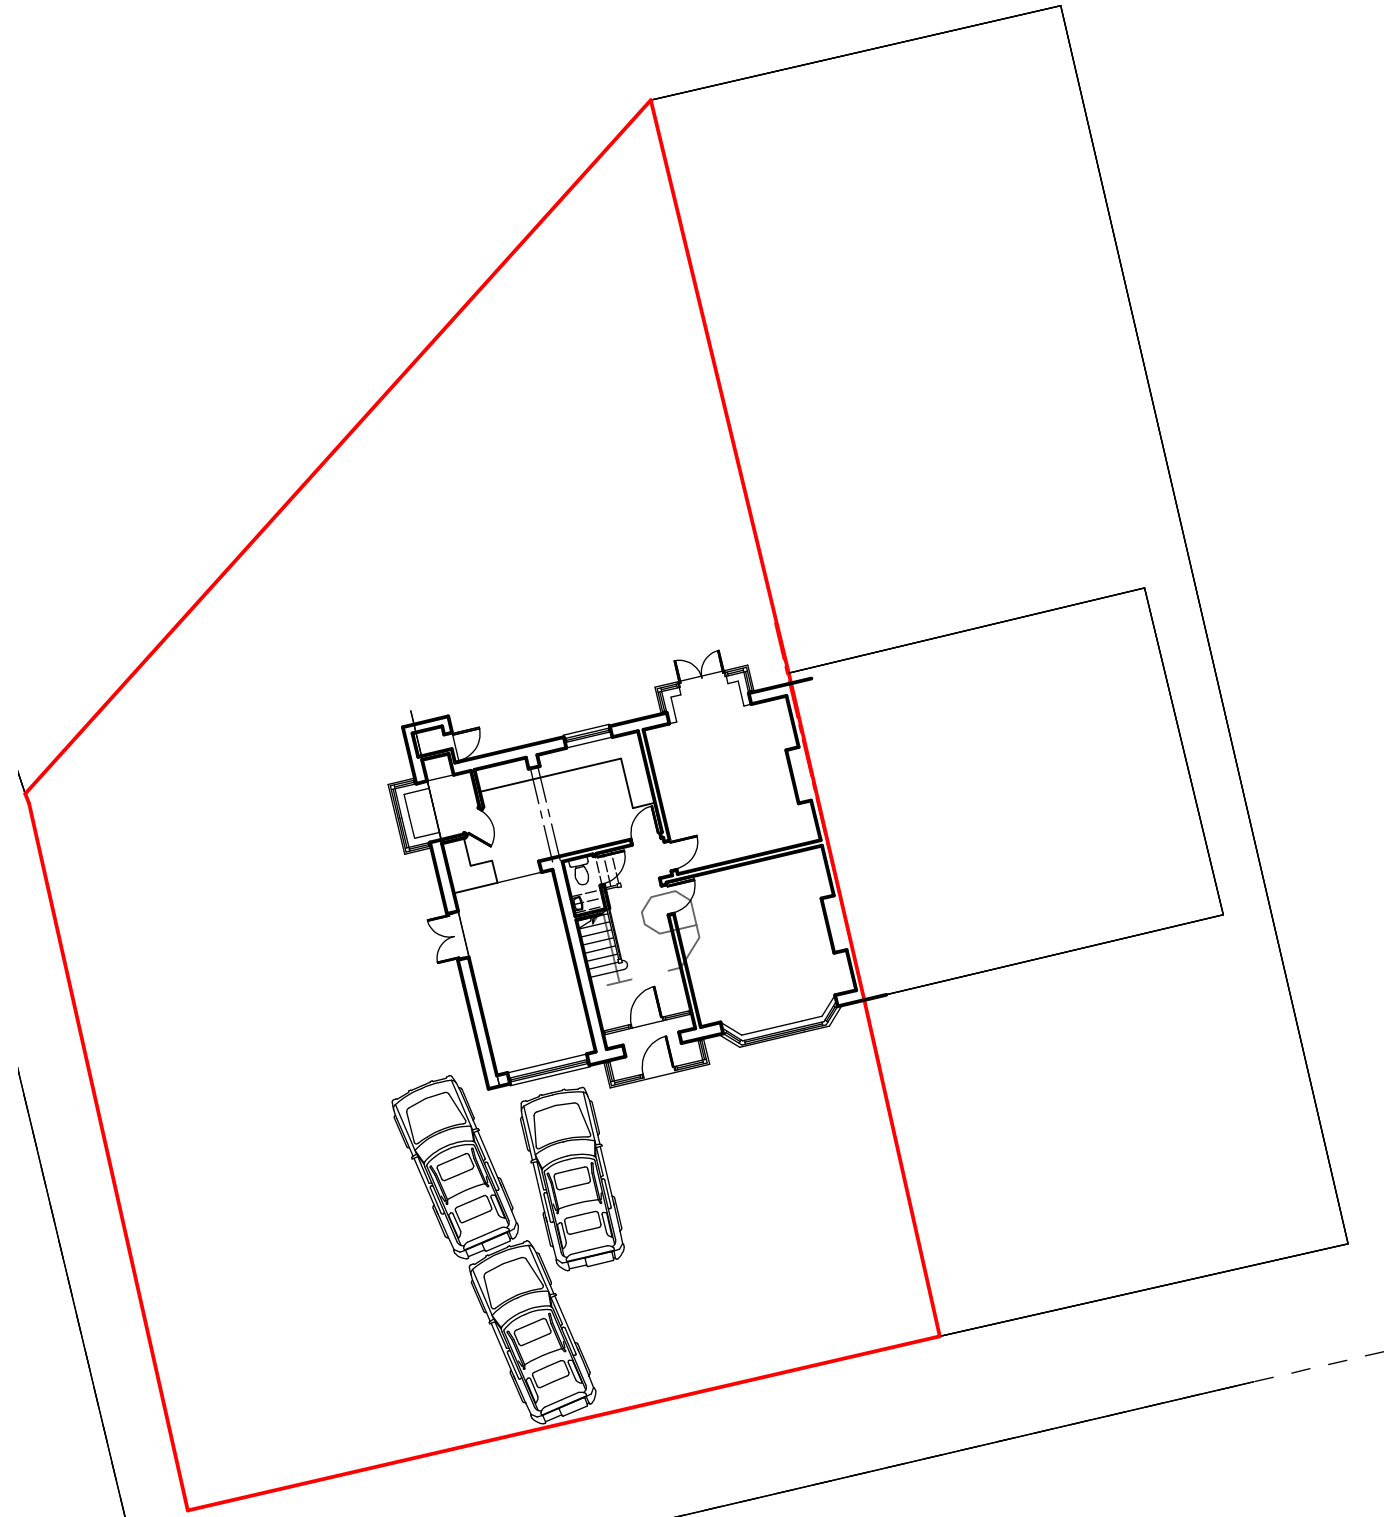

site plan 1:200

Revision	Date	Details

Only Planning Officers may scale from this drawing.
All dimensions must be checked and verified before preparing production drawings or commencing works.
This drawing and its design is copyright and may not be reproduced in any form whatsoever without prior express written consent.

clear Architectural Services

Mark Herring, Clear Architectural Services, 50 Rectory Street, Middleton, Manchester. M24 5TY.
T. 0161 653 7128 M. 07968 748606 E. mark@clear-architecture.co.uk W. www.clear-architecture.co.uk



Date August 2021.

Drawn MLH.

Client Mr. and Mrs. Mansfield.

Drawing title Proposed Site and Location Plan. PLANNING.

Scale As Indicated at A3.

Checked MLH.

Proposed Dormer and Loft Conversion, 19 St. Mary's Road, Prestwich, Manchester. M25 1AQ.

Drawing No. CM287 PL 03a.