




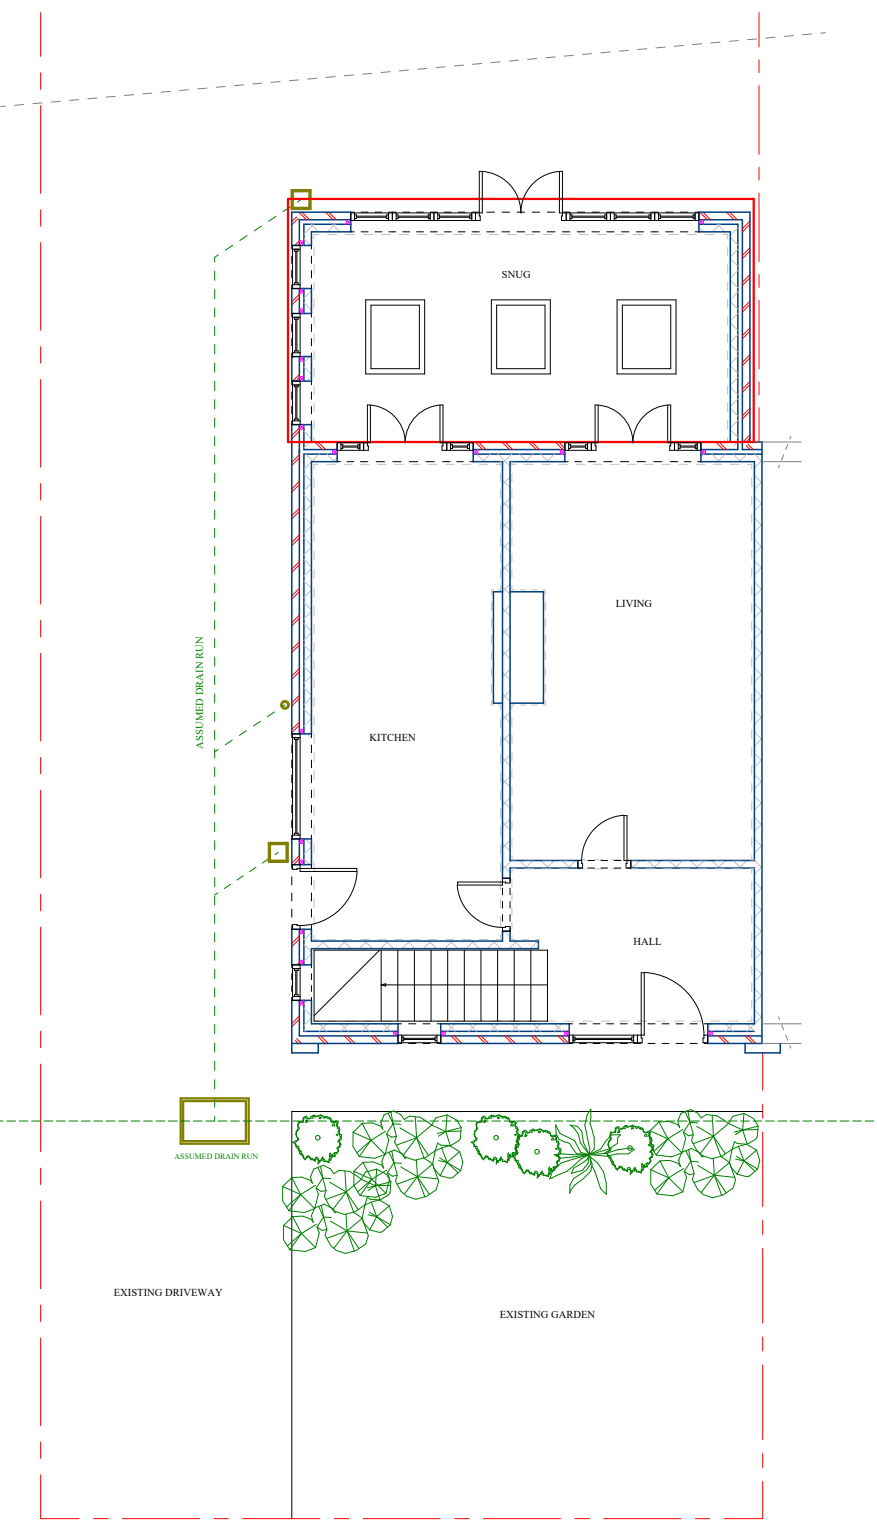


EXISTING GROUND FLOOR PLAN

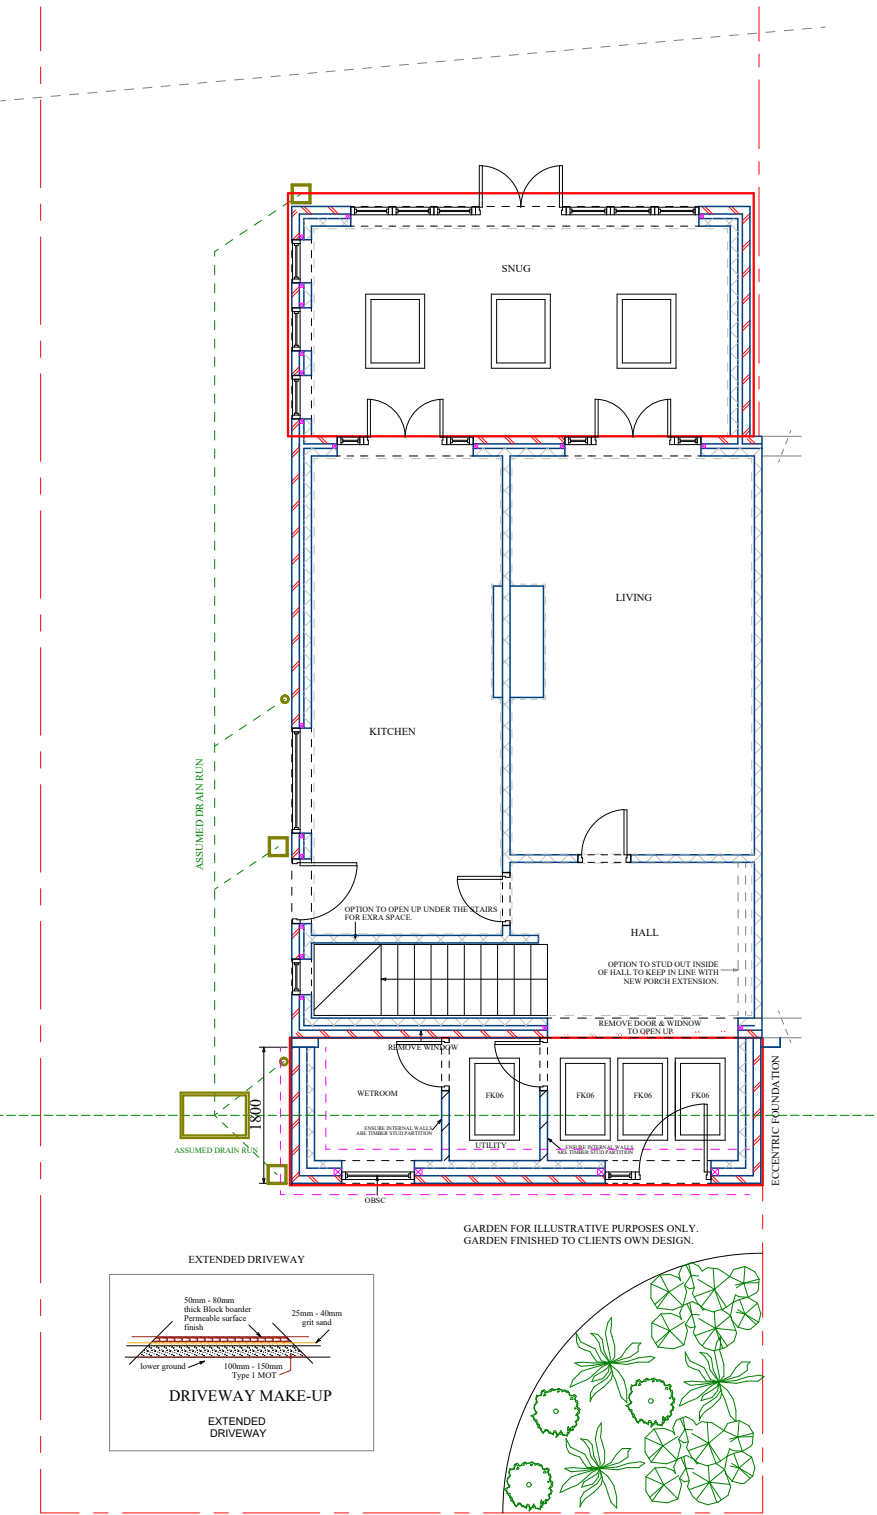

PROPOSED GROUND FLOOR PLAN

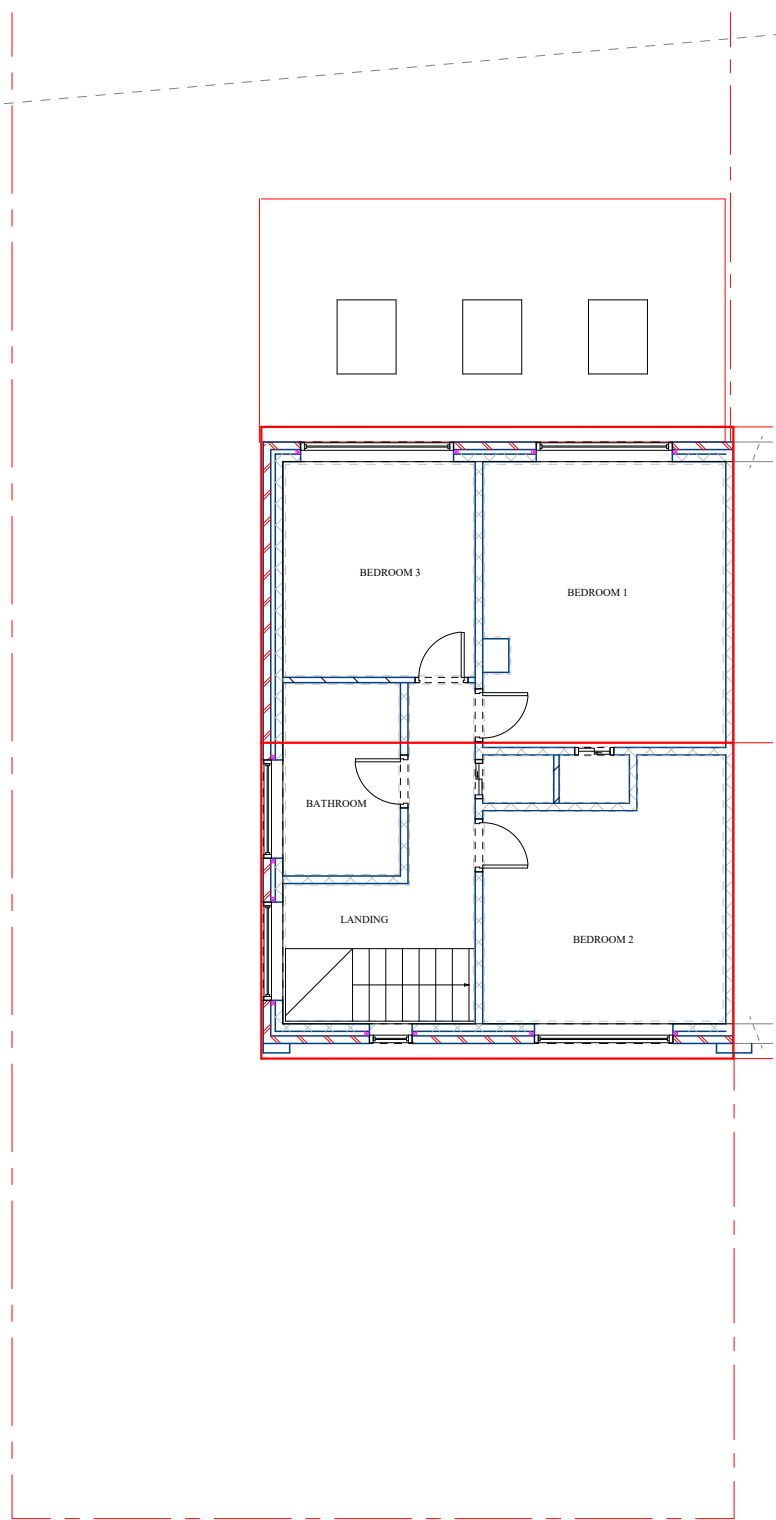


EXISTING FIRST FLOOR PLAN

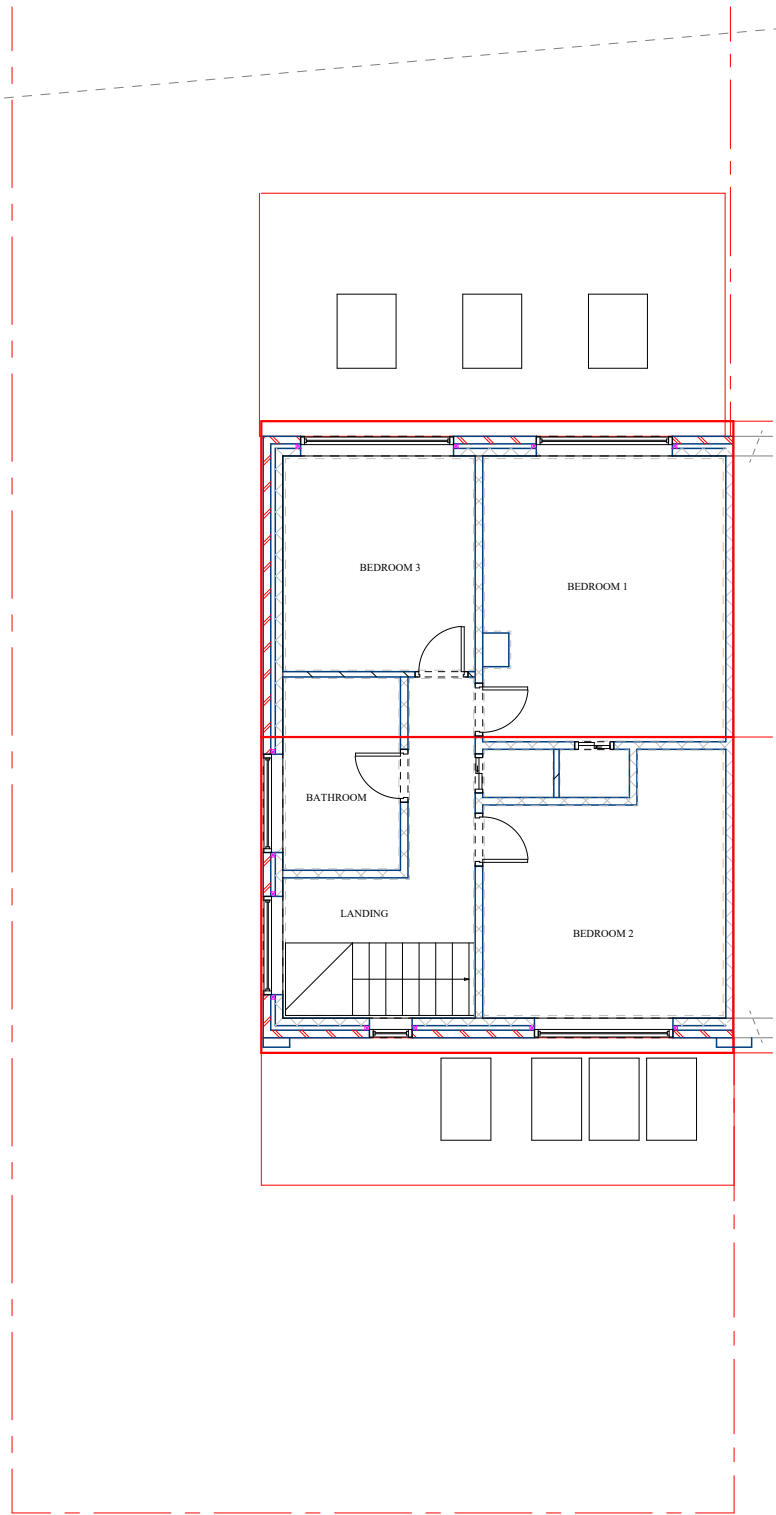


PROPOSED FIRST FLOOR PLAN




EXISTING LEFT SIDE ELEVATION

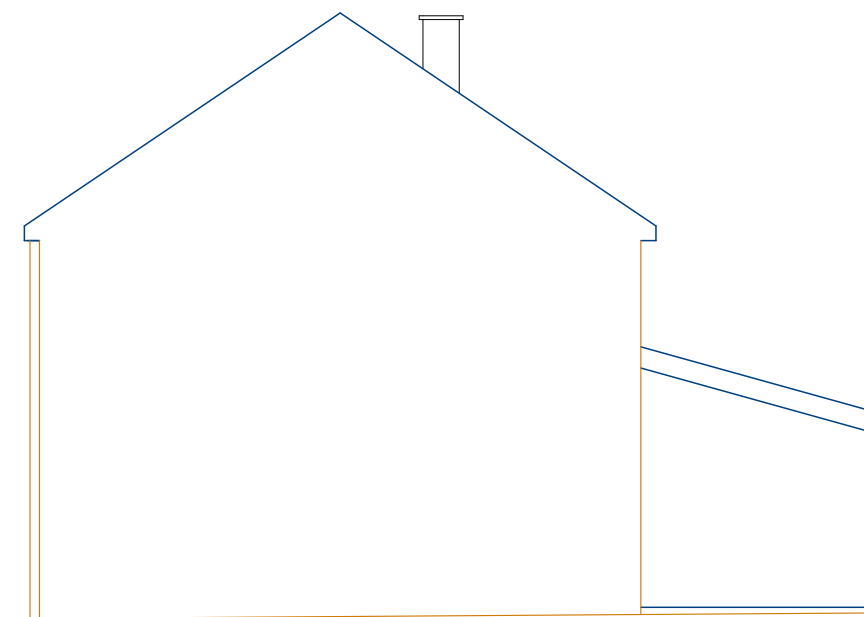


EXISTING RIGHT SIDE ELEVATION

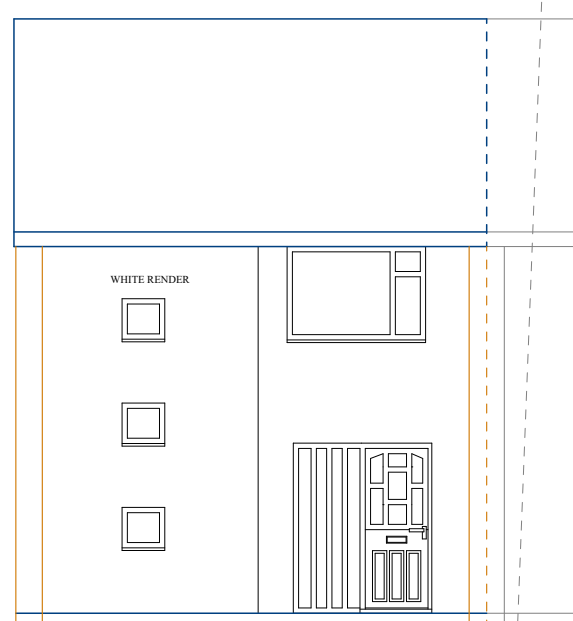


EXISTING FRONT ELEVATION

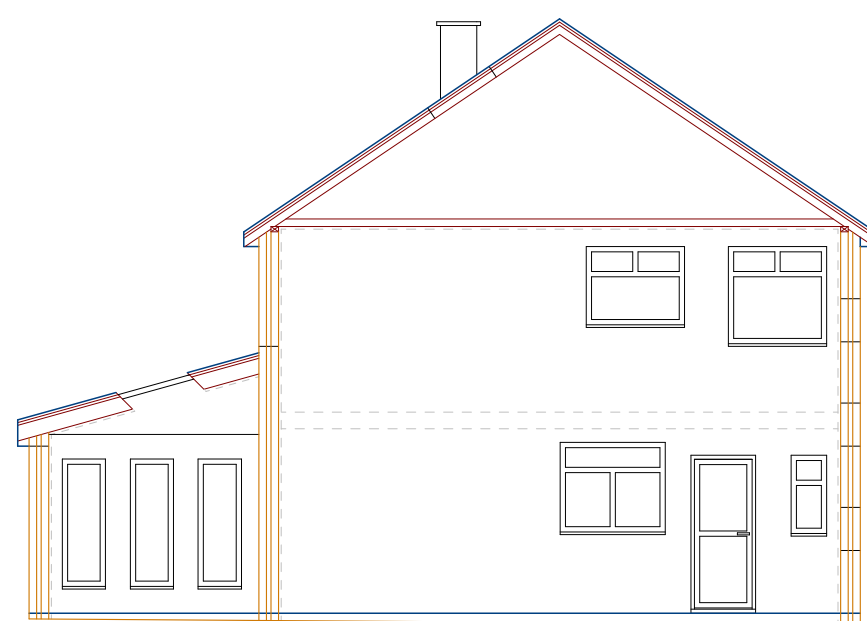


EXISTING LEFT SIDE ELEVATION - SECTION

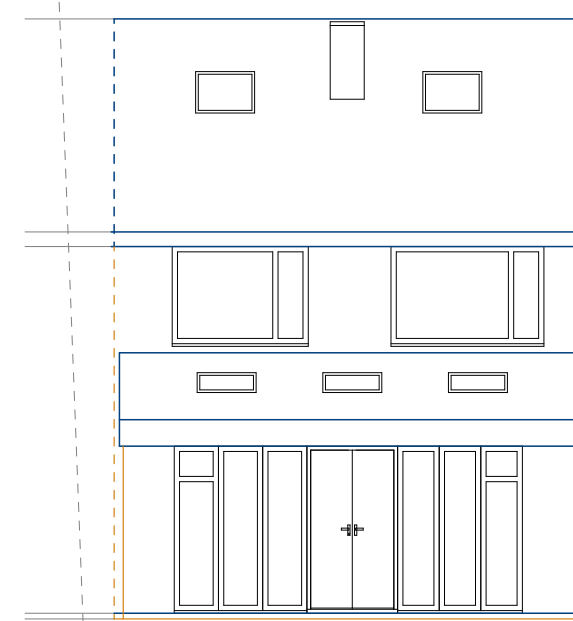


EXISTING REAR ELEVATION

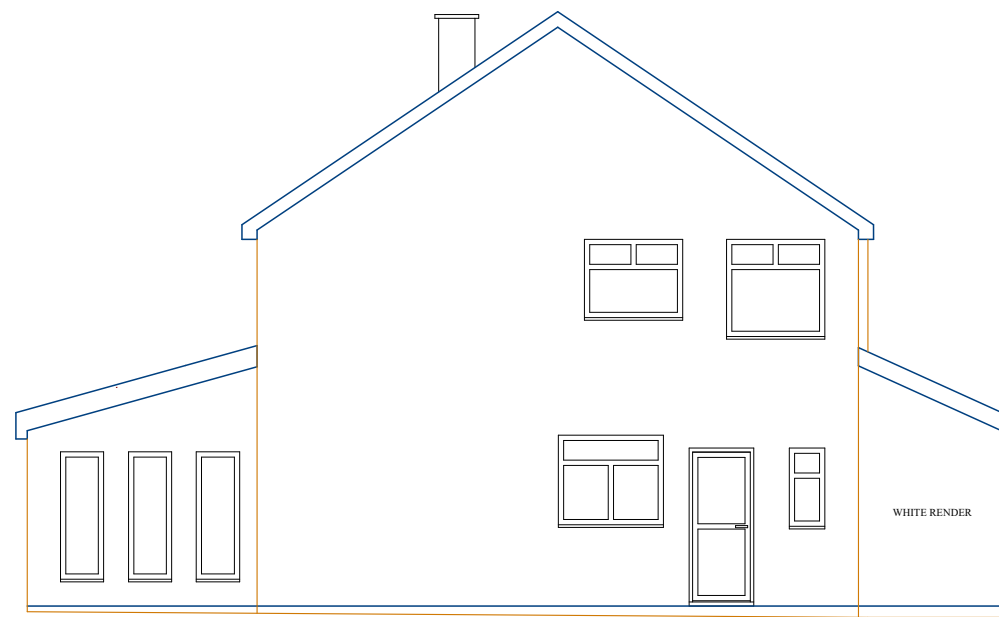


PROPOSED LEFT SIDE ELEVATION

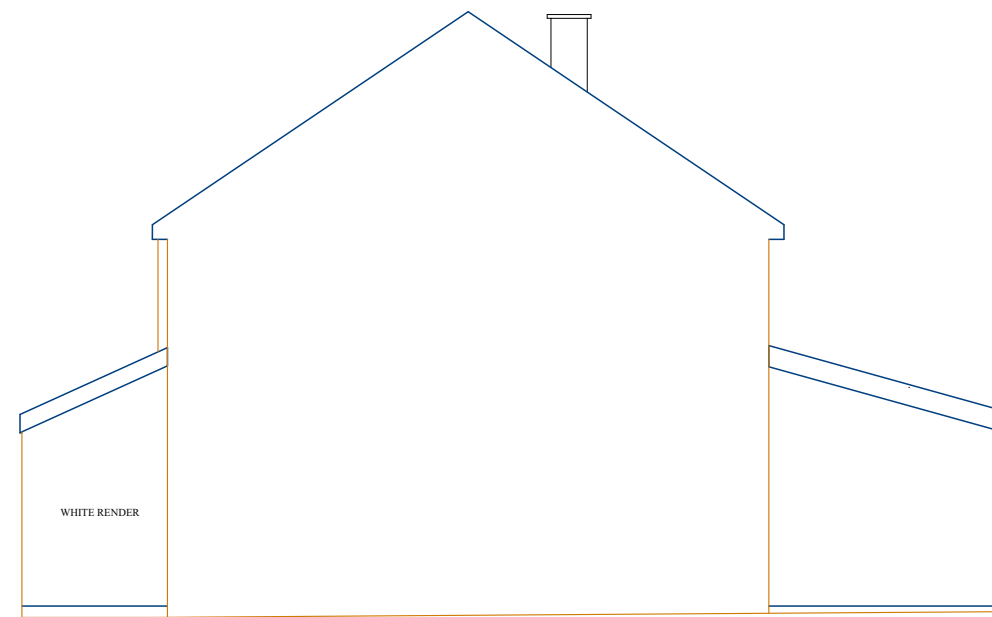


PROPOSED RIGHT SIDE ELEVATION

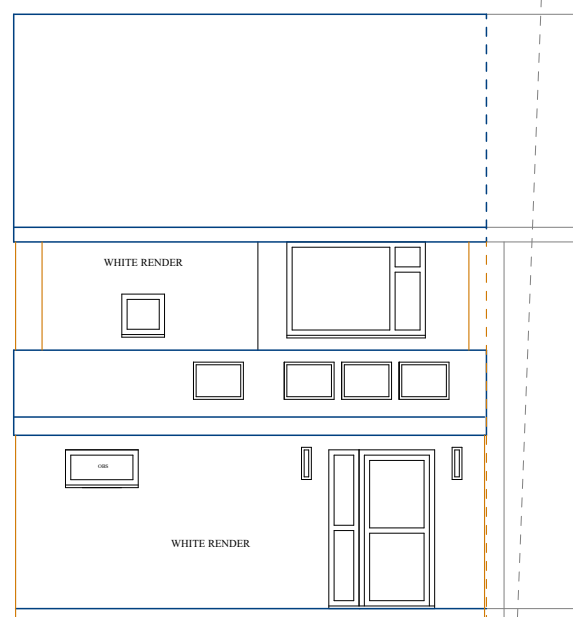

PROPOSED FRONT ELEVATION

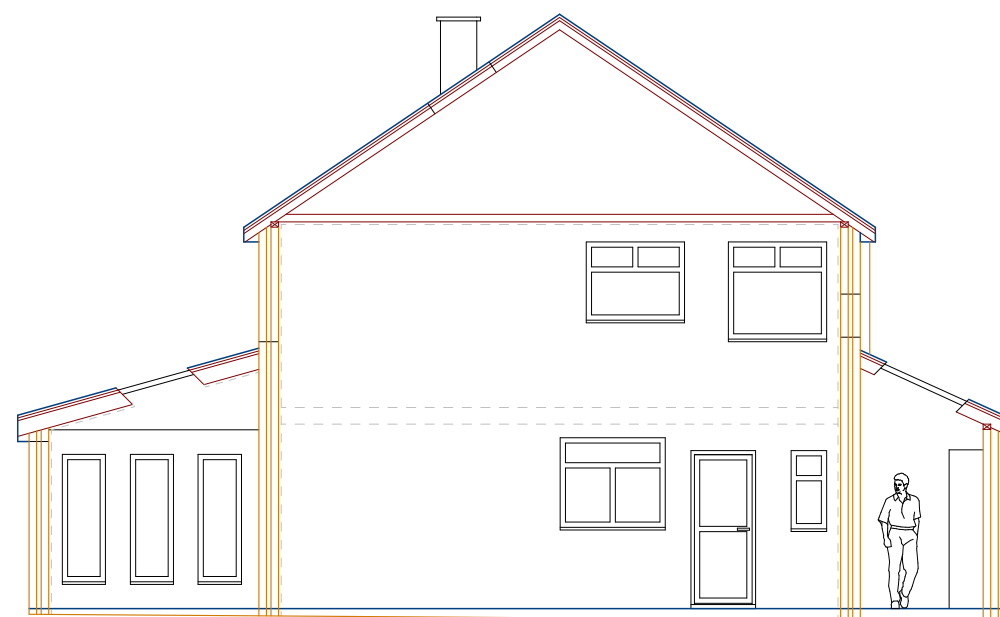

PROPOSED LEFT SIDE ELEVATION - CROSS SECTION

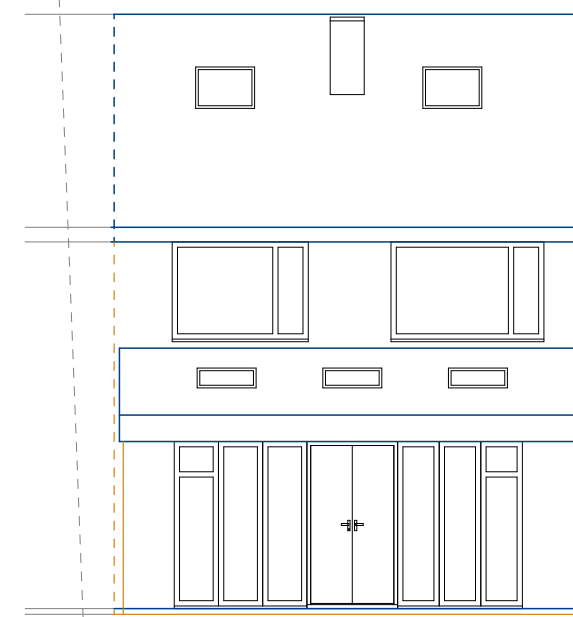

PROPOSED REAR ELEVATION

Notes

These Drawings have been provided for submission to the local authority for Planning Approval and/or Building Regulations approval.

Do not scale from this drawing. It is the responsibility of any nominated builder/contractor to take full site measurements & provisions for drain runs before any development commences.

The survey has been carried out to what is visible to the naked eye. No investigations have been carried out such as the removal of plasterboard the lifting of floorboards, loft investigations or ground suitability.

Copyright © Date 04/02/22 Produced by Chris Marsden of PLANS 2 EXTEND LTD All rights reserved. No part of these drawings may be reproduced, altered, distributed, or transmitted in any form or by any means, including photocopying, or other electronic or mechanical methods, without the prior written permission of PLANS 2 EXTEND.

For permission requests, write or Email, to Chris Marsden at the address below:

Plans 2 Extend Ltd
The Print Centre
Johnson Street
Atherton
M46 0RB
email address: chris@plans2extend.co.uk



Plans 2 Extend Ltd: 07557367769

PROJECT:
SINGLE STOREY FRONT EXTENSION

ADDRESS:
40 WOODHALL AVE
WHITEFIELD
BURY
M45 7QF

PLANNING PURPOSE DRAWINGS

CLIENT: PAUL ALLEN

DRAWING NO: P2E160721


DATE: 01/09/2021

DRAWN BY:
RYAN

SCALE
1:100

CHECKED BY:
CHRIS

Page Size - A1

 

Plans 2 Extend Ltd
The Print Centre
Johnson Street
Atherton
M46 0RB
email address: chris@plans2extend.co.uk

drawings subject to final approval