



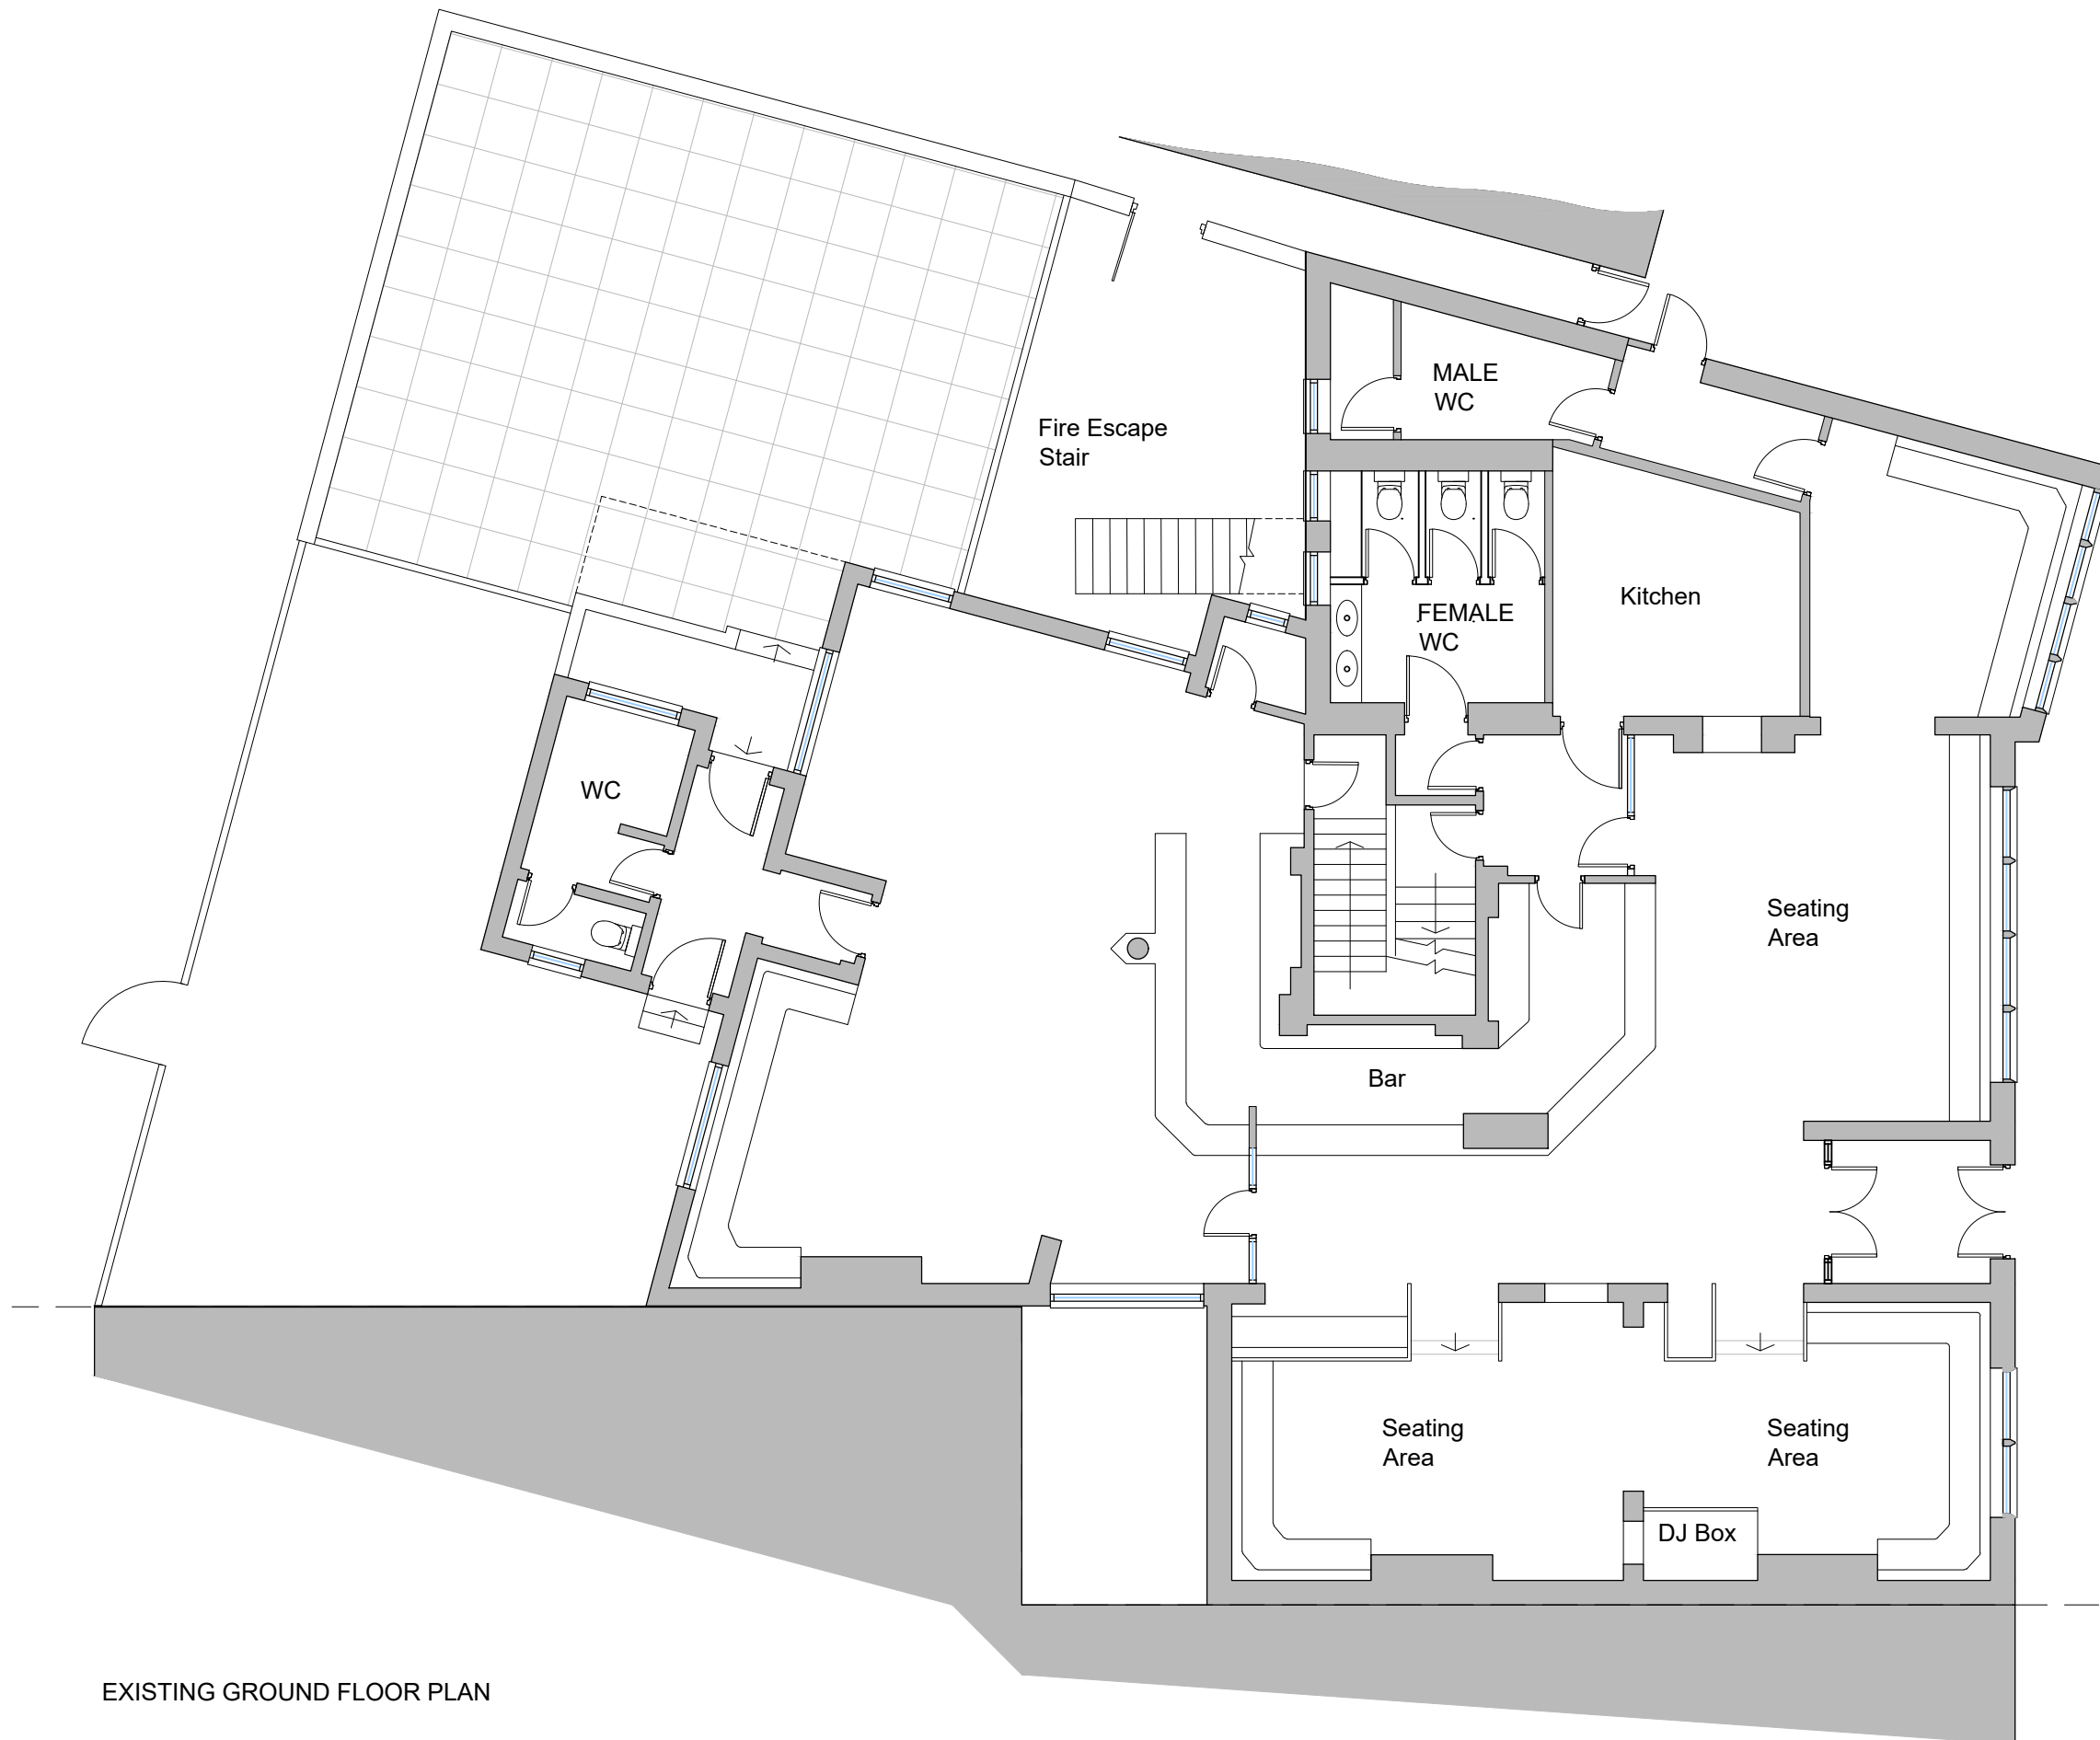

EXISTING GROUND FLOOR PLAN

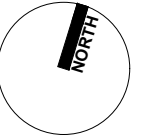

GF AREA - 260 M²

A	Added wall and gate to alleyway.	08.10.20
---	----------------------------------	----------

PROJECT
CHANGE OF USE FROM A4 USE CLASS
A3 USE CLASS WITH BAR

ADDRESS
THE PARKSIDE, 281 BURY OLD ROAD,
PRESTWICH, MANCHESTER, M25 1JA

DRAWING
EXISTING GROUND FLOOR PLAN

SCALE 1:100 @ A3
DATE JUN 20 **DRG** 008-01 **REV** A