


- do not scale dimensions from this drawing
- all dimensions to be checked on-site and
discrepancies to be reported to the architects

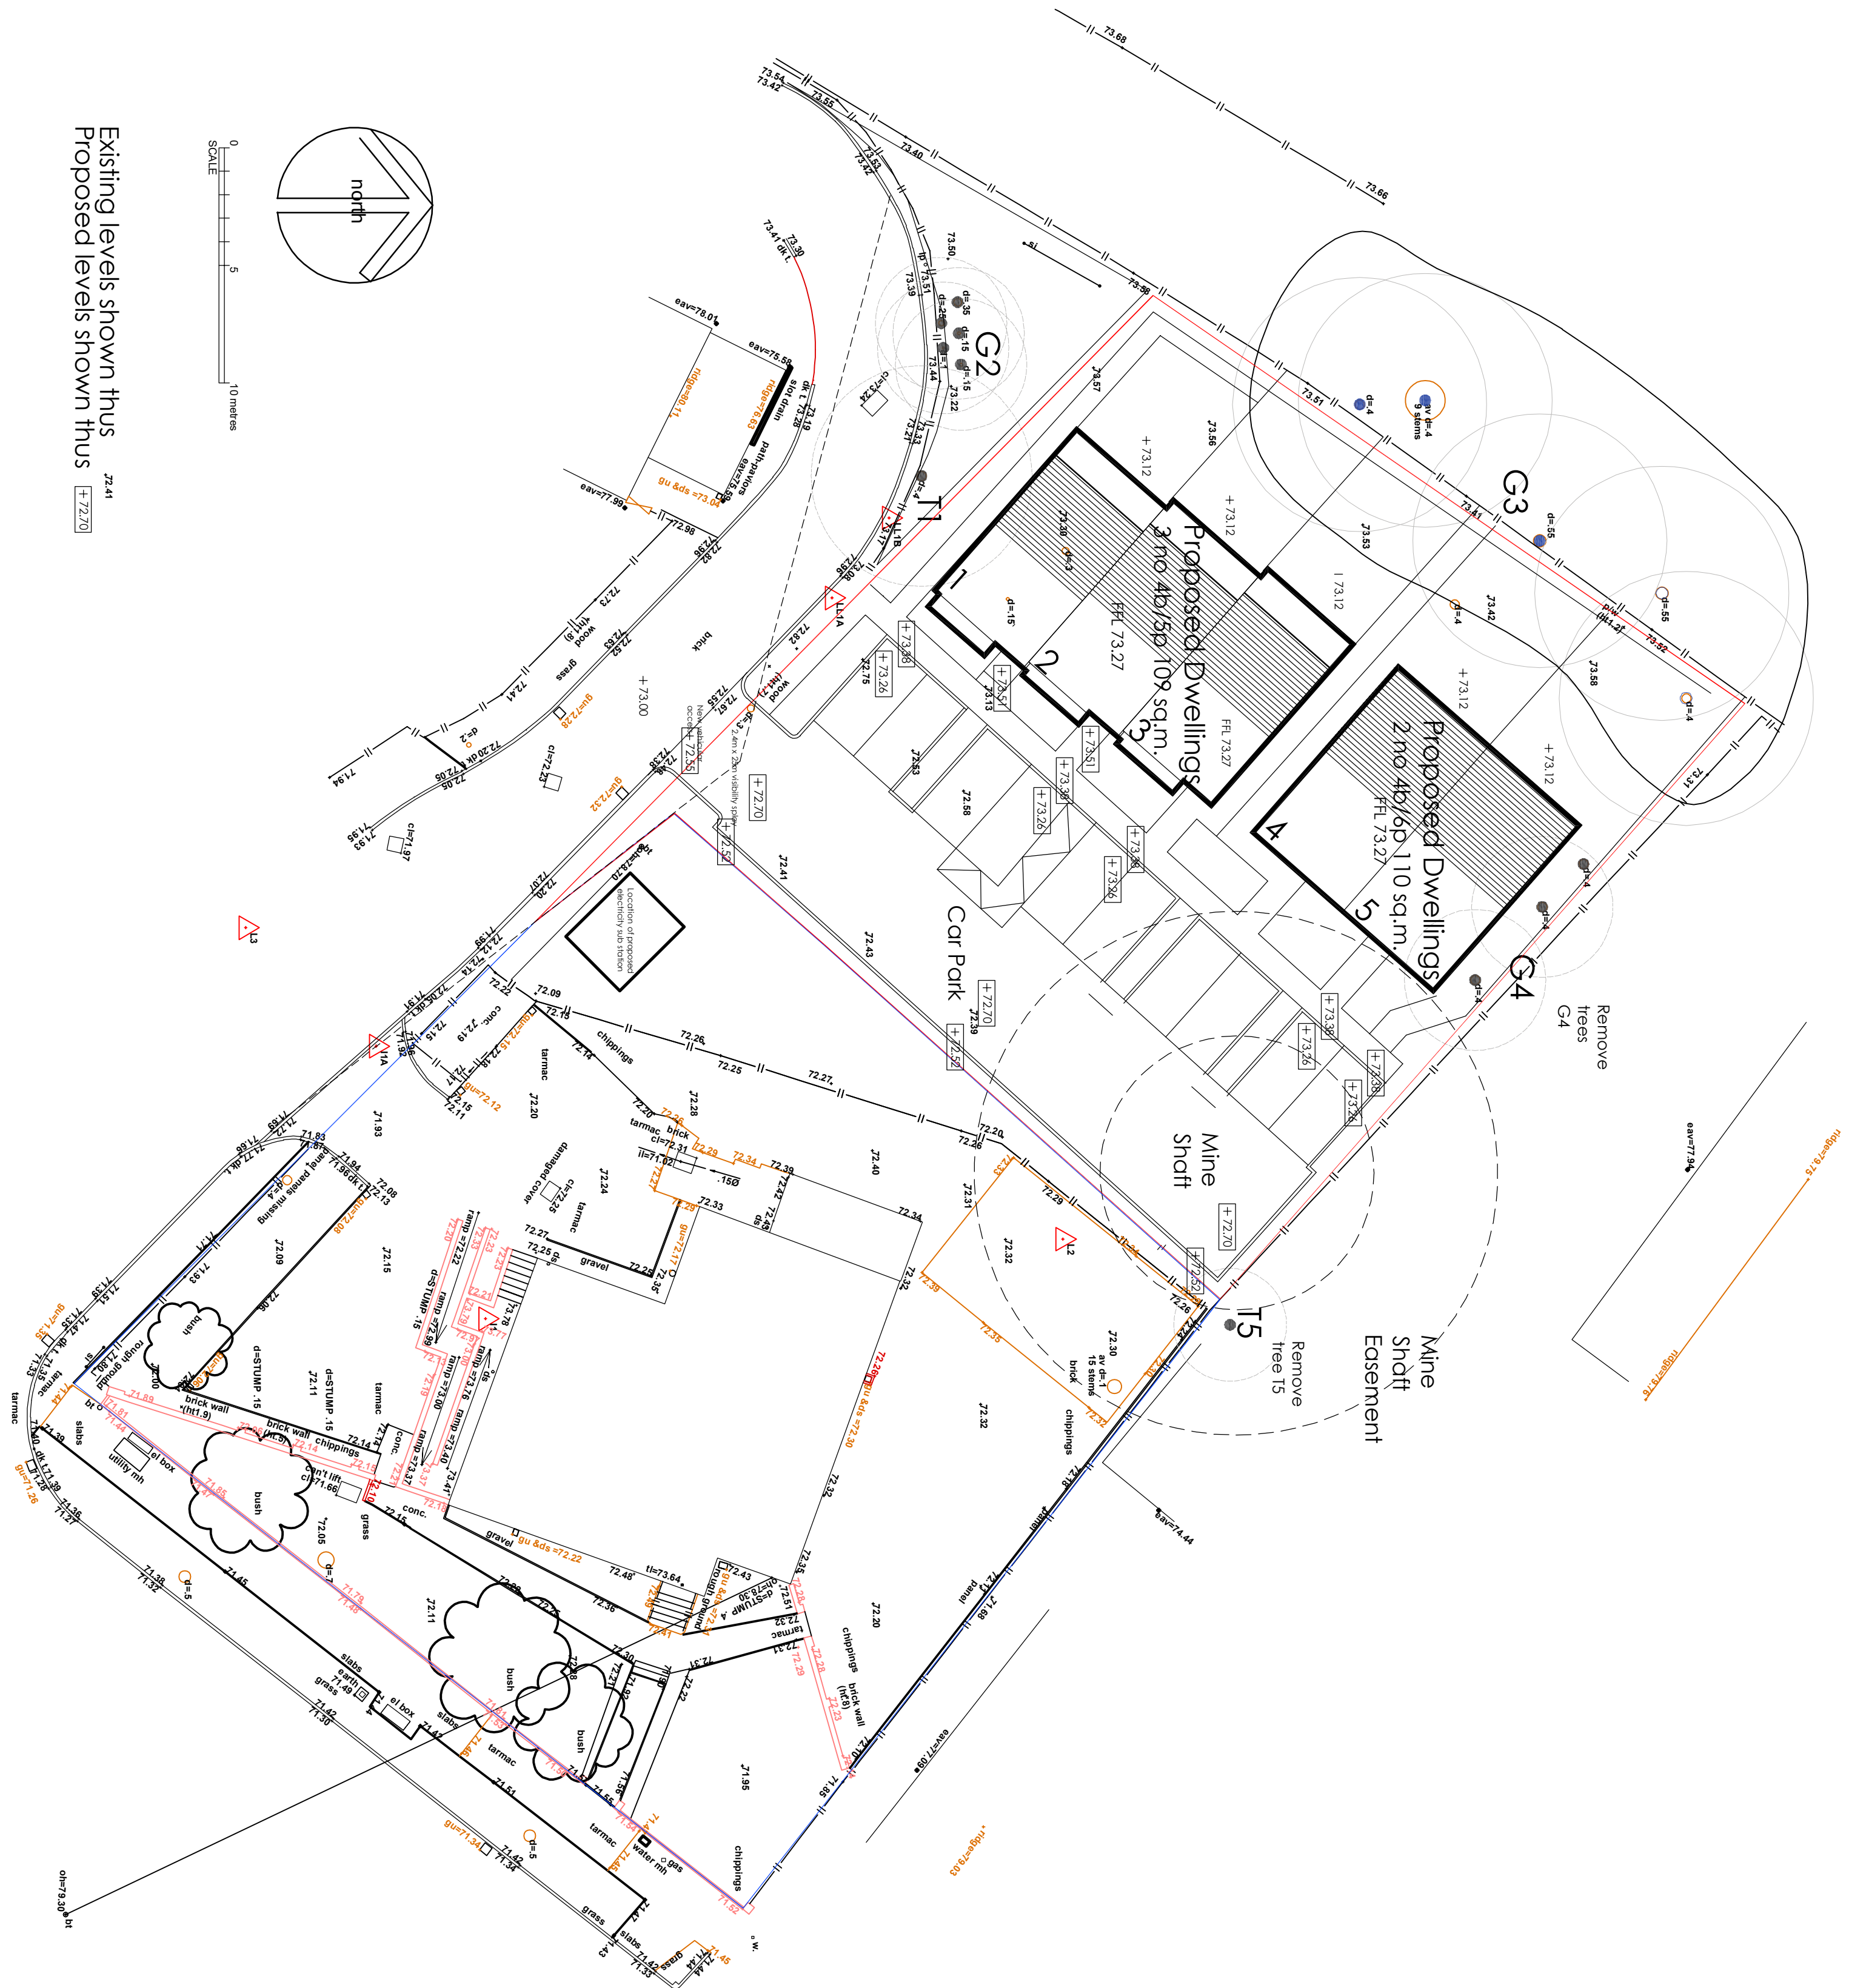

client	Ben Riley		
project	Proposed Residential Development Orkney Close, Rodcliffe, Bury, M26 2WR		
title	Site Plan		
drawing number	3443:10	revision	F
scale	1:200 A1	date	Jan 26
drawn by	RH	status	

fisk
& associates
architects

20 chorley road, swinton, manchester, m27 5oj
t-0161 793 5300 e-info@rafisk.co.uk

