




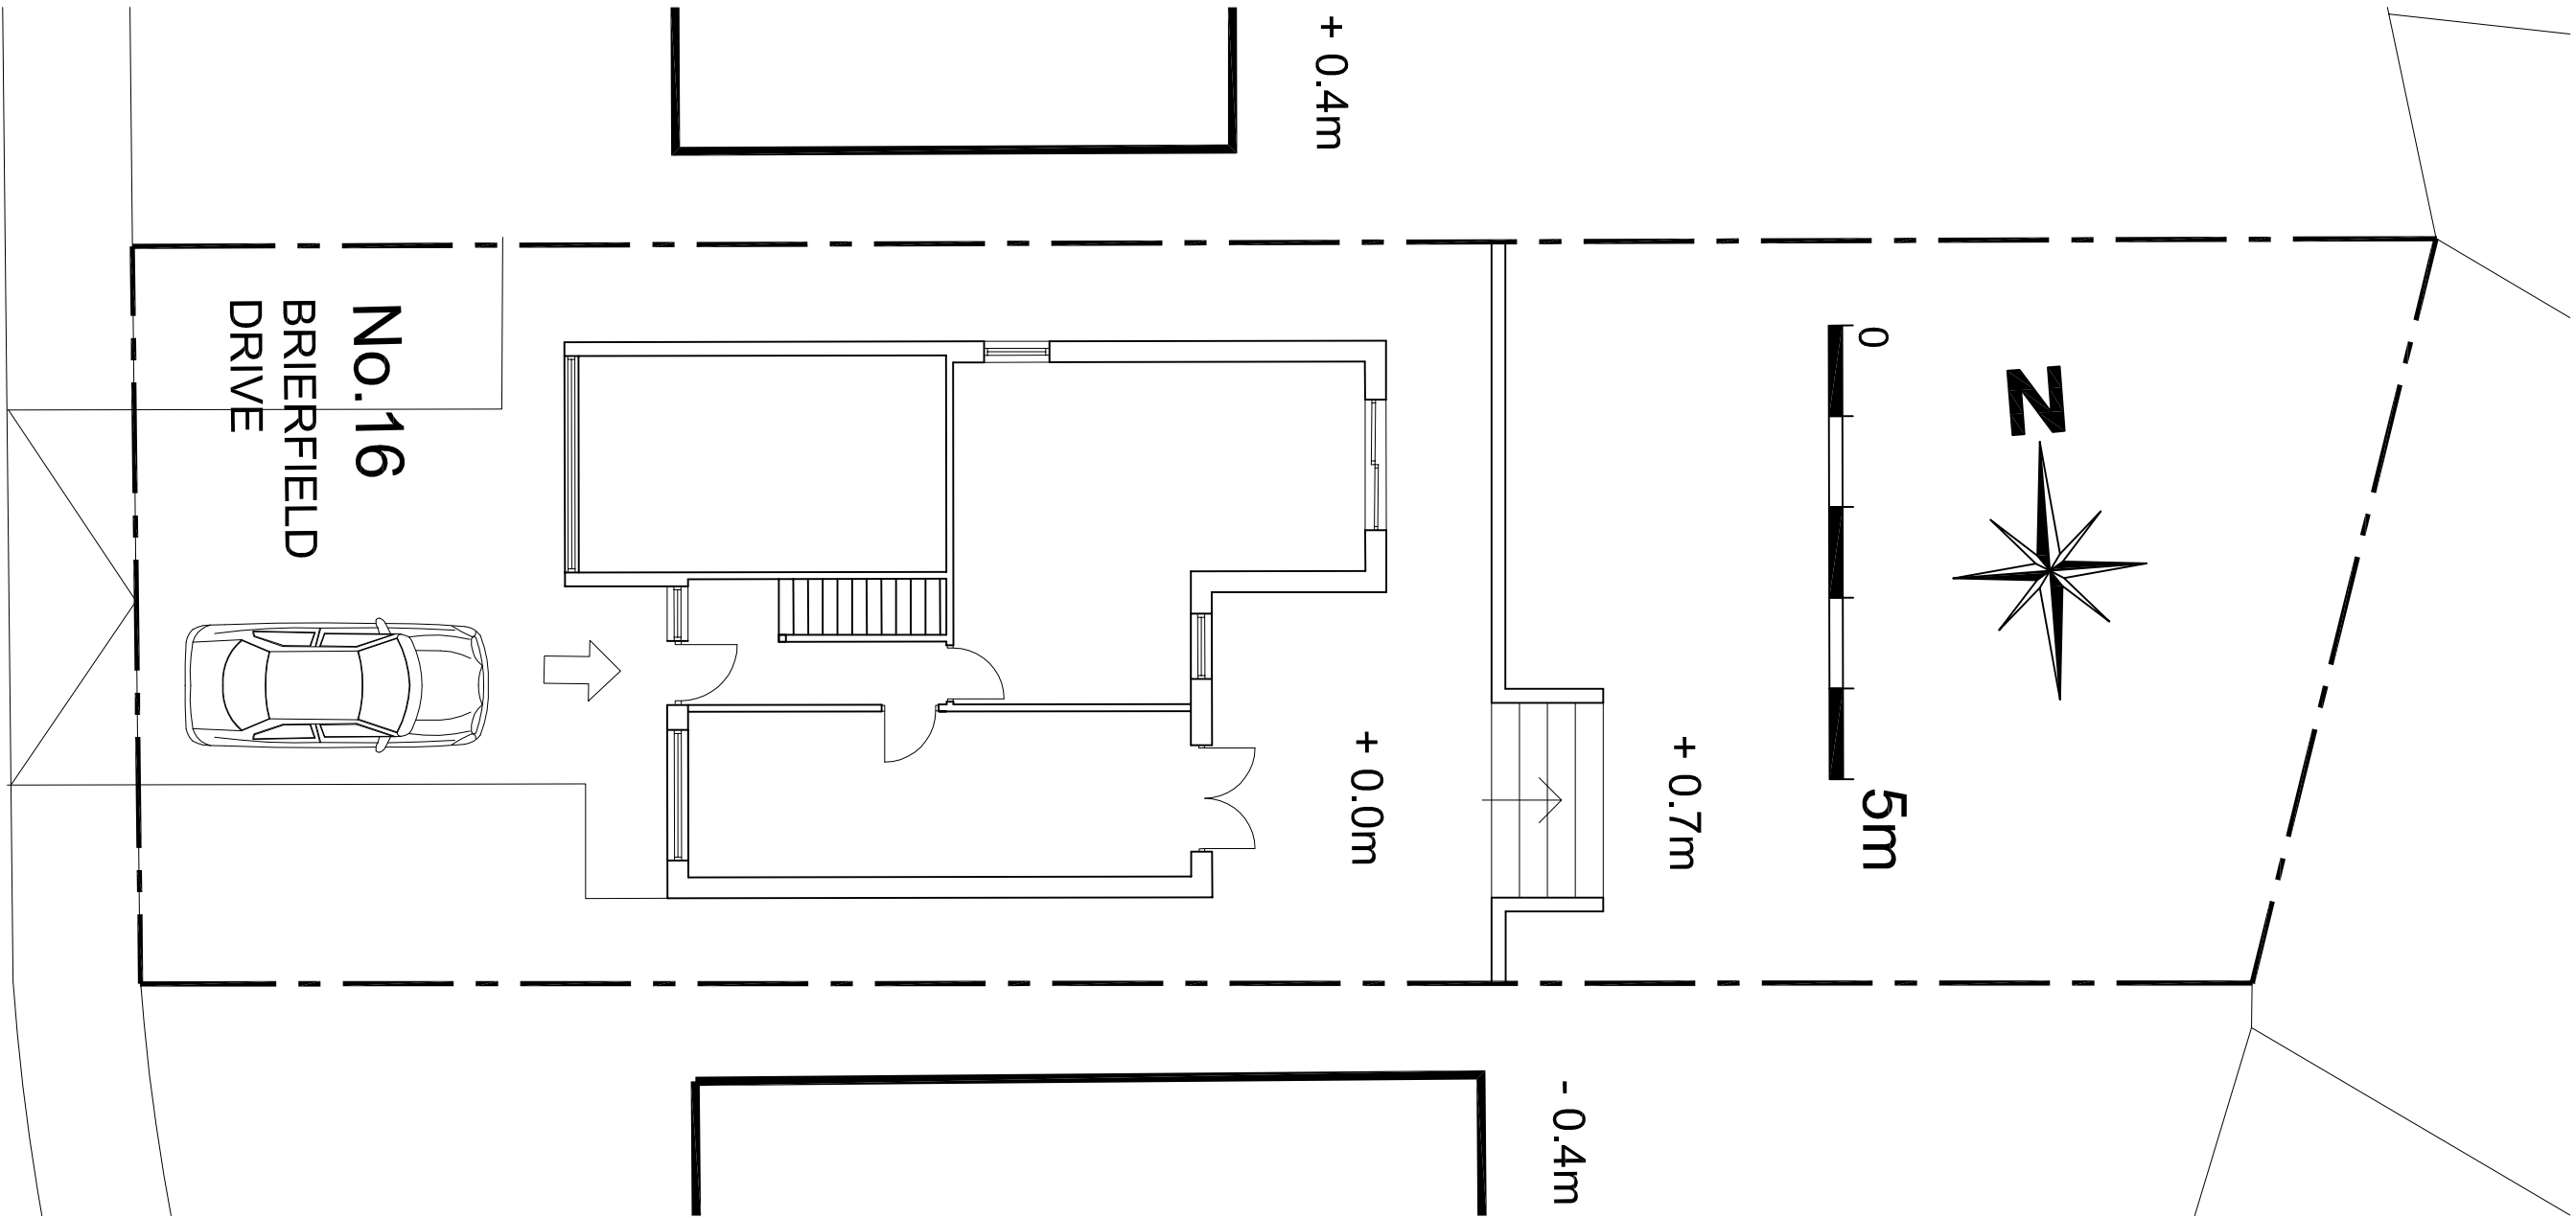


EXISTING GROUND FLOOR PLAN

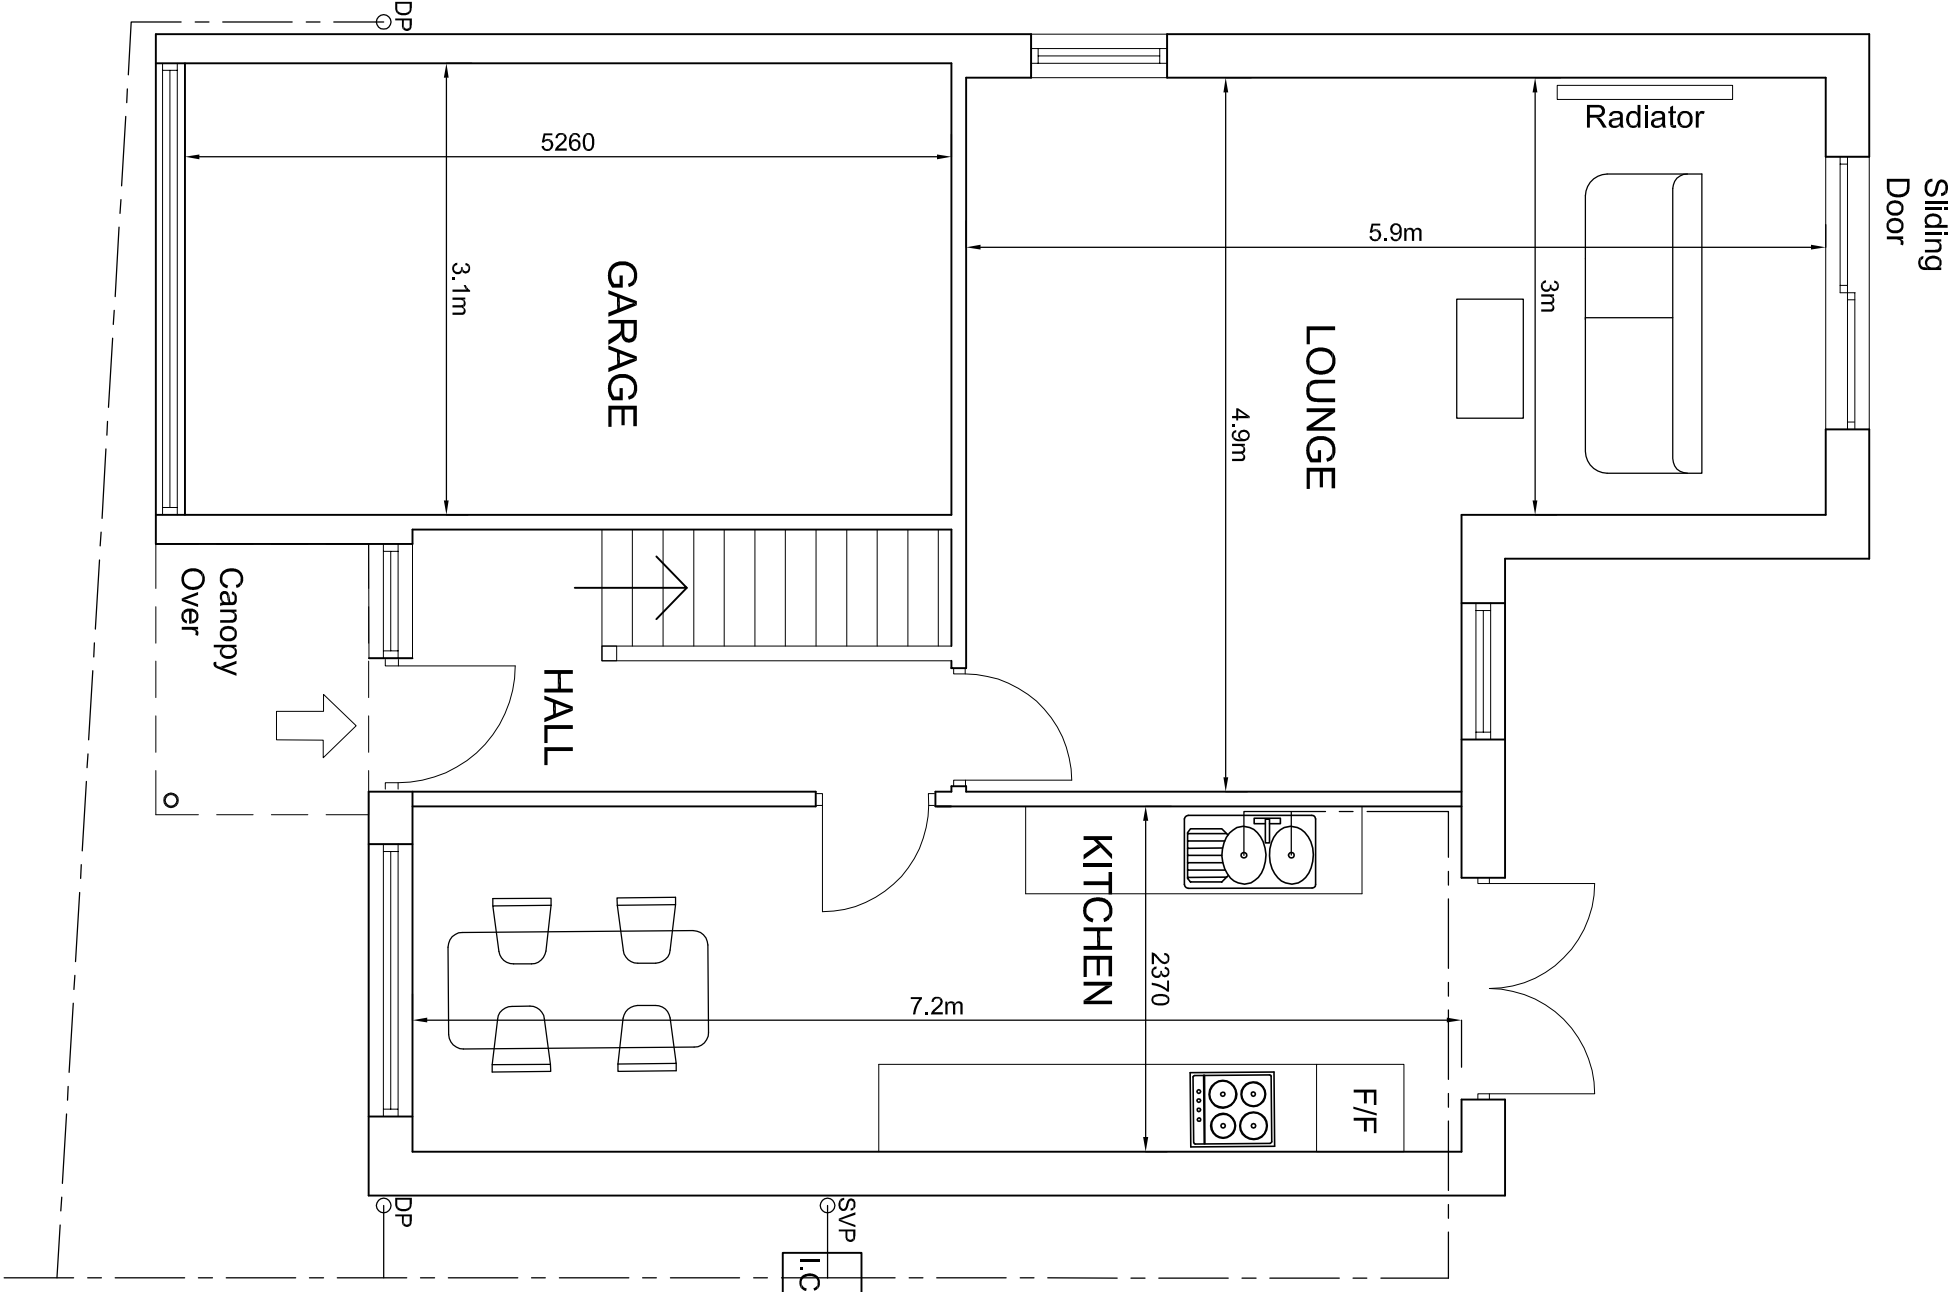

EXISTING FIRST FLOOR PLAN

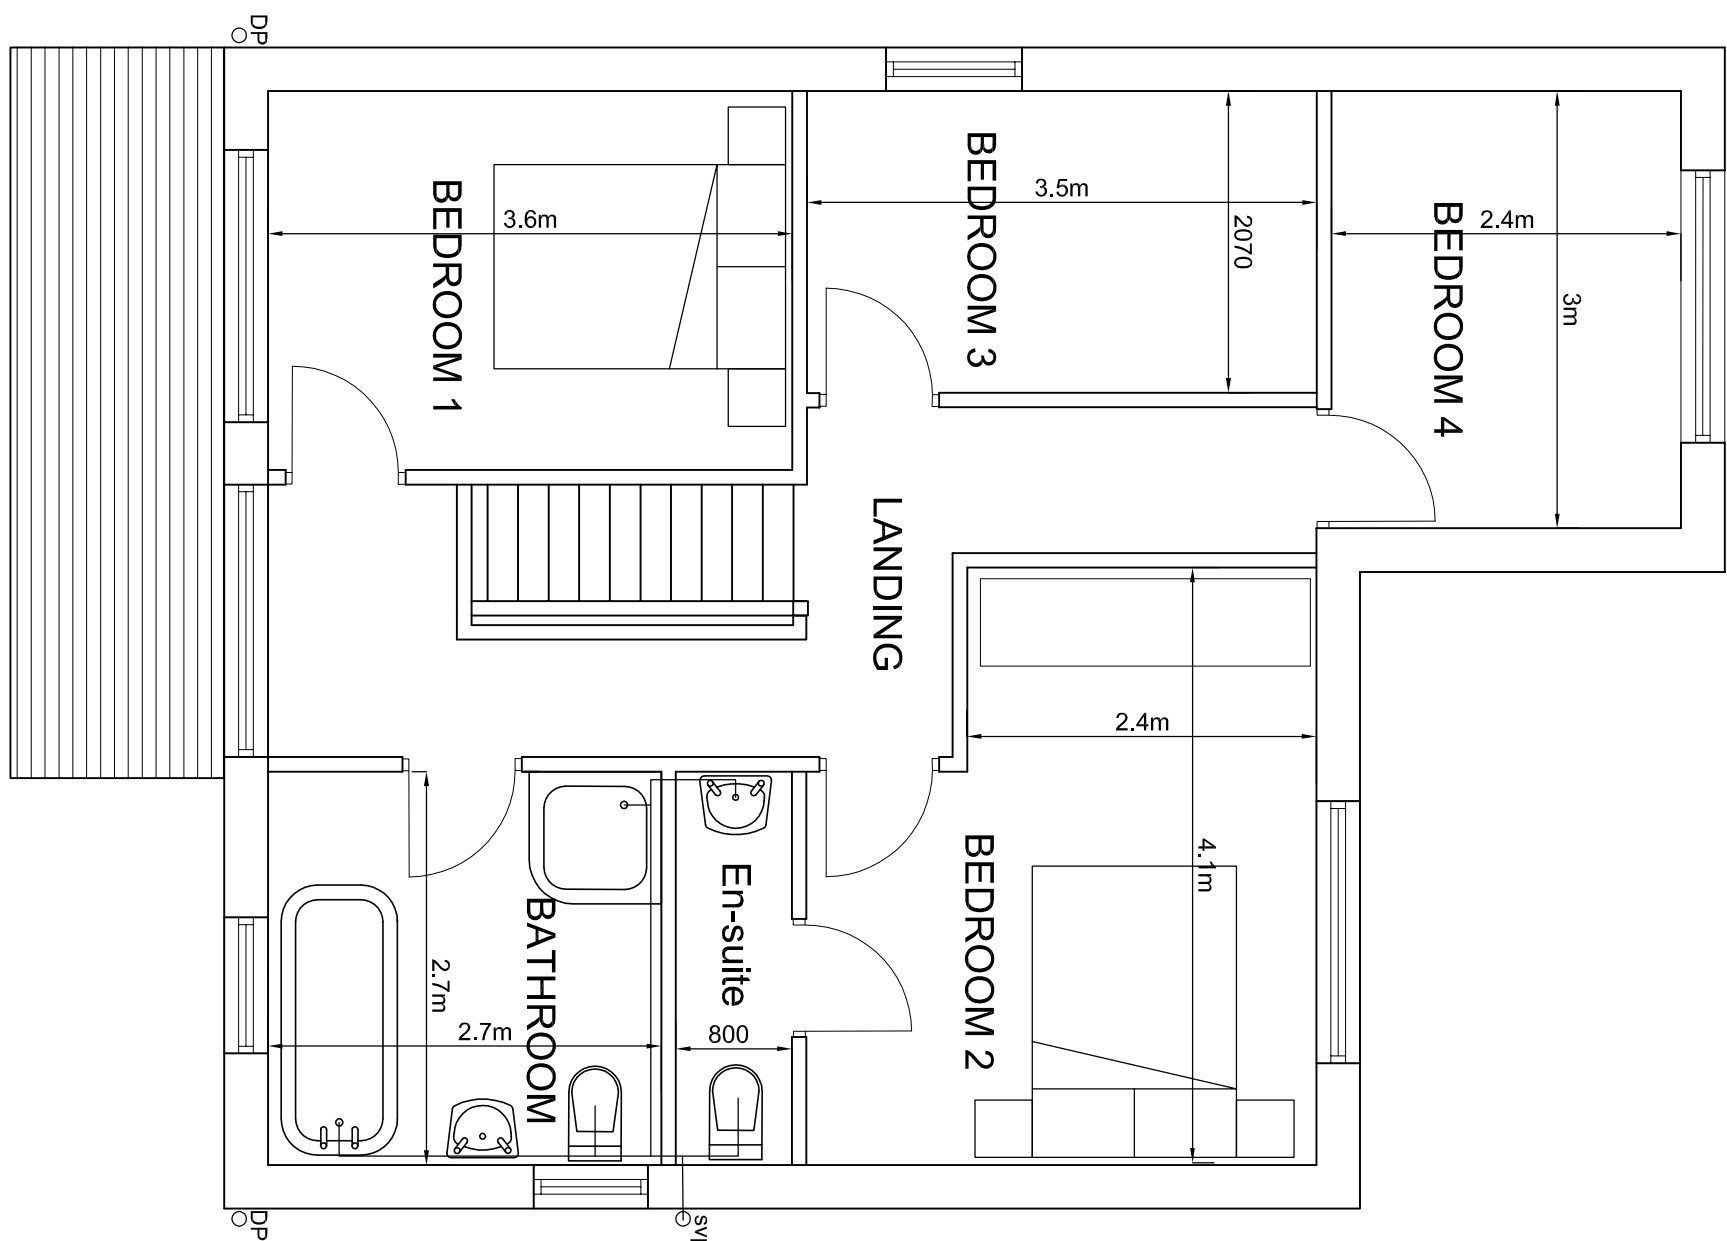

BLOCK PLAN
SCALE 1:500

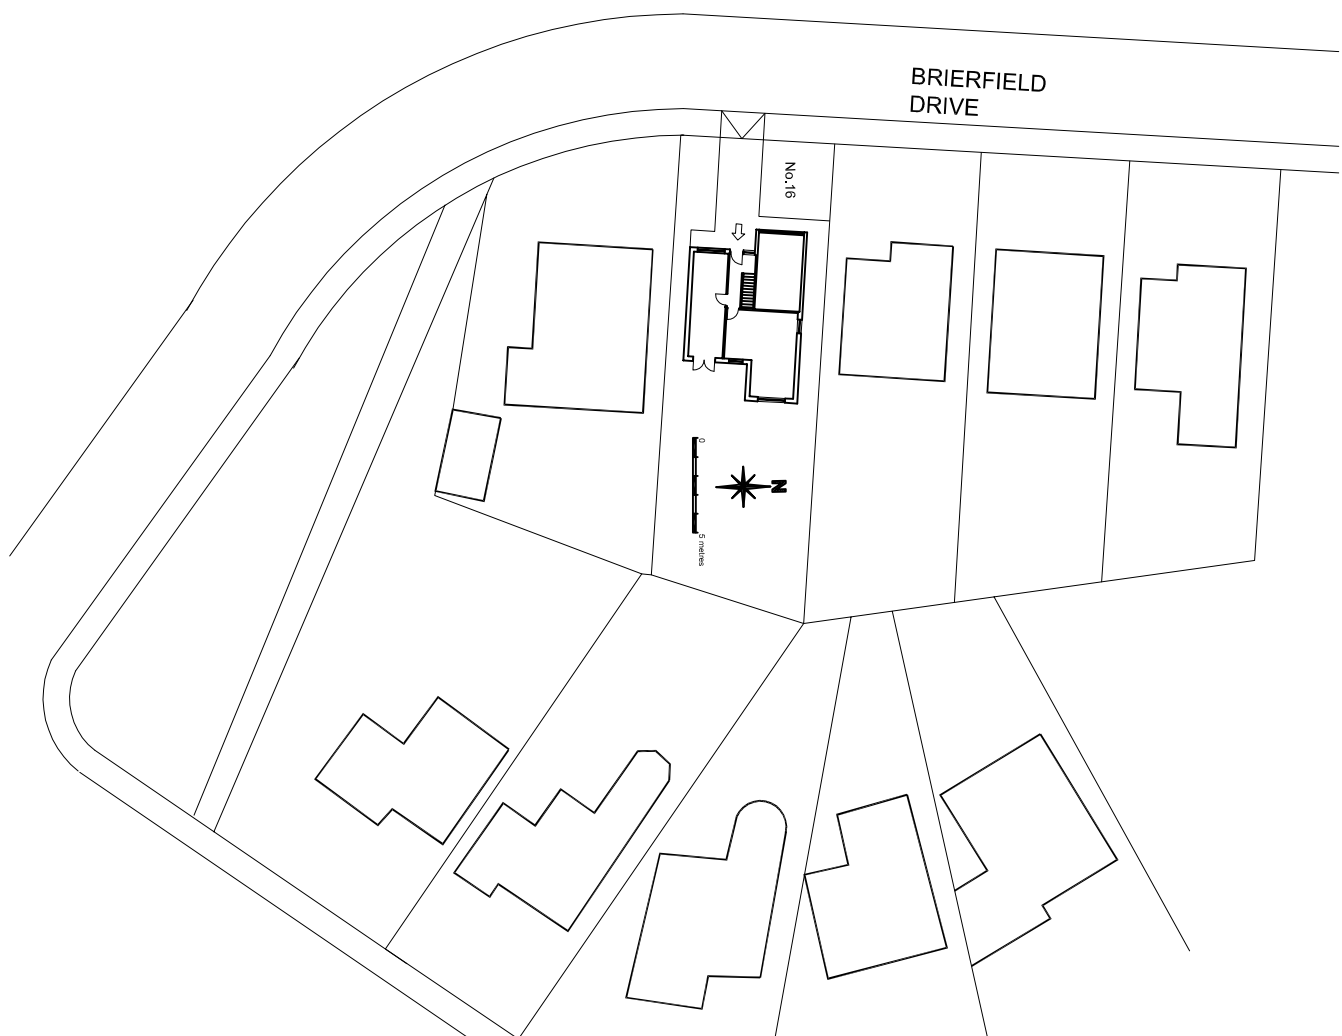

REV. DATE DETAILS

BM ARCHITECTURAL DESIGNS
128 GLOSSOP ROAD
MARPLE BRIDGE
STOCKPORT SK6 5EL
email: benjamin.maguire110@gmail.com

PROJECT PROPOSED EXTENSIONS AT
16 BRIERFIELD DRIVE, WALMERSLEY,
BURY, BL9 5UL.

TITLE: EXISTING SITE PLAN AND PLANS

CLIENT: MR. PAUL HUDSON AND FAMILY

SCALE: 1:50 @A1 DATE: 09/2021 DRAWN: BM

STATUS: PLANNING

DRAWING NO: BM0921BRNRP11 REV: