





Proposed Site Plan
Scale 1:250 @ A3

Existing Building 35.3m² Site Boundary 155.6m²
Proposed Extension 24.6m²

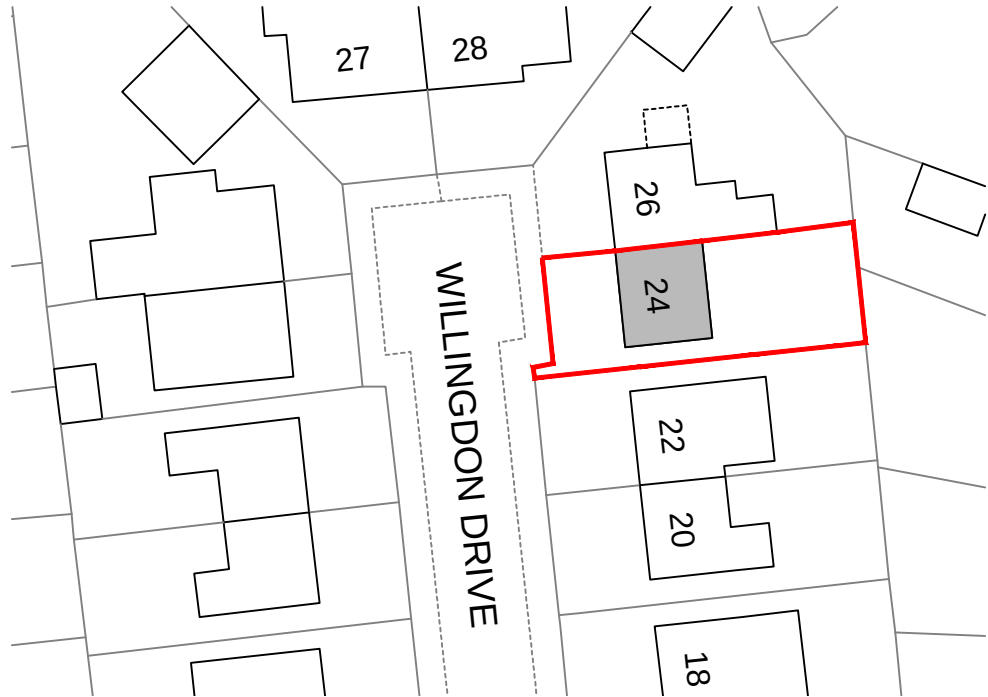

Existing Site Location Plan
Scale 1:500 @ A3

Site Boundary
Existing Building

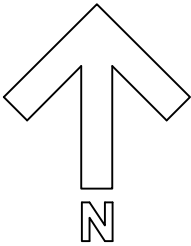

NOTES:
No scaling or dimensions other than those figured are to be taken from this drawing. All dimensions to be checked on site
This drawing is for use at the named location and for Planning Permission purposes only and as such should not be used at any other location or for any other purposes

Project Location:
24 Willingdon Drive,
Prestwich, Manchester
M25 1PA

Drawing:
00 Site Location

Scale: 1:100	Size: A3	Date: 19/08/24
Rev: 01	Drawn by: JH	Checked by: 19/08/24