




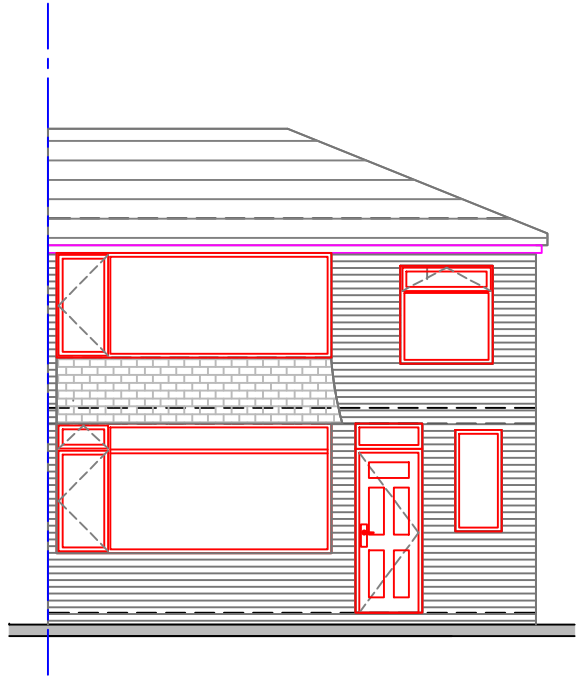


EXISTING FRONT ELEVATION
1:100

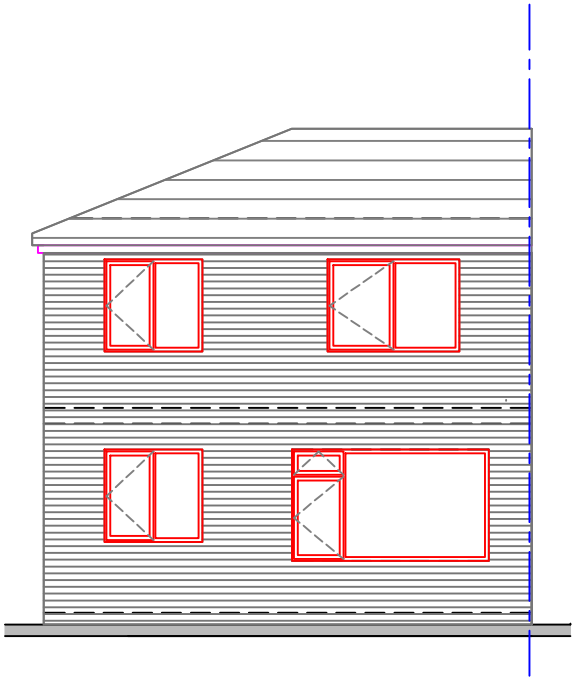


EXISTING REAR ELEVATION
1:100

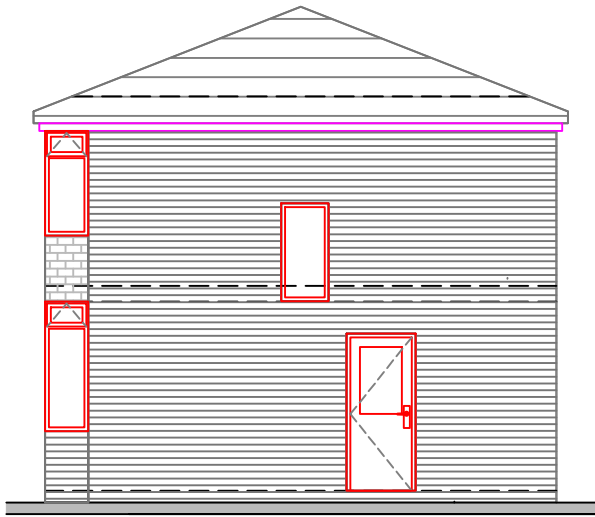

EXISTING SIDE ELEVATION
1:100

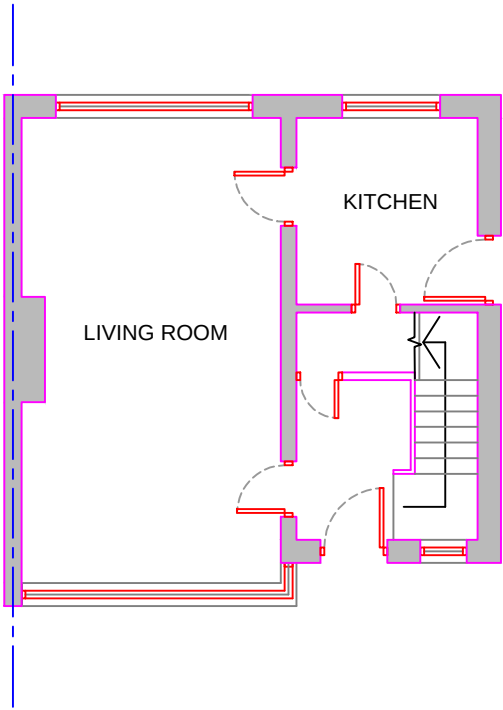

EXISTING GROUND FLOOR
PLAN
1:100

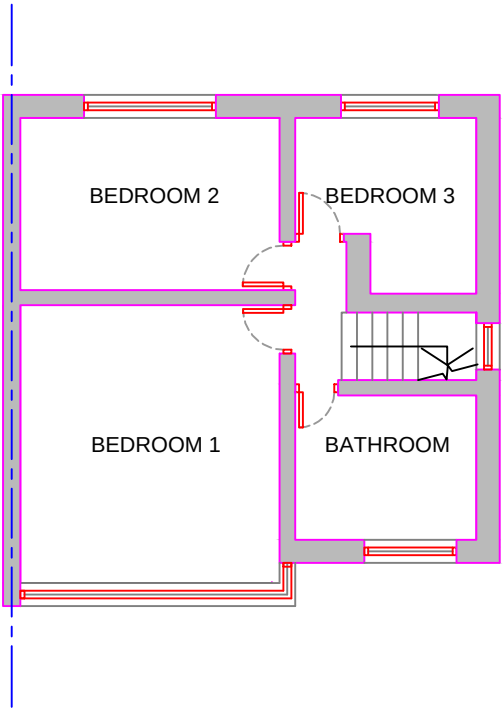

EXISTING FIRST FLOOR
PLAN
1:100

EXISTING WALLS	
PROPOSED WALLS	
EXISTING BRICKWORK ELEVATION	
PROPOSED BRICKWORK ELEVATION	
EXISTING ROOF ELEVATION	
EXISTING ROOF ELEVATION	
PARTY LINE	
FLOOR LEVEL	
FENCE LINE	

NOTES:

No scaling or dimensions other than those figured are to be taken from this drawing. All dimensions to be checked on site

This drawing is for use at the named location and for Planning Permission purposes only and as such should not be used at any other location or for any other purposes

Project Location:

24 Willingdon Drive,
Prestwich, Manchester
M25 1PA

Drawing:

01 Existing Building

Scale: 1:100	Size: A3	Date: 19/08/24
Rev: 01	Drawn by: JH	Checked by: 19/08/24