



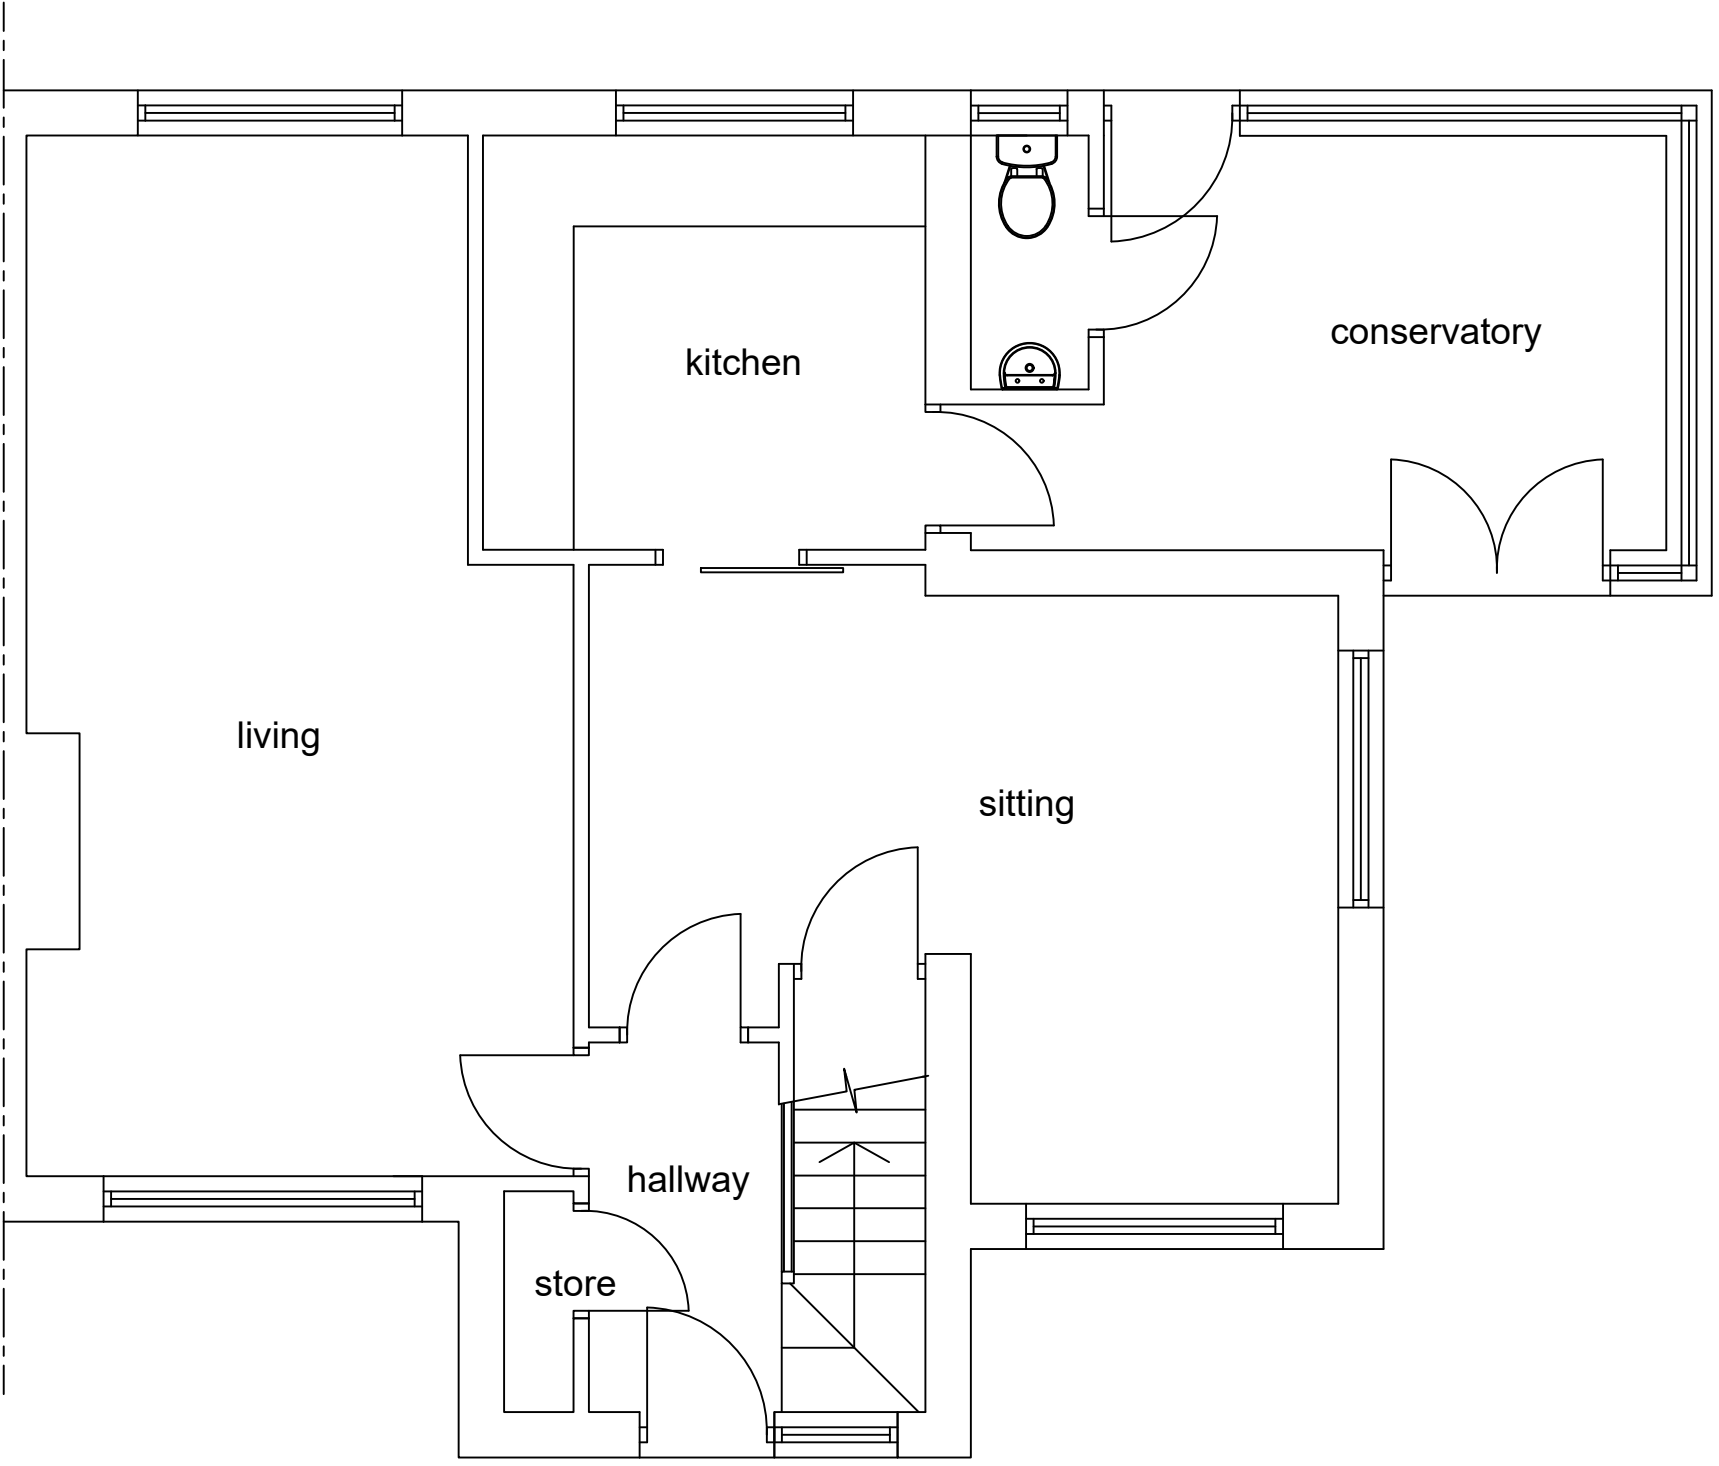


EXISTING GROUND FLOOR PLAN




EXISTING FRONT ELEVATION

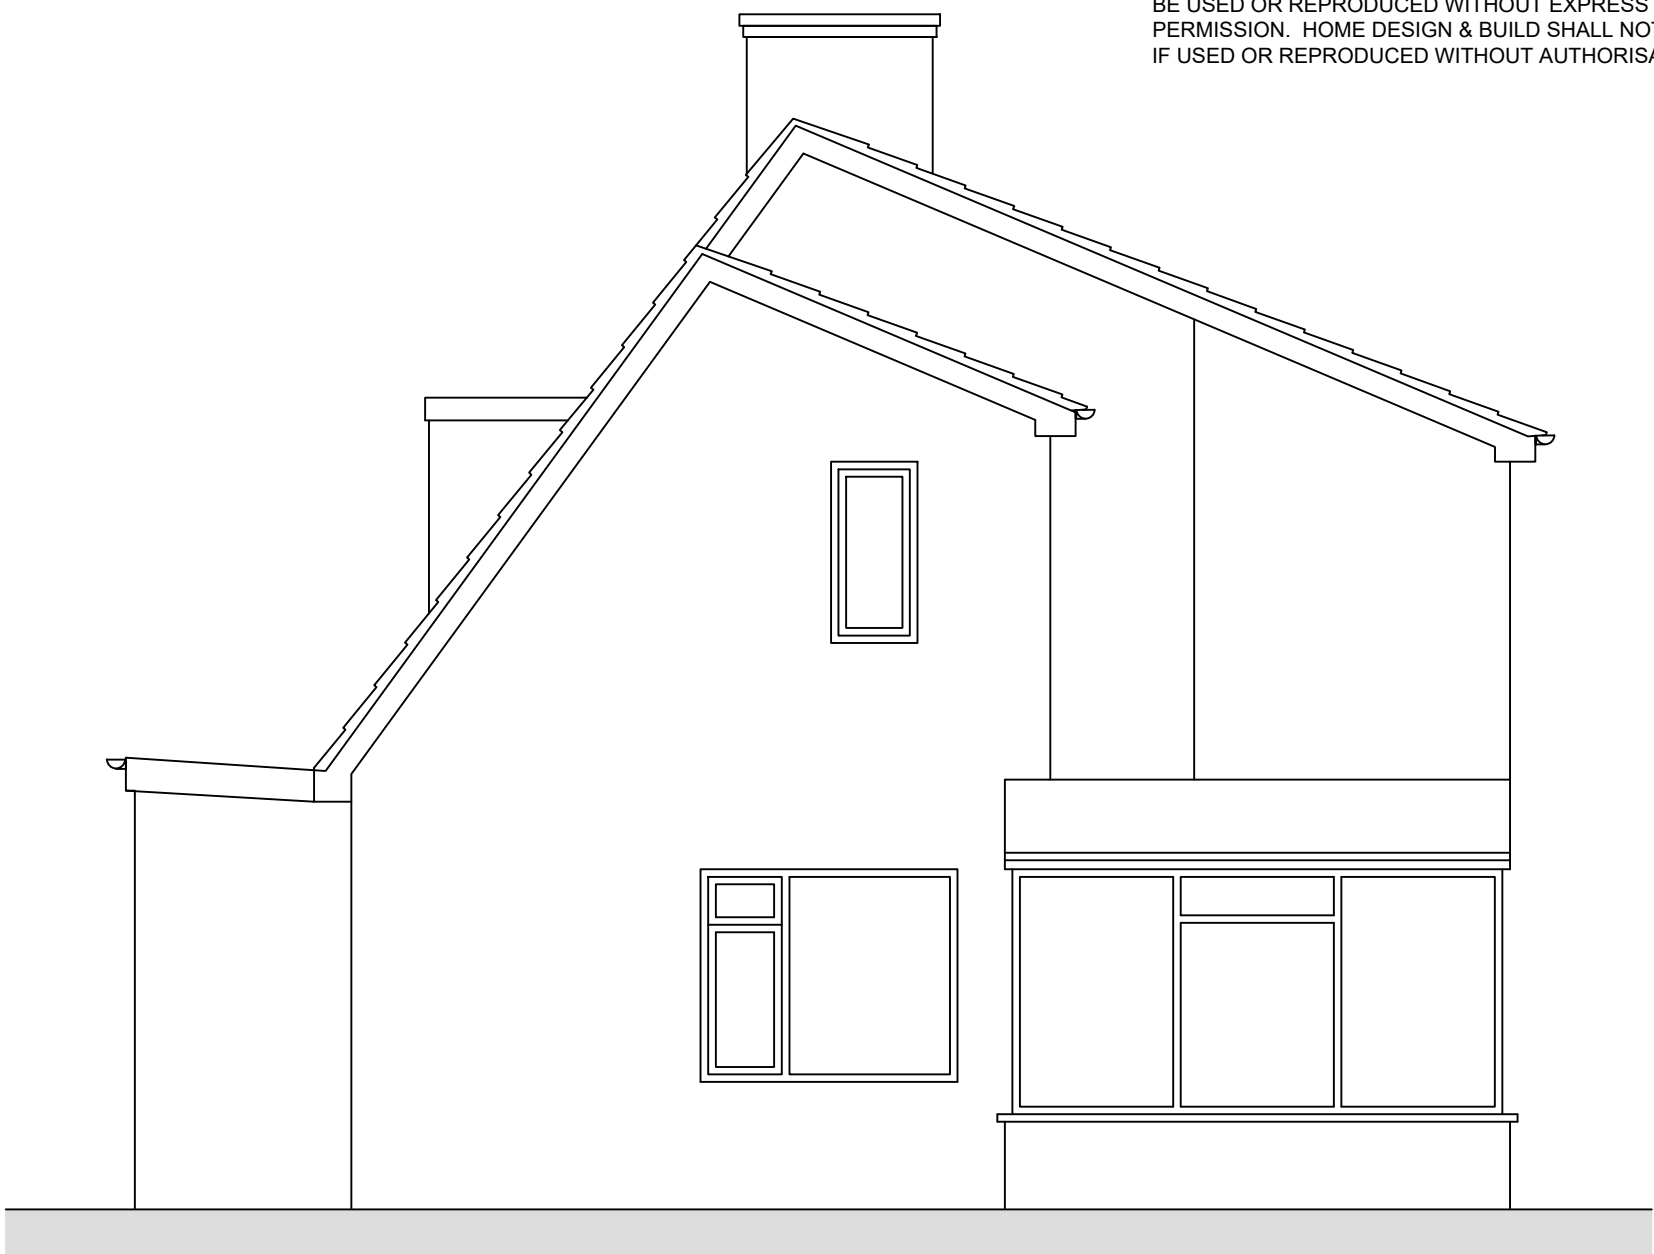


EXISTING SIDE ELEVATION

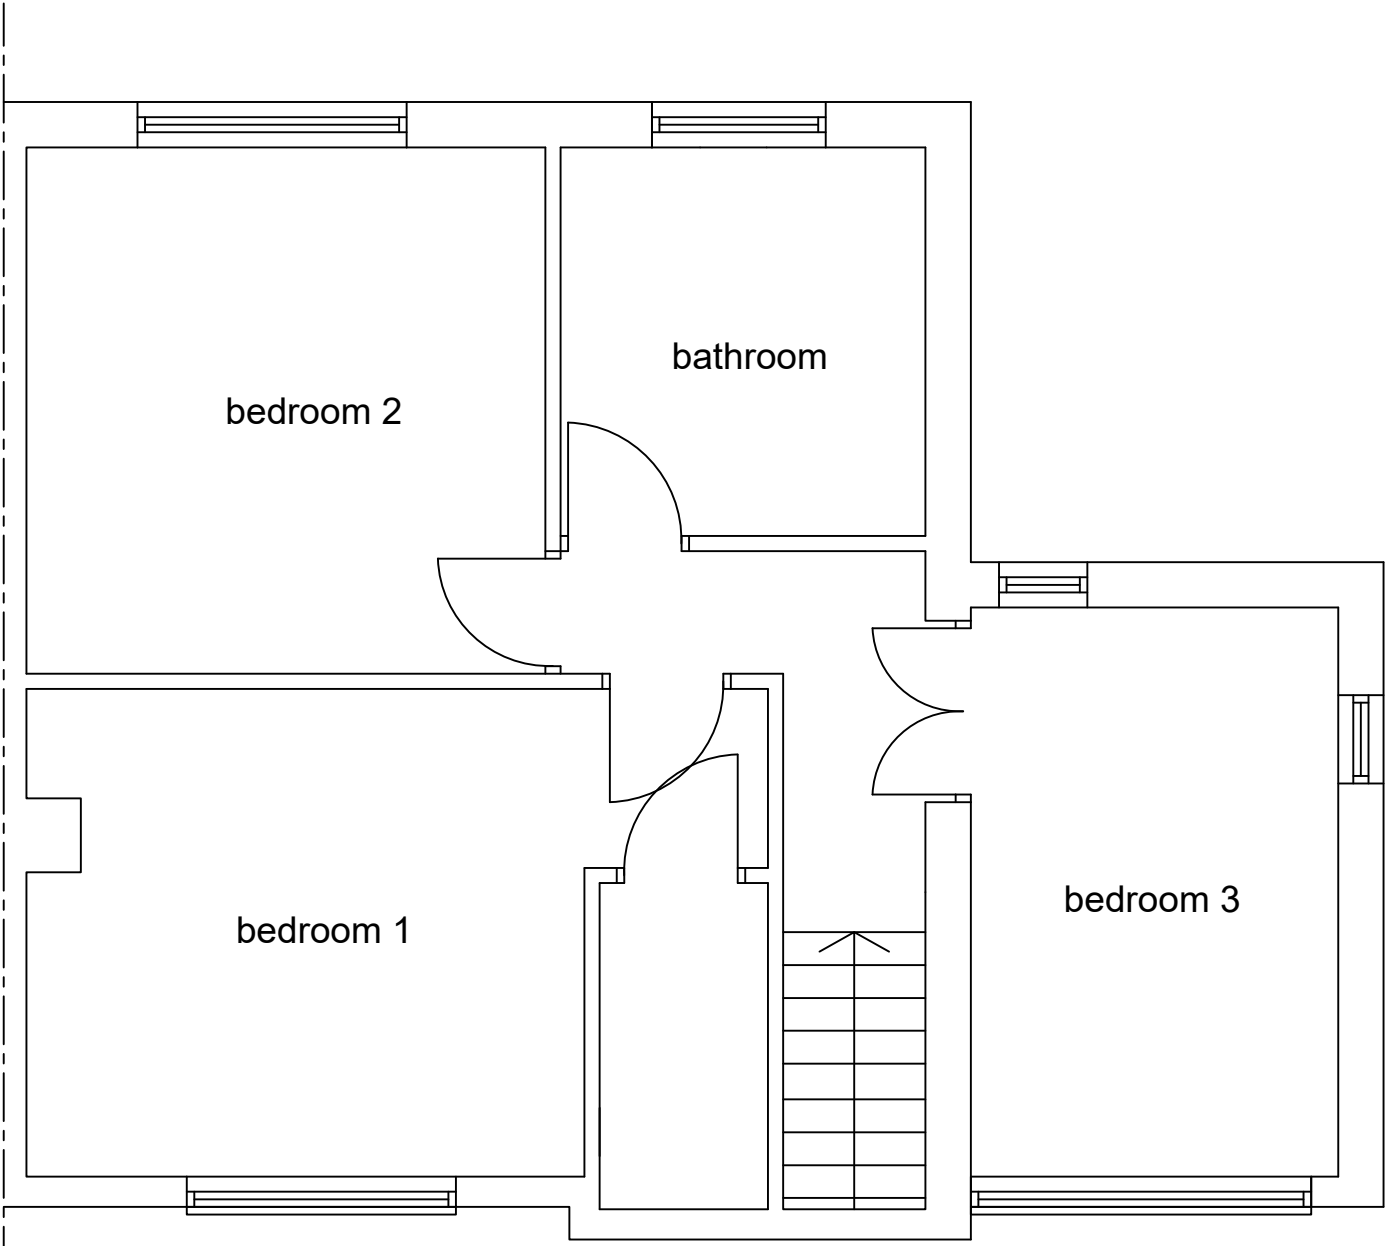

EXISTING FIRST FLOOR PLAN

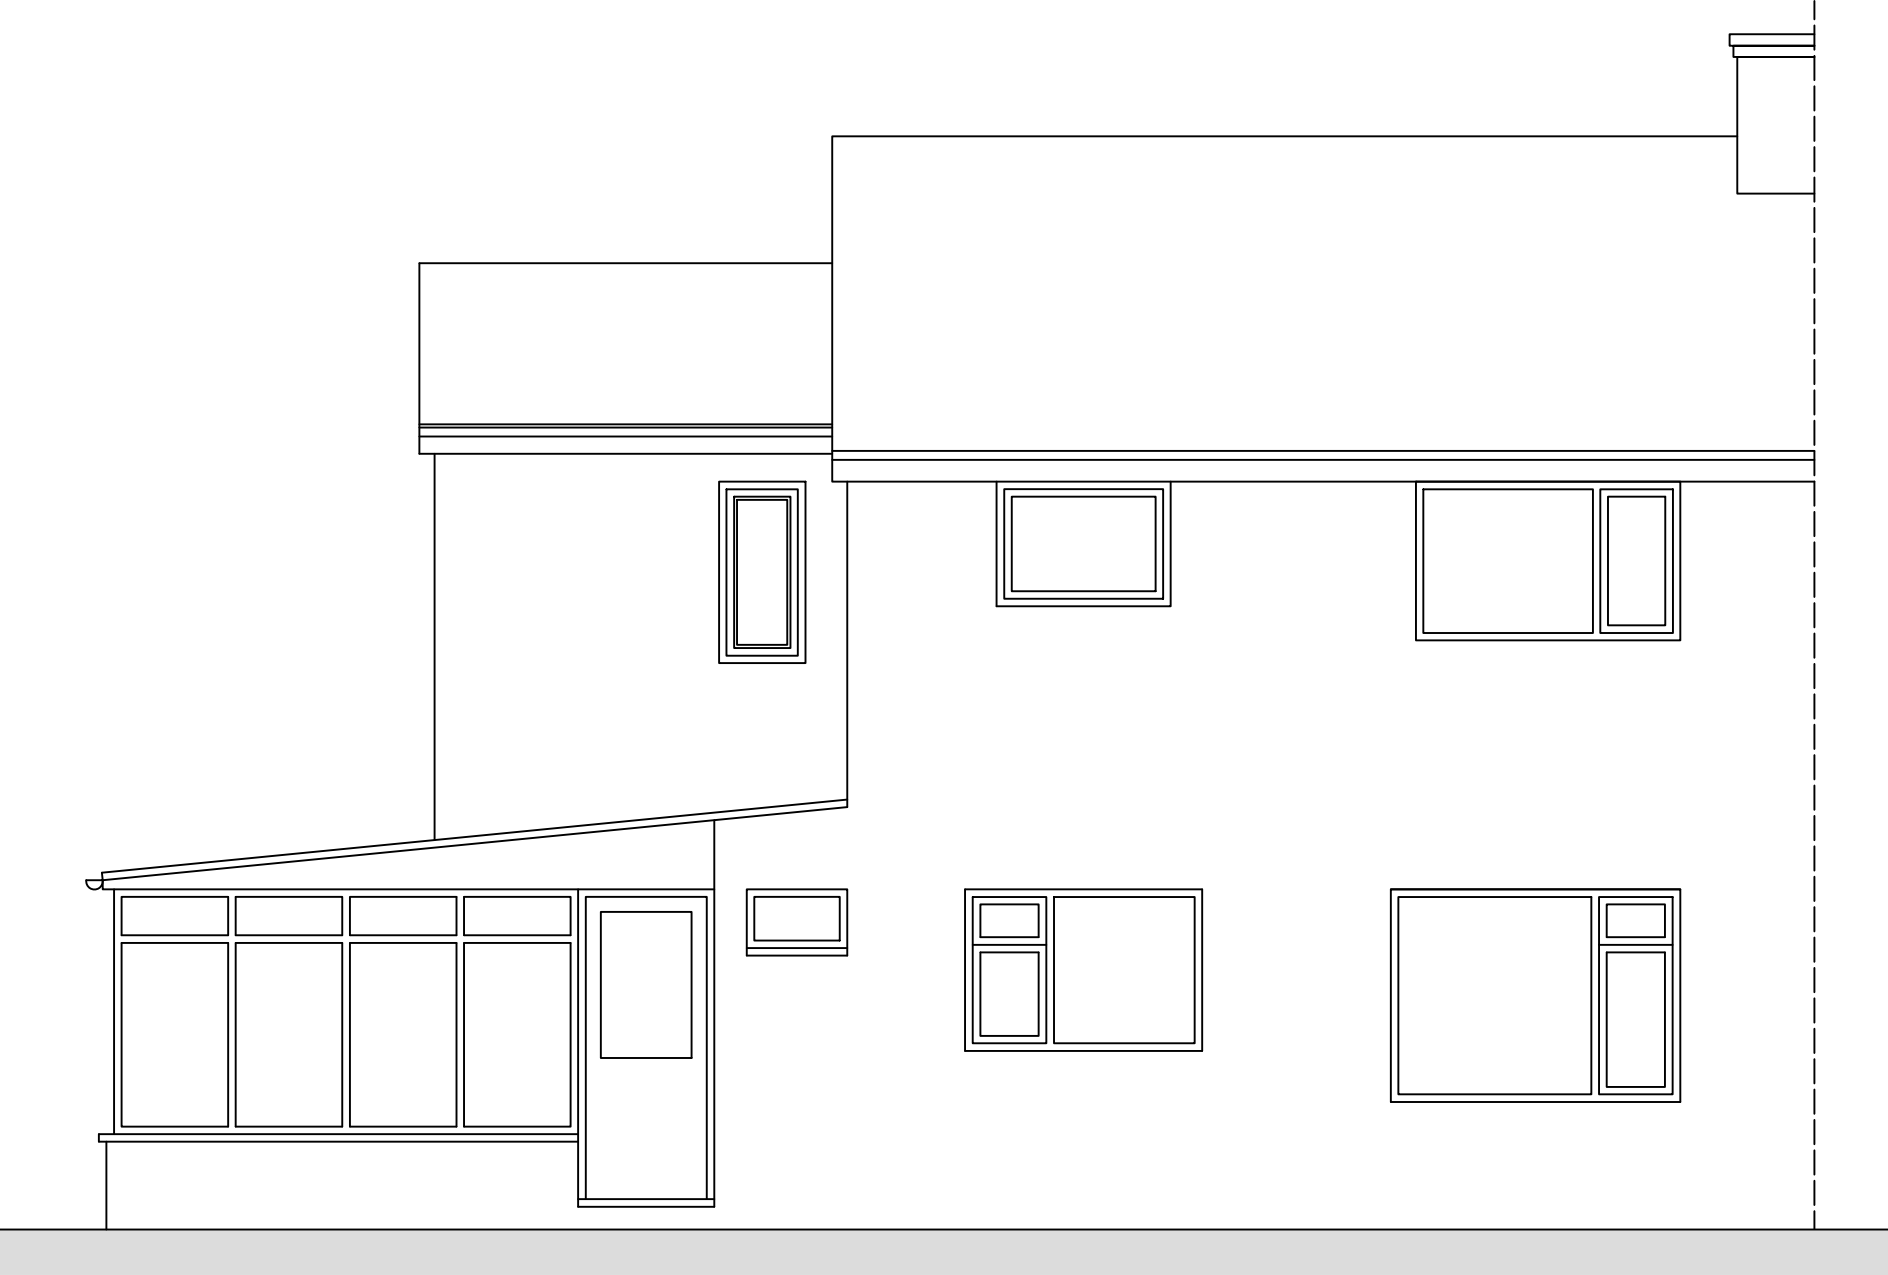

EXISTING REAR ELEVATION

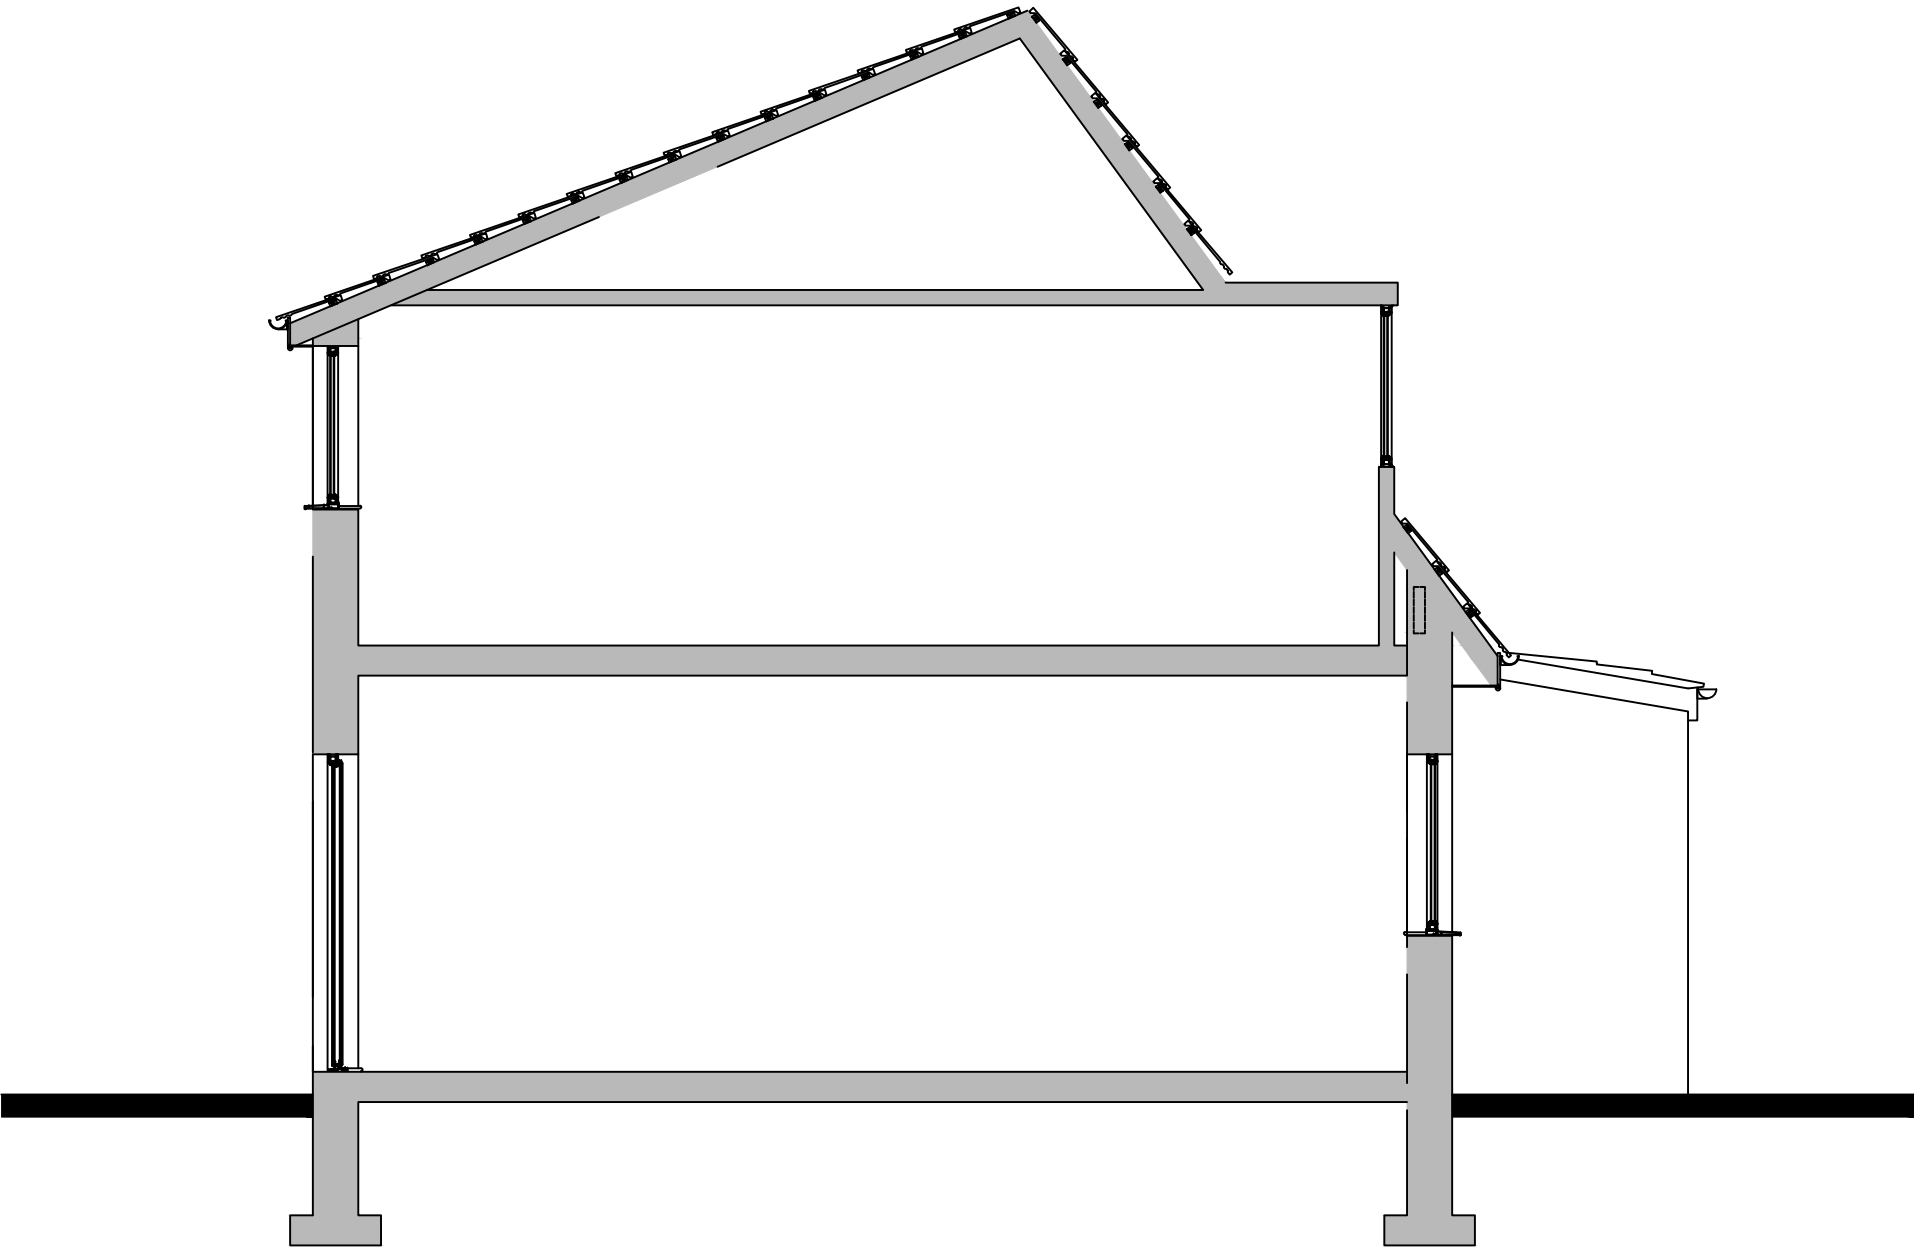

EXISTING DRAFT SECTION

Notes

THIS DRAWING IS TO BE READ IN CONJUNCTION WITH ALL RELEVANT HOME DESIGN & BUILD, ARCHITECTS, SERVICE ENGINEERS AND SUBCONTRACTOR DRAWINGS.

REVIEW ALL DRAWINGS AND REPORT ANY DISCREPANCIES TO HOME DESIGN & BUILD PRIOR TO COMMENCEMENT.

DO NOT SCALE FROM THIS DRAWING. ALL DIMENSIONS AND LEVELS INCLUDING ANY ABUTMENT TO EXISTING STRUCTURES TO BE CHECKED ON SITE PRIOR TO COMMENCEMENT.

WORK FROM FIGURED DIMENSIONS ONLY. DO NOT SCALE FROM THIS DRAWING.

ALL DIMENSIONS IN MILLIMETRES AND LEVELS IN METRES, TO BE CHECKED ON SITE

NO DEVIATION FROM DETAILS SHOWN ON THIS DRAWING IS ALLOWED WITHOUT HOME DESIGN & BUILD PRIOR PERMISSION IN WRITING.

ALL WORK IS TO BE CARRIED OUT IN ACCORDANCE WITH THE RELEVANT SPECIFICATIONS ISSUED BY HOME DESIGN & BUILD, BRITISH STANDARD CODES OF PRACTICE, STATUTORY REQUIREMENTS AND THE CONTRACT DOCUMENTS.

THE DESIGN AND INFORMATION CONTAINED WITHIN A R E C O P Y R I G H T O F HOME DESIGN & BUILD AND MUST NOT BE USED OR REPRODUCED WITHOUT EXPRESS PERMISSION. HOME DESIGN & BUILD SHALL NOT BE LIABLE IF USED OR REPRODUCED WITHOUT AUTHORISATION.

N°	DATE	DESCRIPTION
REVISION		

Client: Mr & Mrs xxxx	Drawing Title: EXISTING FLOOR PLANS + ELEVATIONS		PLANNING:	•	SCALE:	1/50	Suite 125 Imperial House Hornby St Bury	
			BUILDING REGS:		DATE:	15.03.2022		
Contract: 30 Southfield Avenue, Bury	Project N°:	XXXXX	TENDER:		Drawn by:	SC		
	Drg N°:	P.001	CONSTRUCTION:		Checked:			