


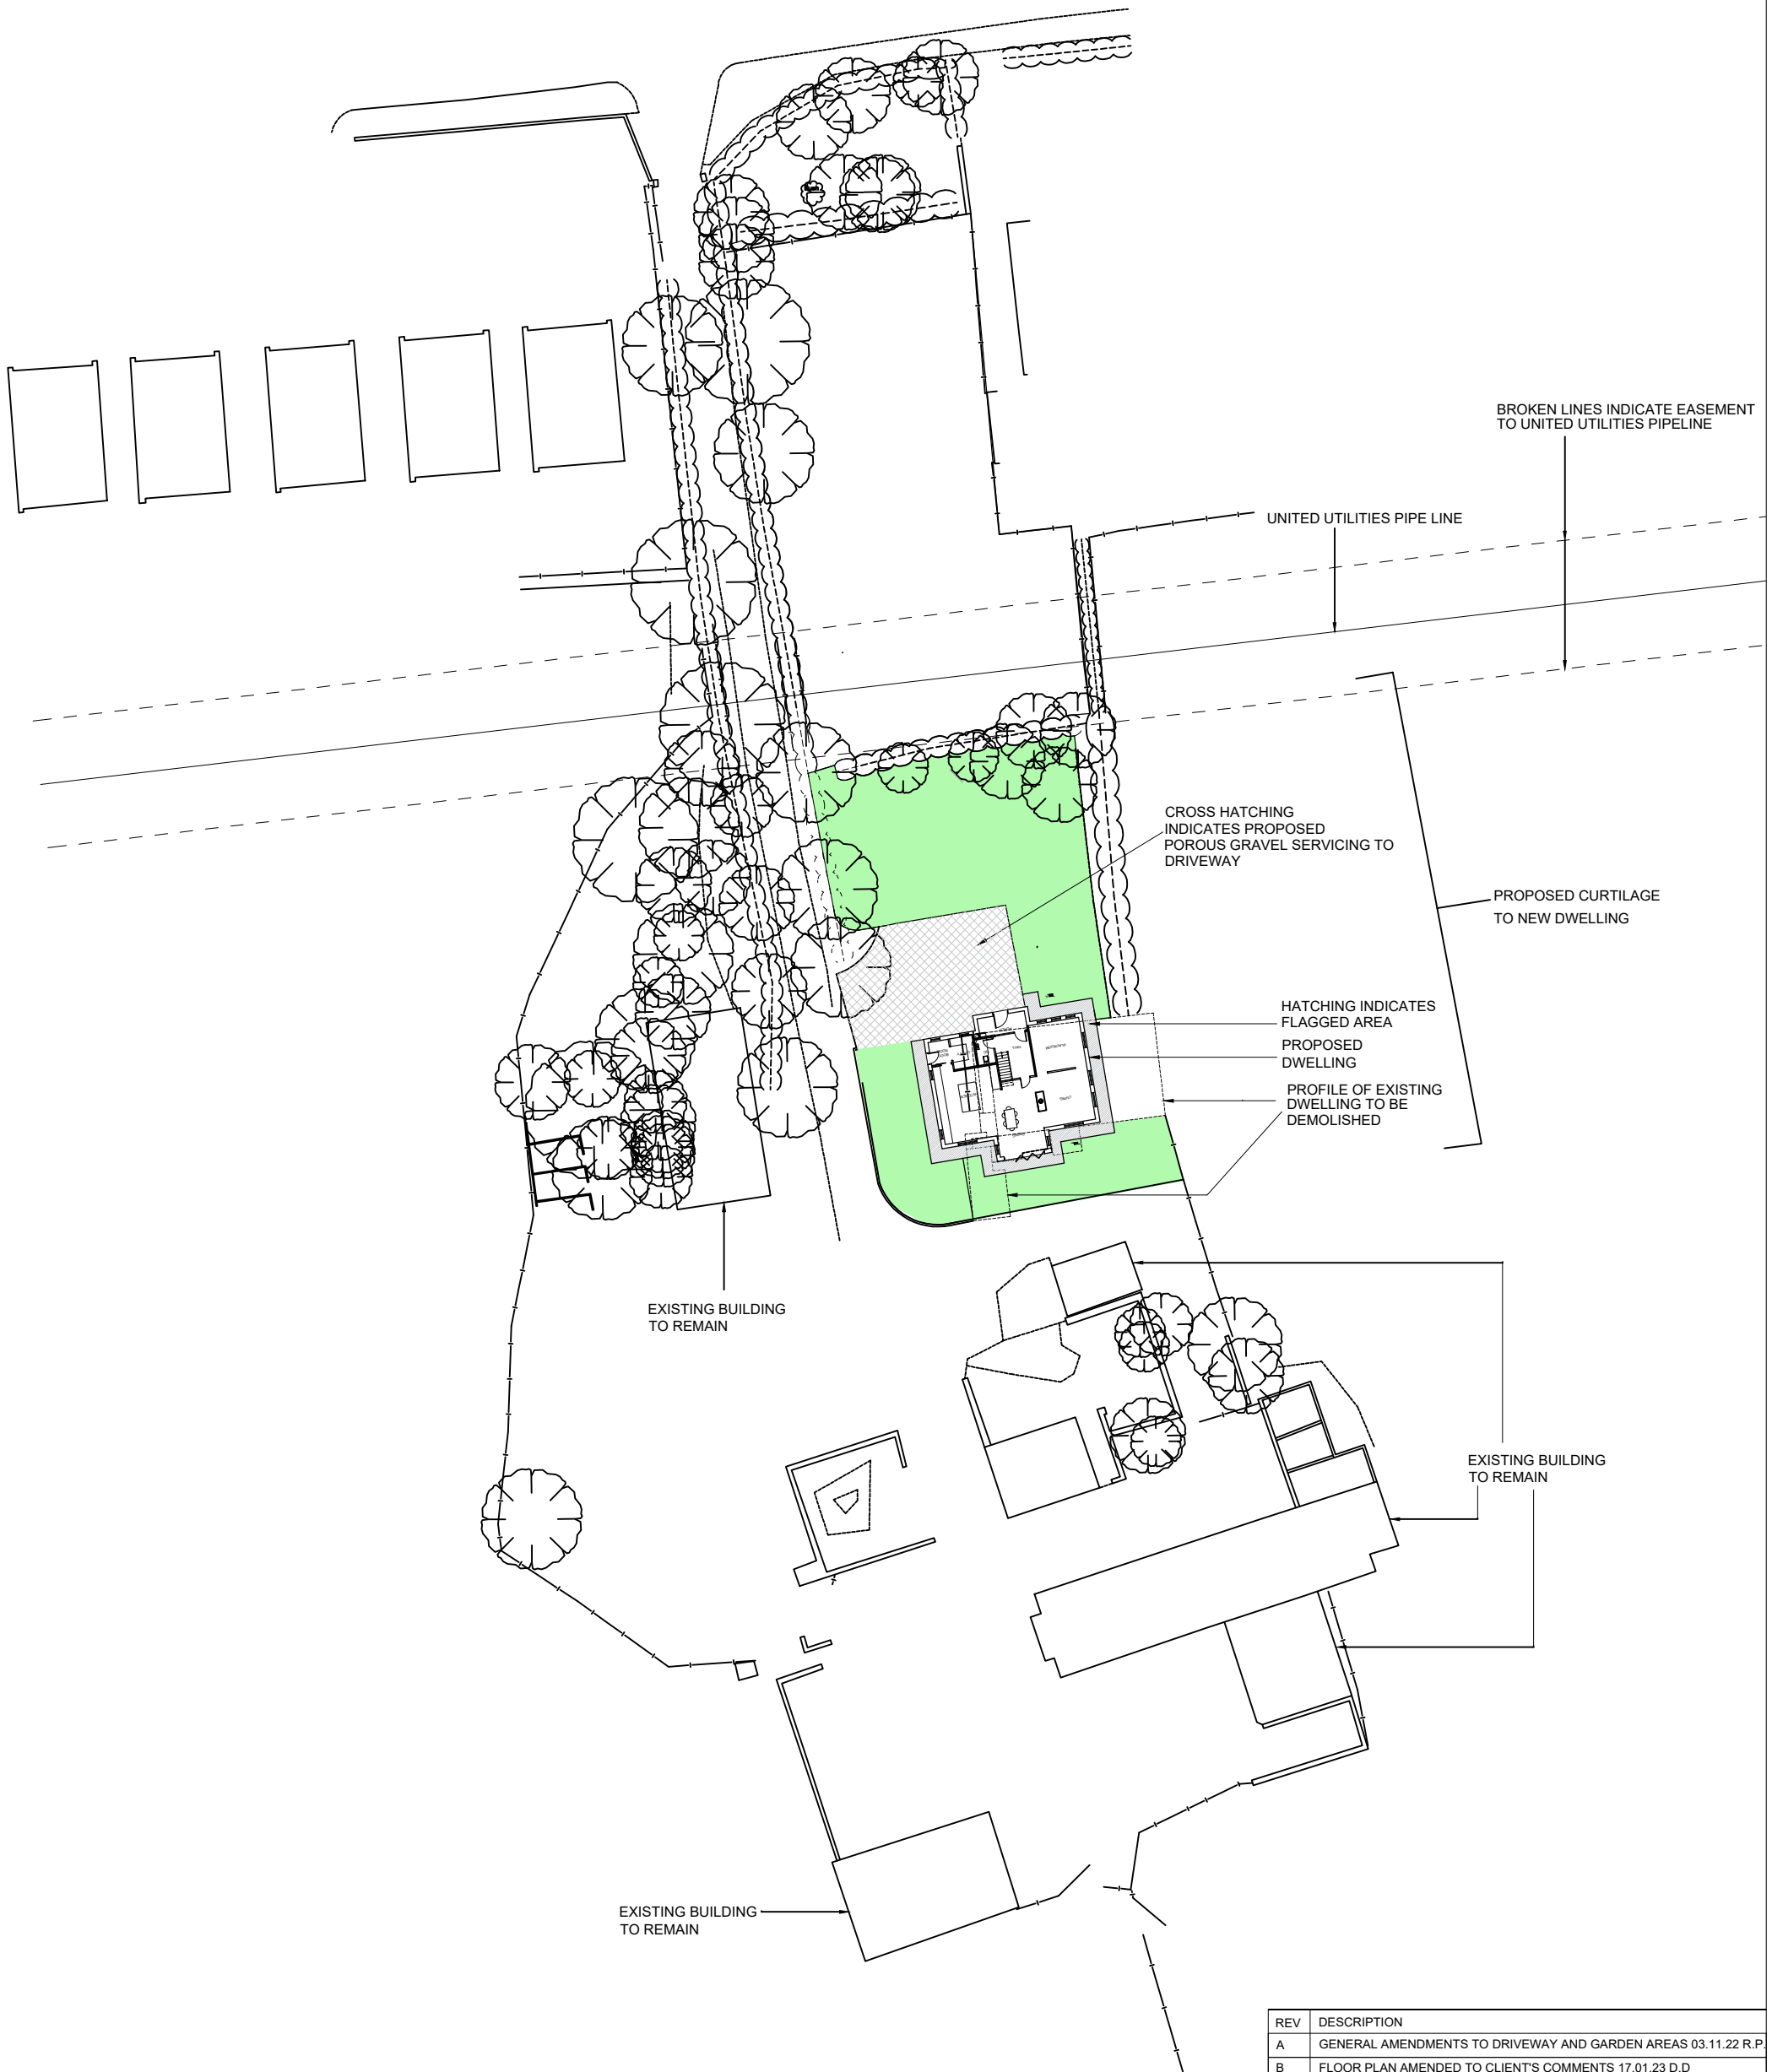

REV	DESCRIPTION
A	GENERAL AMENDMENTS TO DRIVEWAY AND GARDEN AREAS 03.11.22 R.P.
B	FLOOR PLAN AMENDED TO CLIENT'S COMMENTS 17.01.23 D.D
C	EXISTING TREES NOW TO BE RETAINED 22.02.23 R.S.P.
D	SITE PLAN UPDATED WITH AMENDED FLOOR PLAN 20.03.23 D.D
E	SITE PLAN UPDATED WITH UNITED UTILITIES PIPELINE 23.03.23 R.P.

PROPOSED SITE PLAN

DEMOLISH OF EXISTING FARMHOUSE AND
CONSTRUCTION OF NEW DWELLING
OUTWOOD GATE FARM, RINGLEY ROAD WEST,
RADCLIFFE M26 1DF

CLIENT:	DIXON
DWG NO:	PL K1047/00
SCALE:	1/500 @ A3
DRAWN BY:	R.L.
DATE:	05/05/22
REV:	E

MICHIGAN HOUSE, 17-19 CHORLEY NEW ROAD, BOLTON, BL1 4QR
TEL: 01204 392233 FAX: 01204 528505
WWW.NEILPIKEARCHITECTS.CO.UK EMAIL: INFO@NEILPIKEARCHITECTS.CO.UK



NEIL PIKE
ARCHITECTS