


Trees and Foliage shown indicatively

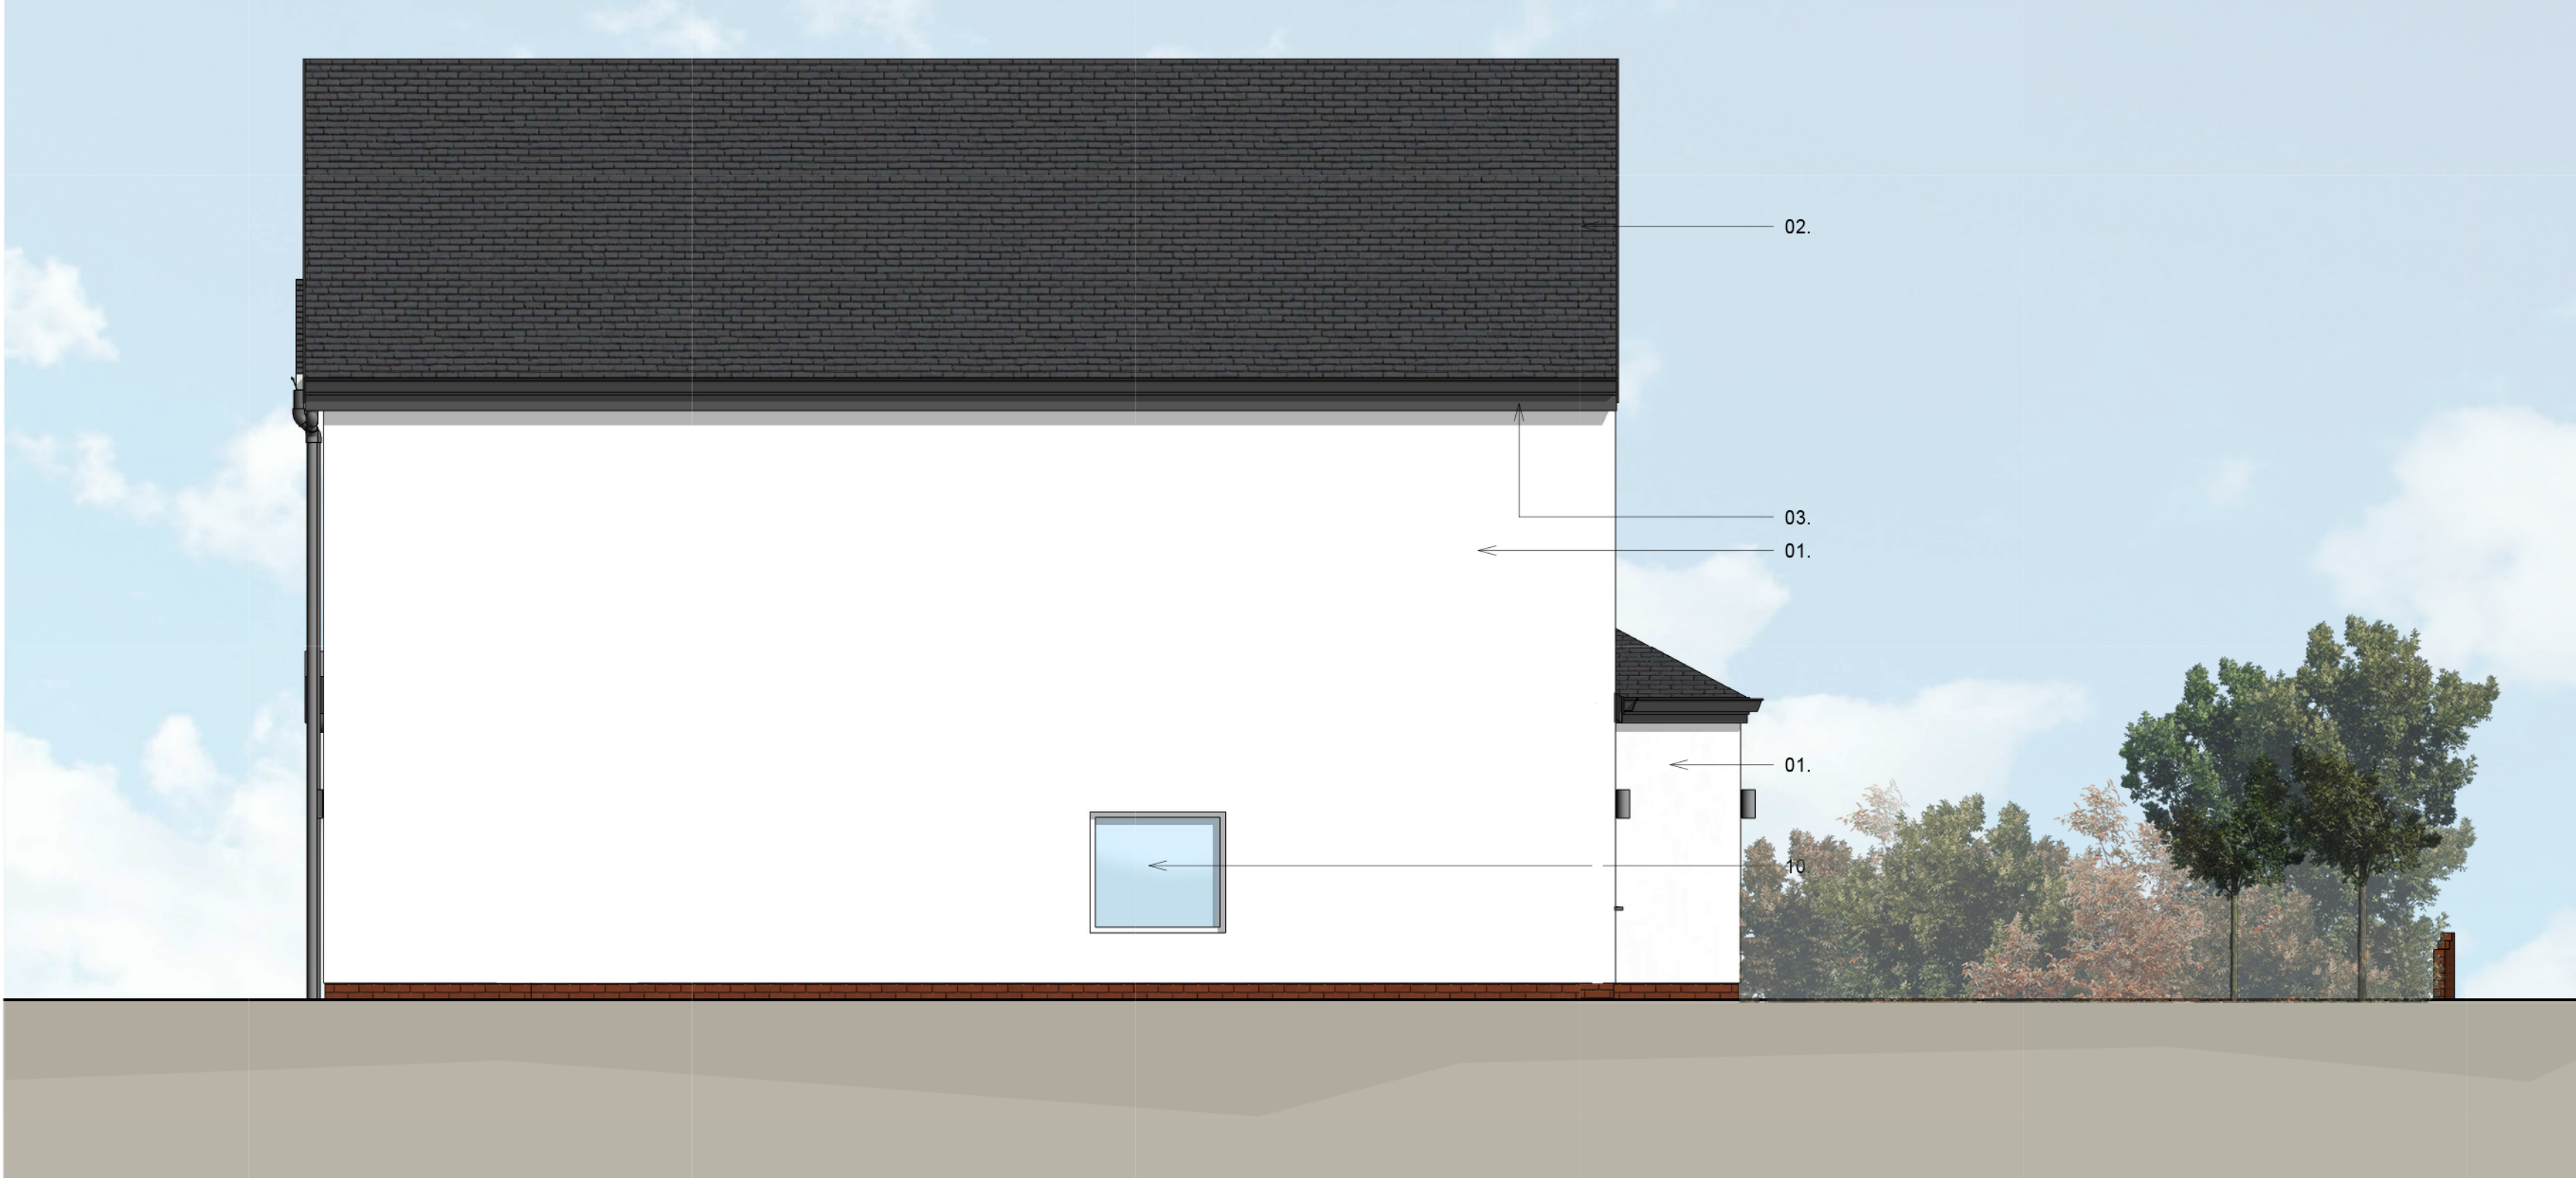

1 North Elevation Proposed

1 : 50



3 East Elevation Proposed

1 : 50



2 South Elevation Proposed

1 : 50



4 West Elevation Proposed

1 : 50

Existing neighbouring properties on elevations shown indicatively



5 Street Elevation Proposed

1 : 200

Elevation Key				
1.	Proposed externally rendered wall			
2.	Proposed new roof slate look tiles (Colour: dark grey/blue)			
3.	All rainwater goods upvc (Colour: dark grey)			
4.	Proposed uPVC windows with opening lights (Colour: dark grey)			
5.	Feature timber look entrance wall with door number signage			
6.	New timber front door with obscure vision panel			
7.	New up and over garage door (Colour: dark grey)			
8.	External lighting (shown indicatively)			
9.	Proposed brickwork wall. Brickwork to match existing			
10.	Existing window retained (If wall is retained, if further investigation indicates that wall is required to be rebuilt window to be removed)			
11.	Repositioned flue position			
12.	Proposed Juliet balcony into masterbedroom			
13.	Thermally broken aluminium framed sliding folding doors (Colour: dark grey)			
14.	Existing windows replaced with new uPVC windows (Colour dark grey)			
15.	Existing uPVC utility door retained.			
16.	Existing roof retained			
17.	New uPVC obscured window (Colour dark grey)			
18.	New uPVC tilt, turn and slide doors (Colour dark grey)			
19.	New uPVC door (Colour dark grey)			

Rev	Description	Date	Dr	App
01	CRH	22/03/22	SH	SH

drawing Planning - Proposed Elevations			
		plot date	
		scale	As indicated@A0
drawing number SK120	rev	issue status	