

THIS DRAWING (OR ANY PART THEREOF) MAY NOT BE COPIED, TRANSMITTED OR DISCLOSED TO ANY THIRD PARTY OR UNAUTHORISED PERSON WITHOUT THE PRIOR WRITTEN PERMISSION OF GILLING DOD.

THIS DRAWING IS TO BE READ IN CONJUNCTION WITH ALL OTHER RELEVANT DRAWINGS PREPARED BY CONSULTANTS AND SUB-CONTRACTORS.

REPORT ANY DISCREPANCIES TO THE ARCHITECT OR REPRESENTATIVES THEREOF.

© ALL RIGHTS RESERVED. NO PART OF THIS DRAWING MAY BE REPRODUCED OR TRANSMITTED IN ANY FORM OR BY ANY MEANS WITHOUT THE WRITTEN PERMISSIONS OF THE COPYRIGHT HOLDER.

ONCE PRINTED AND DISTRIBUTED THIS DOCUMENT IS ASSUMED UNCONTROLLED. THIS DRAWING IS INTENDED TO BE PRINTED AT THE PAPER SIZE INDICATED IN THE INFORMATION BELOW.


DO NOT SCALE FROM THIS DRAWING. WORK ONLY TO PRINTED DIMENSIONS.

NOTES


Drawing to be read in conjunction with Planning pack & all relevant specialist details/surveys.

Levels based on Topographical Survey Ref 72968MCLS-01 Dated 19/12/24 by Survey Solutions. Building footprint & layout based on Building Survey Ref 72968MCLS-02 Dated 19/12/24 by Survey Solutions.

All details are to be referred to for Planning Approval purposes only and should at no point be considered as construction information.

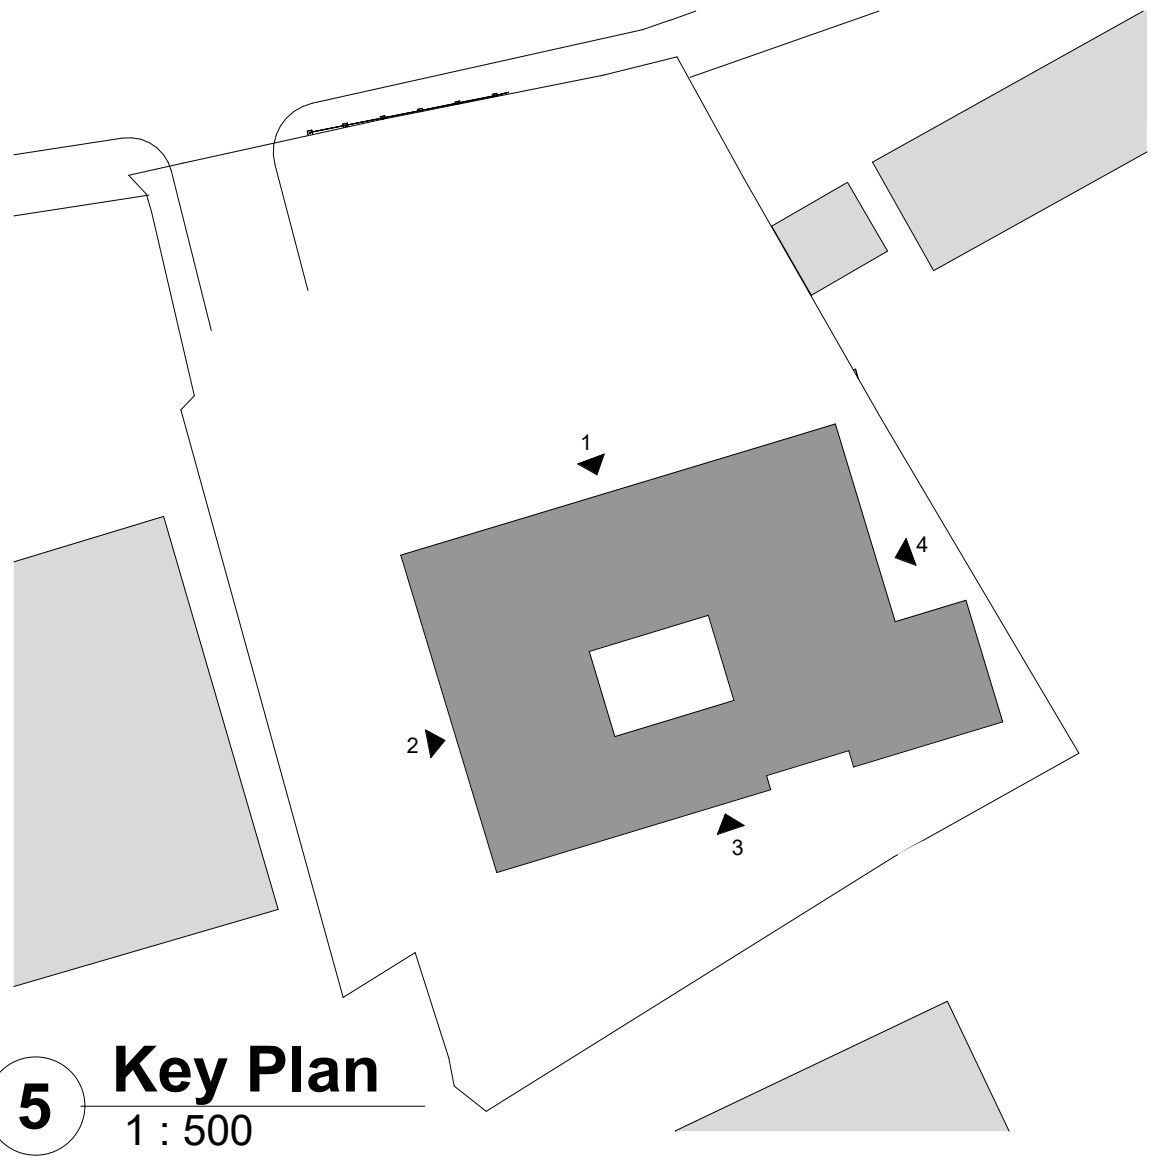


5 Key Plan  
1 : 500

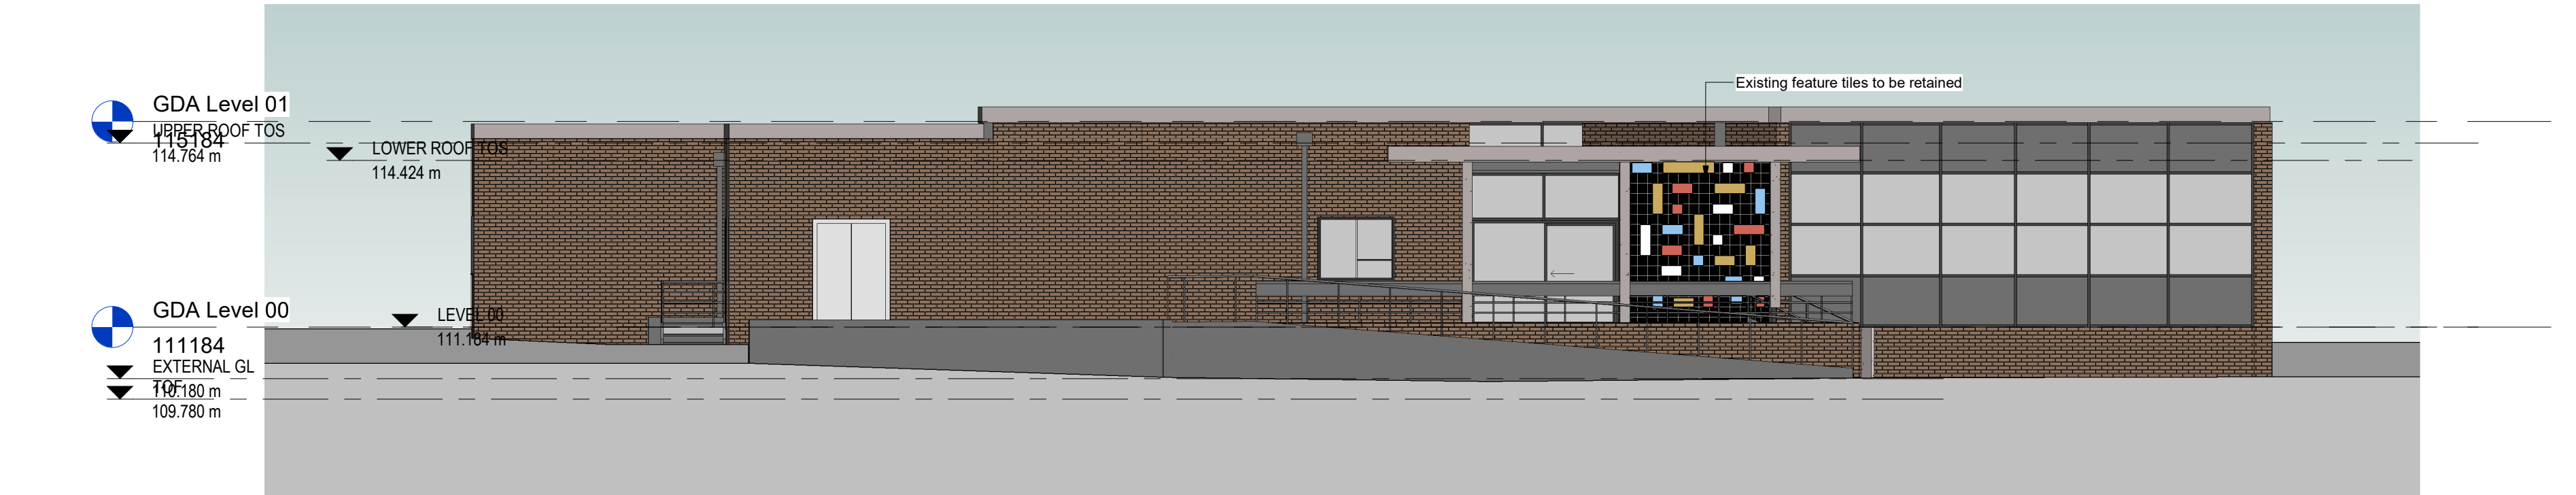


1 Existing North Elevation  
1 : 100



2 Existing West Elevation  
1 : 100

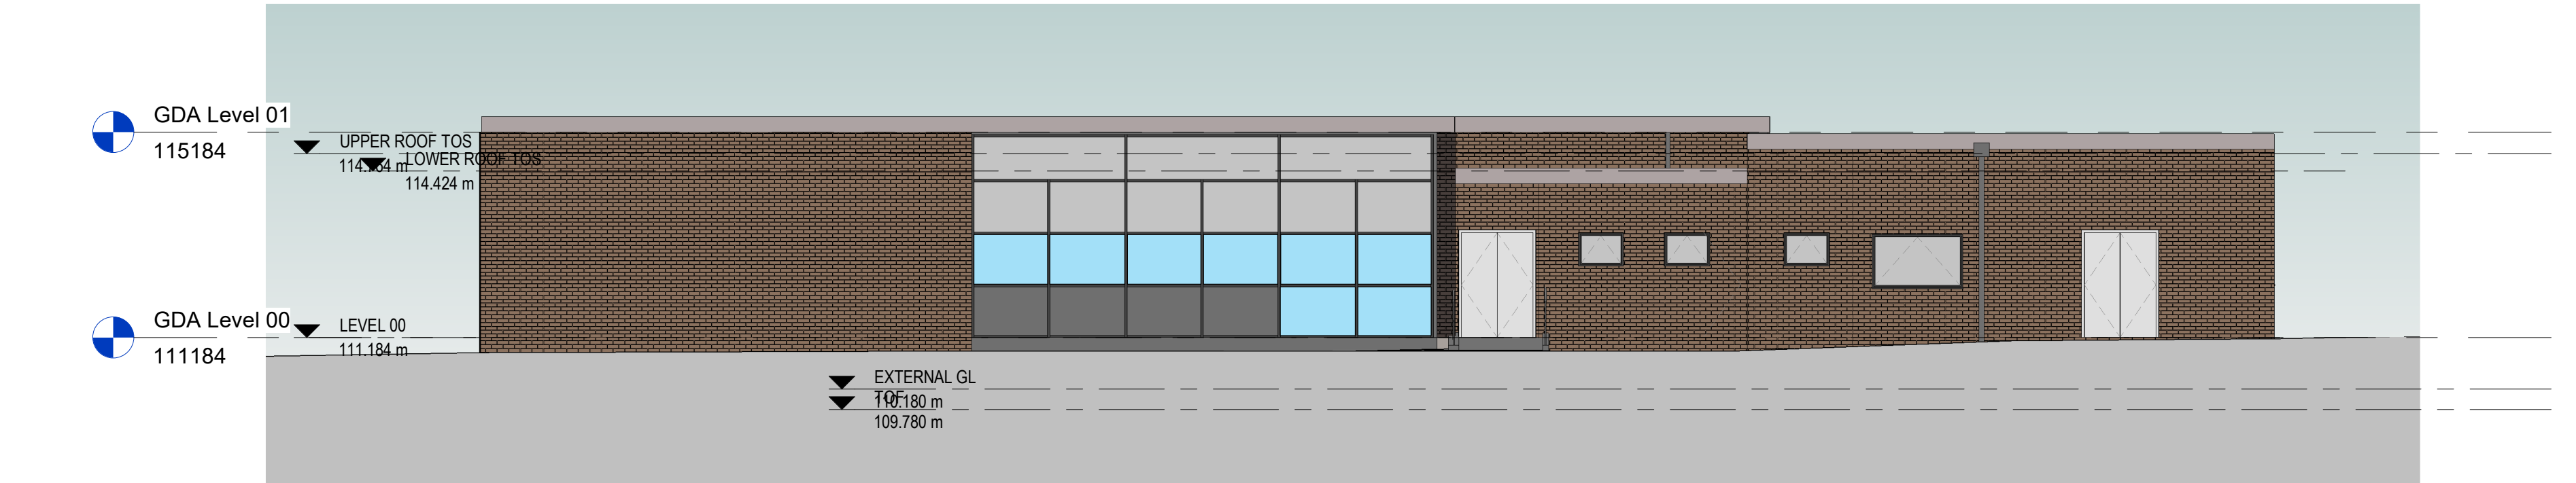

3 Existing South Elevation  
1 : 100

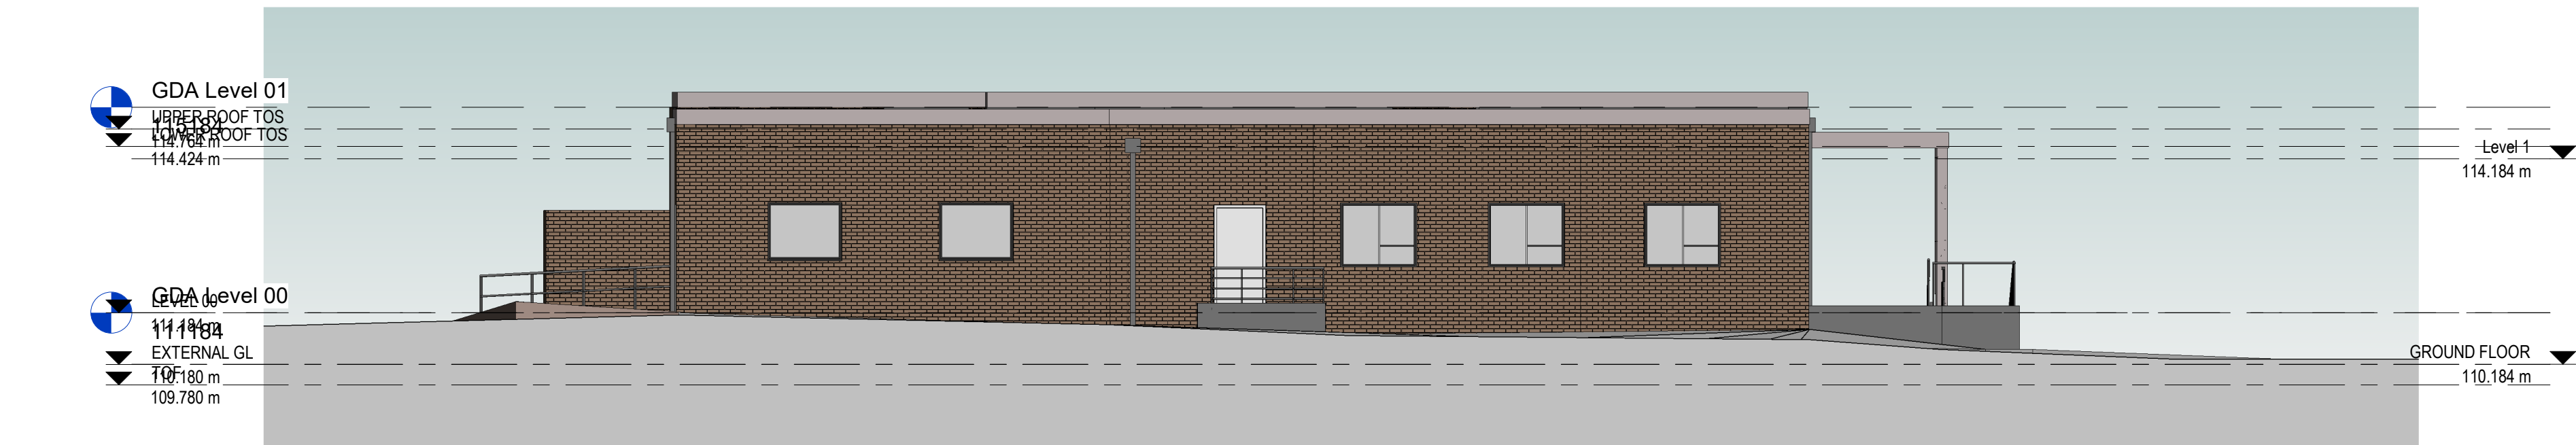

4 Existing East Elevation  
1 : 100

|     |     |                                  |            |
|-----|-----|----------------------------------|------------|
| P02 | CLS | Minor updates for Planning Issue | 17/12/2025 |
| P01 | MB  | Draft Planning Issue             | 12/11/2025 |
| Rev | By  | Description                      | Date       |



Client Name:  
NHS Property Services

Site Name:  
Whitefield Library, Pinfold Lane,  
Whitefield, M45 7NY

Project Name:  
Primary Care GP Surgery

Drawing Title:  
Existing Elevations

|             |             |              |
|-------------|-------------|--------------|
| Project No: | Sheet Size: | Scale:       |
| WFLREF      | A1          | As indicated |
| Drawn by:   | Checked by: | Approved by: |
| MB          | CLS         | CLS          |
|             |             | P02          |

Drawing Number:  
Project Code / Originator / Volume / Level / Type / Discipline / System-Number  
WFLREF-GDA-V1-ZZ-DR-A-9901