




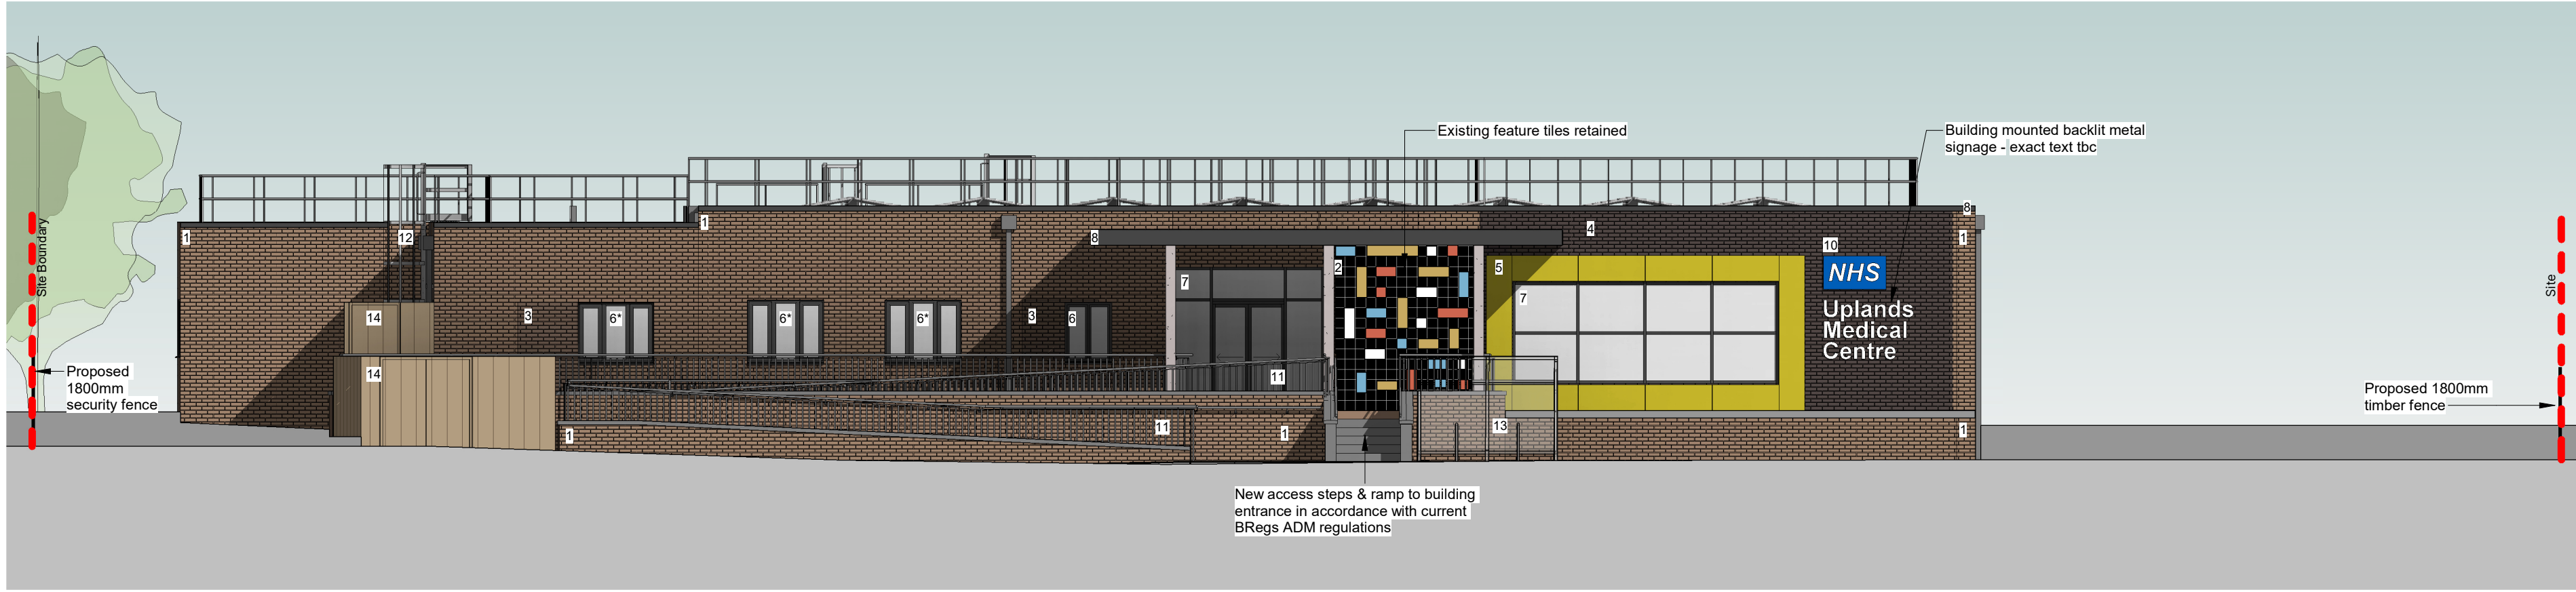

1 Proposed North Elevation
1 : 100

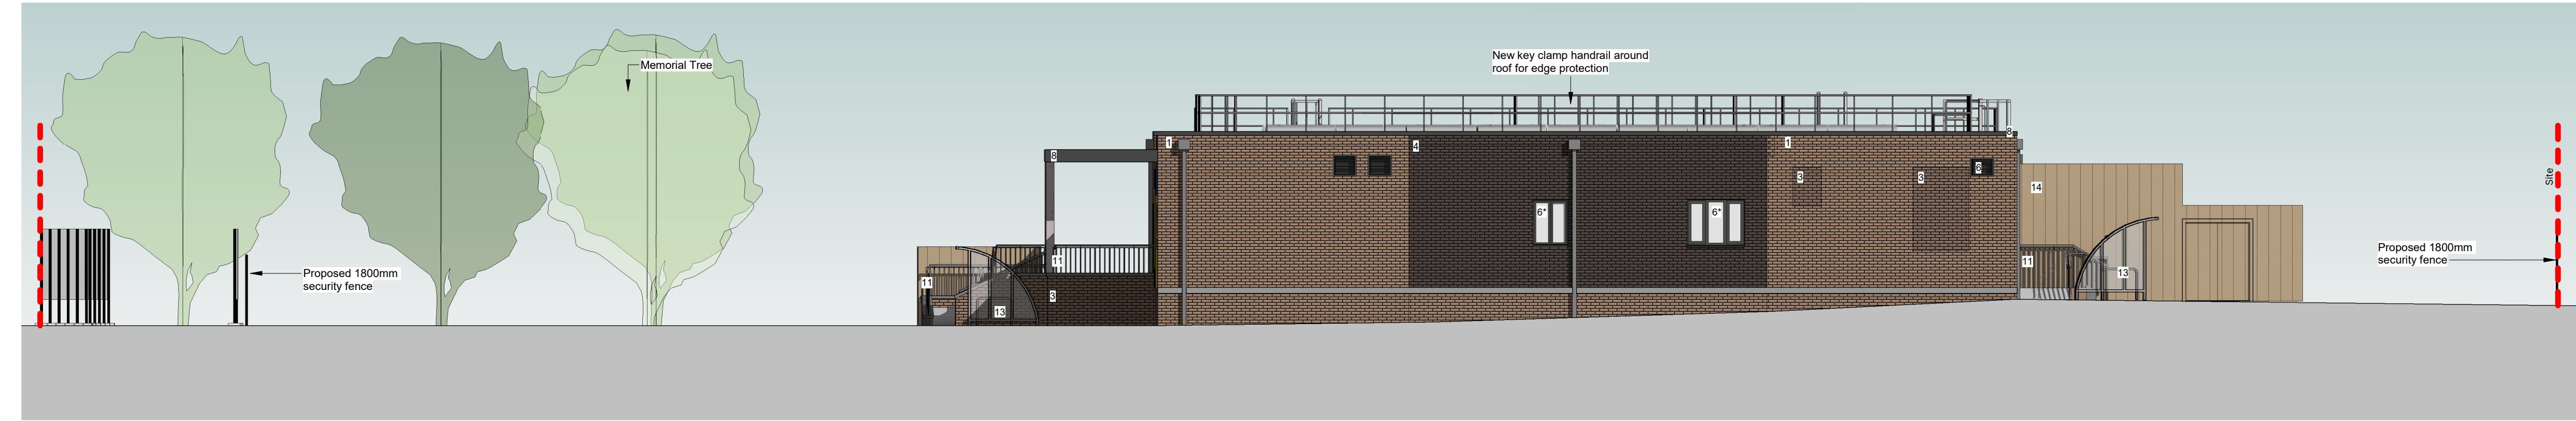

2 Proposed West Elevation
1 : 100

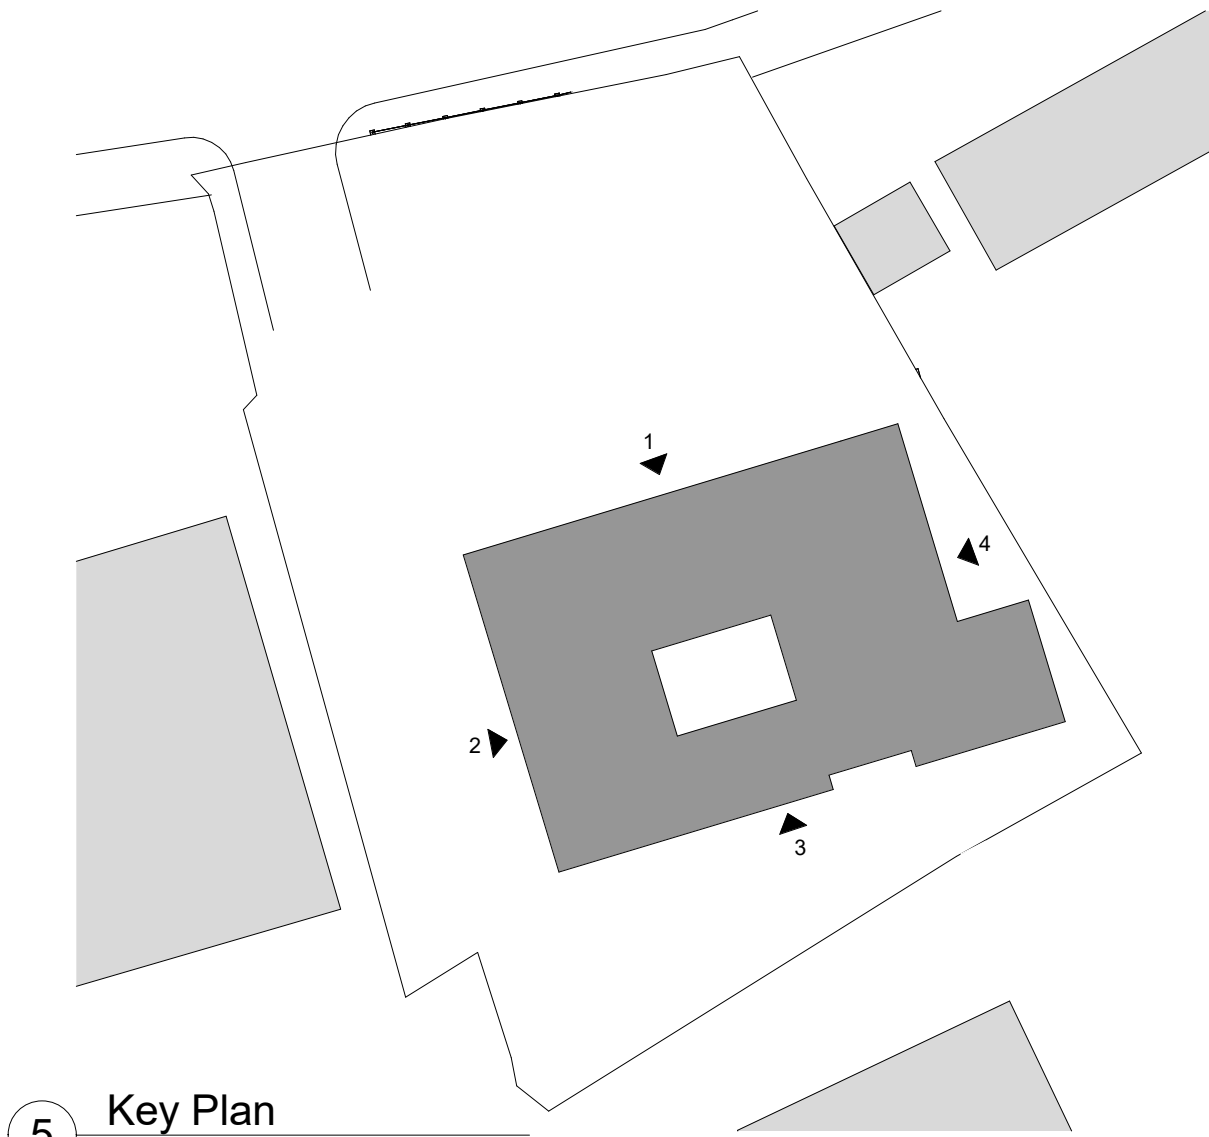

3 Proposed South Elevation
1 : 100



4 Proposed East Elevation
1 : 100

THIS DRAWING (OR ANY PART THEREOF) MAY NOT BE COPIED, TRANSMITTED OR DISCLOSED TO ANY THIRD PARTY OR UNAUTHORISED PERSON WITHOUT THE PRIOR WRITTEN PERMISSION OF GILLING DOD.

THIS DRAWING IS TO BE READ IN CONJUNCTION WITH ALL OTHER RELEVANT DRAWINGS PREPARED BY CONSULTANTS AND SUB-CONTRACTORS.

REPORT ANY DISCREPANCIES TO THE ARCHITECT OR REPRESENTATIVES THEREOF.
© ALL RIGHTS RESERVED. NO PART OF THIS DRAWING MAY BE REPRODUCED OR TRANSMITTED IN ANY FORM OR BY ANY MEANS WITHOUT THE WRITTEN PERMISSIONS OF THE COPYRIGHT HOLDER.

ONCE PRINTED AND DISTRIBUTED THIS DOCUMENT IS ASSUMED UNCONTROLLED. THIS DRAWING IS INTENDED TO BE PRINTED AT THE PAPER SIZE INDICATED IN THE INFORMATION BELOW.
DO NOT SCALE FROM THIS DRAWING. WORK ONLY TO PRINTED DIMENSIONS.

NOTES

Drawing to be read in conjunction with Planning pack & all relevant specialist details/surveys.

Levels based on Topographical Survey Ref 72968MCLS-01 Dated 19/12/24 by Survey Solutions. Building footprint & layout based on Building Survey Ref 72968MCLS-02 Dated 19/12/24 by Survey Solutions.

All details are to be referred to for Planning Approval purposes only and should at no point be considered as construction information.

Materials Key:

- 01. Existing brickwork
- 02. Existing mosaic tiles
- 03. Proposed Brickwork - Bowland Grey
- 04. Proposed Feature Brickwork - Kelham Black
- 05. Proposed Rainscreen cladding, colour: TBC
- 06. Proposed PPC aluminium windows and louvers
- 07. Windows with Obscure Glass for Privacy to Clinical Rooms
- 08. Proposed PPC aluminium curtain wall lobby and Waiting Room
- 09. Proposed PPC aluminium external doors
- 10. Proposed Signage: Metal
- 11. Proposed Metal railings
- 12. Proposed CAT ladder
- 13. Proposed Cycle stands
- 14. Proposed Timber Fencing
- 15. Proposed Metal Acoustic Louvered Fence

P03	CLS	Minor updates for Planning Issue	17/12/2025
P02	CLS	PV array layout updated	20/11/2025
P01	MB	Draft Planning Issue	12/11/2025
Rev	By	Description	Date



The Cruck Barn, Duxbury Park, Chorley, Lancashire, PR7 4AT
+44 1257 260070 | contact@gillingdod.com | gillingdod.com

Client Name:
NHS Property Services

Site Name:
Whitefield Library, Pinfold Lane,
Whitefield, M45 7NY
Project Name:
Primary Care GP Surgery

Drawing Title:
Proposed Elevations

Project No:	Sheet Size:	Scale:	
WFLREF	A1	As indicated	
Drawn by:	Checked by:	Approved by:	Revision:
MB	MB	CLS	P03

Drawing Number:
Project Code / Originator / Volume / Level / Type / Discipline / System-Number
WFLREF-GDA-V1-ZZ-DR-A-9902