


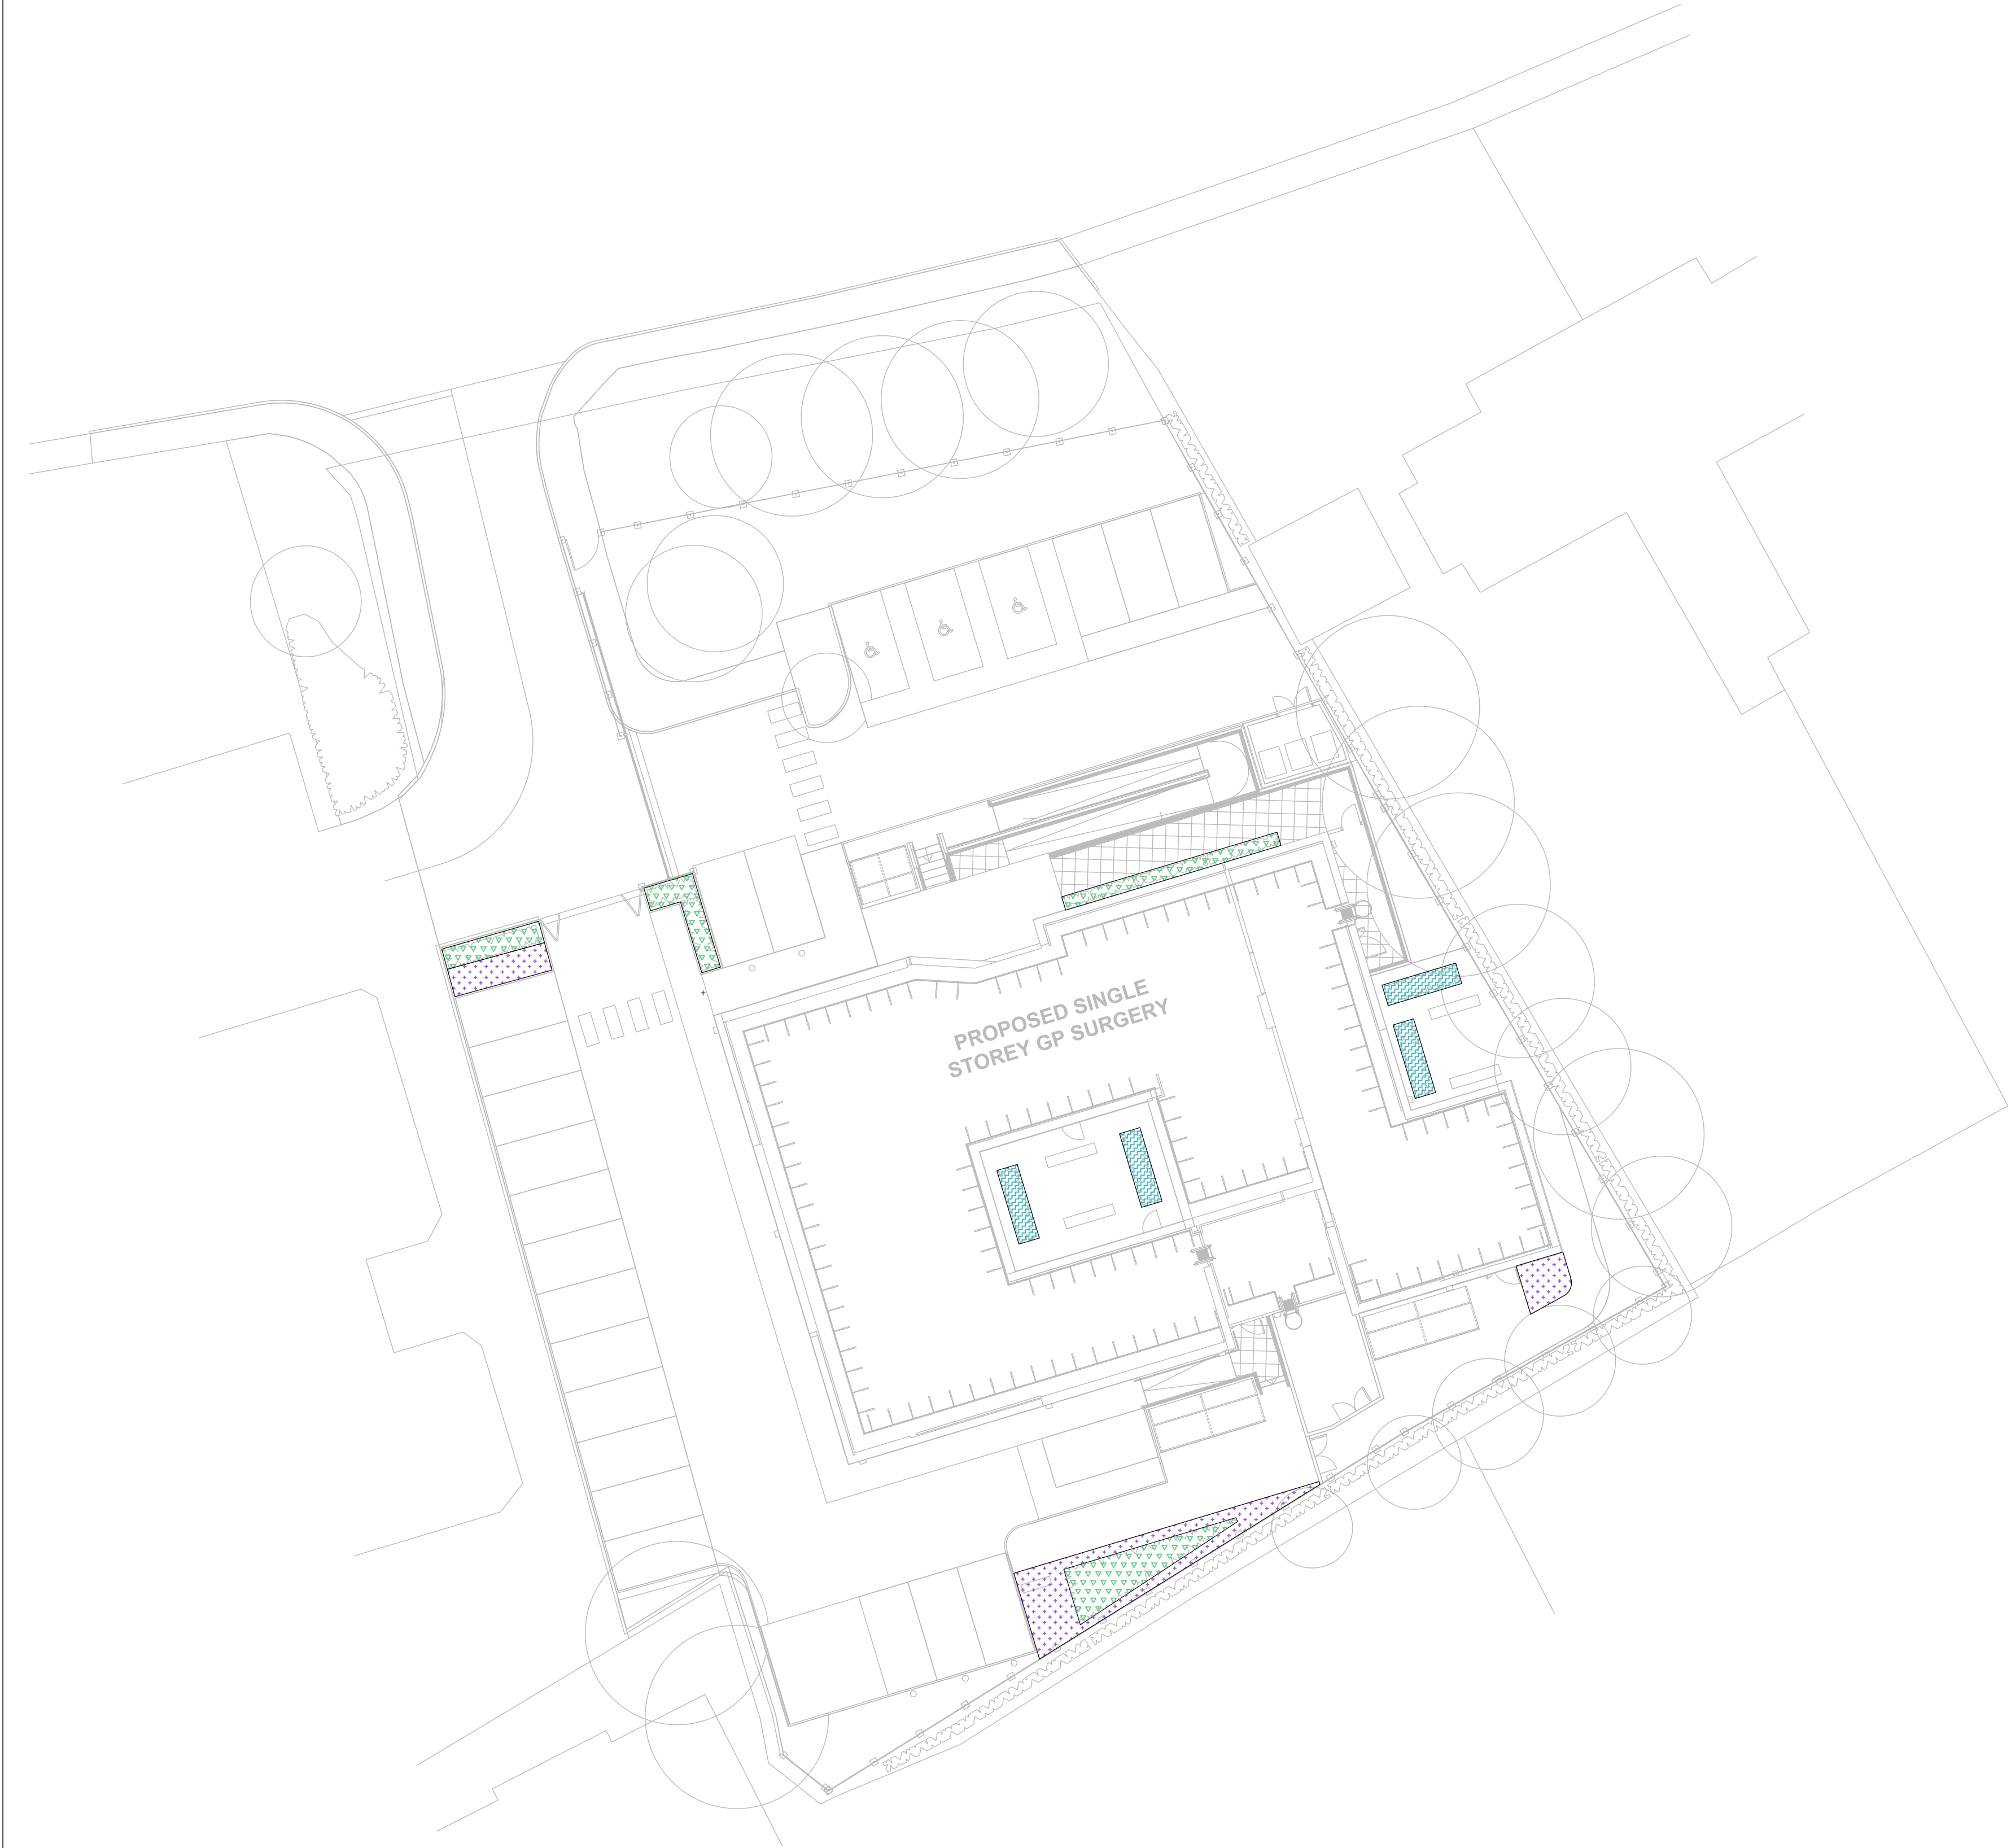

Planting Areas		
Mix Type	Description	Area
General Planting Mix	Native and ornamental grasses, perennials, shrubs and ground cover to in-ground planted areas	30m2
Raised Planter Mix	Native and ornamental grasses, perennials, shrubs and ground cover to raised planters	14m2
Wildflower Lawn Mix	Wildflower mix to lawn areas of proposed site	31m2

Planting Schedule				
No	Species	National Plant Specification / Description	Pot Size	Density
General Planting Mix - 23m2				
14	Acanthus mollis	20-30cm ht, good clump form	3L	6 / m2
14	Anemanthele lessoniana	20-30cm ht, good clump form	3L	6 / m2
14	Anemone nemorosa	20-30cm ht, good clump form	3L	6 / m2
14	Carex pendula	20-30cm ht, good clump form	3L	6 / m2
14	Dryopteris felix-mas	20-30cm ht, good clump form	3L	6 / m2
14	Dryopteris wallachiana	20-30cm ht, good clump form	3L	6 / m2
14	Echinacea purpurea	20-30cm ht, good clump form	3L	6 / m2
14	Geranium macrorrhizum	20-30cm ht, good clump form	3L	6 / m2
14	Geranium pratense	20-30cm ht, good clump form	3L	6 / m2
14	Hakonechloa macra	20-30cm ht, good clump form	3L	6 / m2
14	Leucanthum vulgare	20-30cm ht, good clump form	3L	6 / m2
14	Molinia 'Breeze'	20-30cm ht, good clump form	3L	6 / m2
14	Vinca Minor 'Reticulata'	20-30cm ht, good clump form	3L	6 / m2
Raised Planter Mix - 14m2				
9	Anemanthele lessoniana	20-30cm ht, good clump form	3L	6 / m2
9	Anemone blanda 'White Sp'	20-30cm ht, good clump form	3L	6 / m2
9	Astrantia 'Star of Fire'	20-30cm ht, good clump form	3L	6 / m2
9	Carex pendula	20-30cm ht, good clump form	3L	6 / m2
9	Dryopteris wallachiana	20-30cm ht, good clump form	3L	6 / m2
9	Echinacea purpurea	20-30cm ht, good clump form	3L	6 / m2
9	Geranium pratense	20-30cm ht, good clump form	3L	6 / m2
9	Luzula nivea	20-30cm ht, good clump form	3L	6 / m2
9	Molinia 'Breeze'	20-30cm ht, good clump form	3L	6 / m2
9	Vinca Minor 'Reticulata'	20-30cm ht, good clump form	3L	6 / m2
Wildflower Lawn Mix - 31m2				Density
	'Wildflower Turf Landscape 34' or similar. To include, but not limited to, the below species			Turf to be installed as provided and to manufacturers recommendations
	Centaurea nigra (Common Knapweed)			
	Cynosurus cristatus (Crested Dogstall)			
	Festuca ovina (Sheep's Fescue)			
	Hypochaeris radicata (Cats Ear)			
	Linaria vulgaris (Common Toadflax)			
	Lotus corniculatus (Birdsfoot Trefoil)			
	Primula veris (Cowslip)			
	Rumex acetosa (Common Sorrel)			
	Scorzoneroides autumnalis (Autumn Hawkbit)			
	Silene vulgaris (Bladder Campion)			
	Stachys officinalis (Betony)			

NOTES:

DO NOT SCALE. Use figured dimensions only. The contractor is requested to check all dimensions before the work is put in hand. Copyright of this drawing belongs solely to Iteriad Ltd ©. This drawing must only be used for the purpose for which it is supplied and its contents must not be reproduced for any purpose without written permission. Areas indicated, or areas calculated from this drawing should be used for valuation purposes or as the basis for development contracts. Iteriad Ltd is a limited liability company registered in England and Wales. Number 7966573

TO BE READ IN CONJUNCTION WITH:

KEY PLAN

P02	PLANTING AREAS AND SCHEDULE UPDATED IN LINE WITH SITE PLAN	MJS	KLH	07.01.26
P01	PLANNING ISSUE	MJS	KLH	10.11.25
REV	DETAILS	DRAWN BY	CHECKED BY	CHECKED DATE

DRAWING RECORD

STATUS

For Planning Approval

CLIENT

NHS Property Services

MASTERPLANNERS/LANDSCAPE ARCHITECTS

(iteriad)
Studio
2 Craigwood Cottages,
Eckington,
Windermere,
Cumbria
LA23 1LG
T: (+44) 15394 43018
E: studio@iteriad.com
W: www.iteriad.com

PROJECT TITLE

Primary Care GP Surgery

DRAWING TITLE

Landscape Planting Plan

SCALE	DRAWN BY	DATE
1:200@A1	MJS	Nov '25

JOB/DRAWING NUMBER	REVISION
WFLREF-ITR-XX-00-DR-L-0401	P02