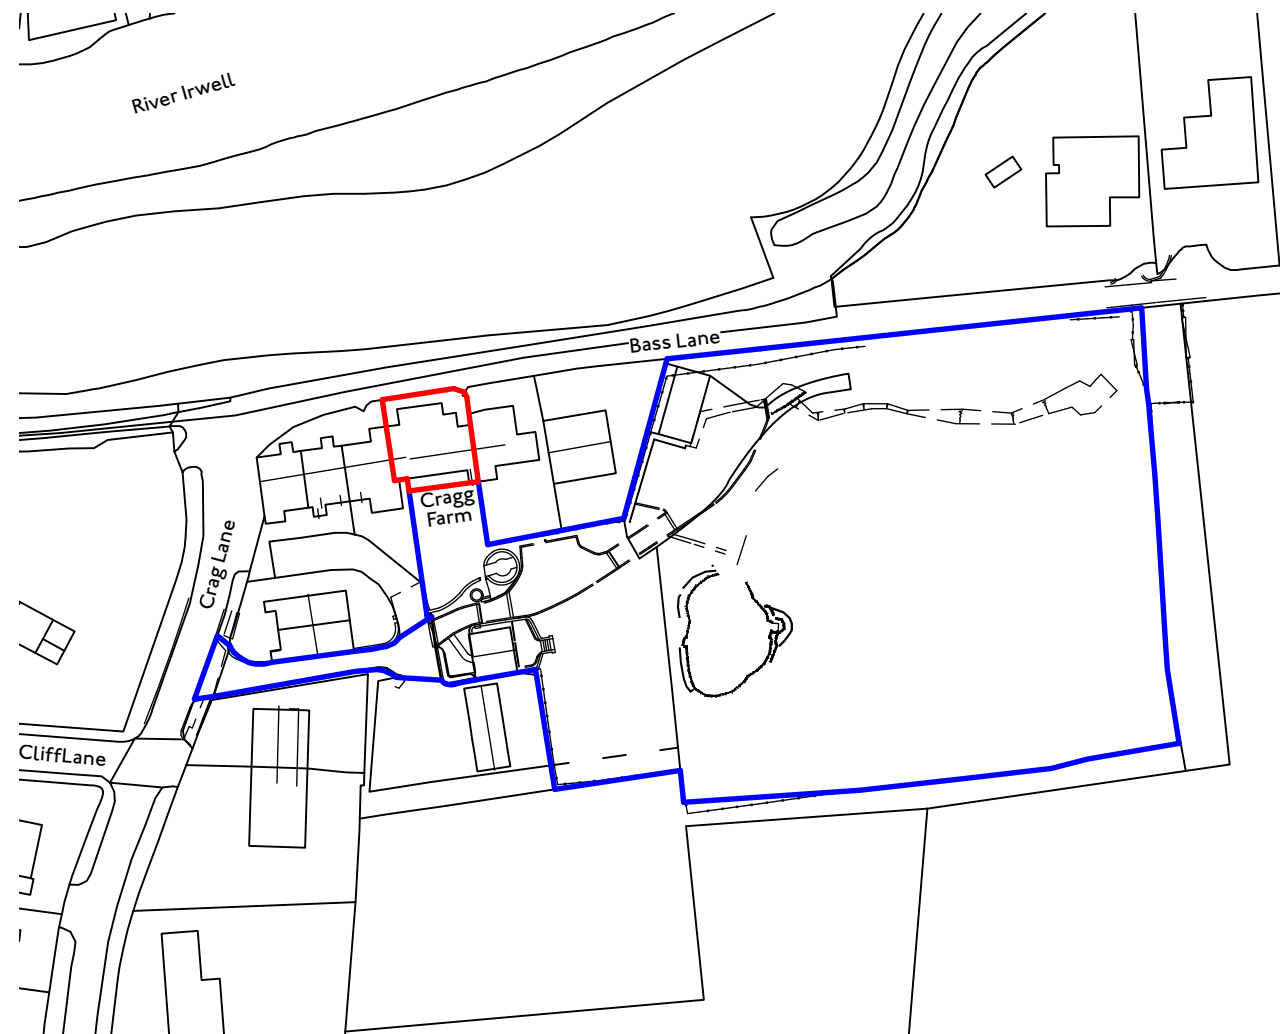
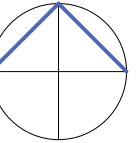


Ordnance Survey © Crown Copyright 2019. All rights reserved. Licence number 100022432

HEM
ARCHITECTS

📍 Parkhead House, Carver Street,
Sheffield, S1 4FS
☎ 0114 442 0123
💻 hemarchitects.co.uk
✉ hello@hemarchitects.co.uk

Scale @ A3: 1:1250

Purpose: For Information

Status: S2 **Revision:** P3

Drawn: YC **Checked:** KD

P3 28/05/24 NS
P2 20/12/23 KD

Minor updates
Minor updates

Crag Farm



Site Location Plan 2

Client: Tom & Gemma Holroyd

Drawing No: H2325-HEM-01-ZZ-DR-A-00001



This drawing is the copyright of HEM Architects & should not be reproduced in whole or in part without their written permission.

H2325-HEM-00-ZZ-M3-A-00001.vwx

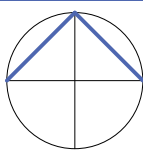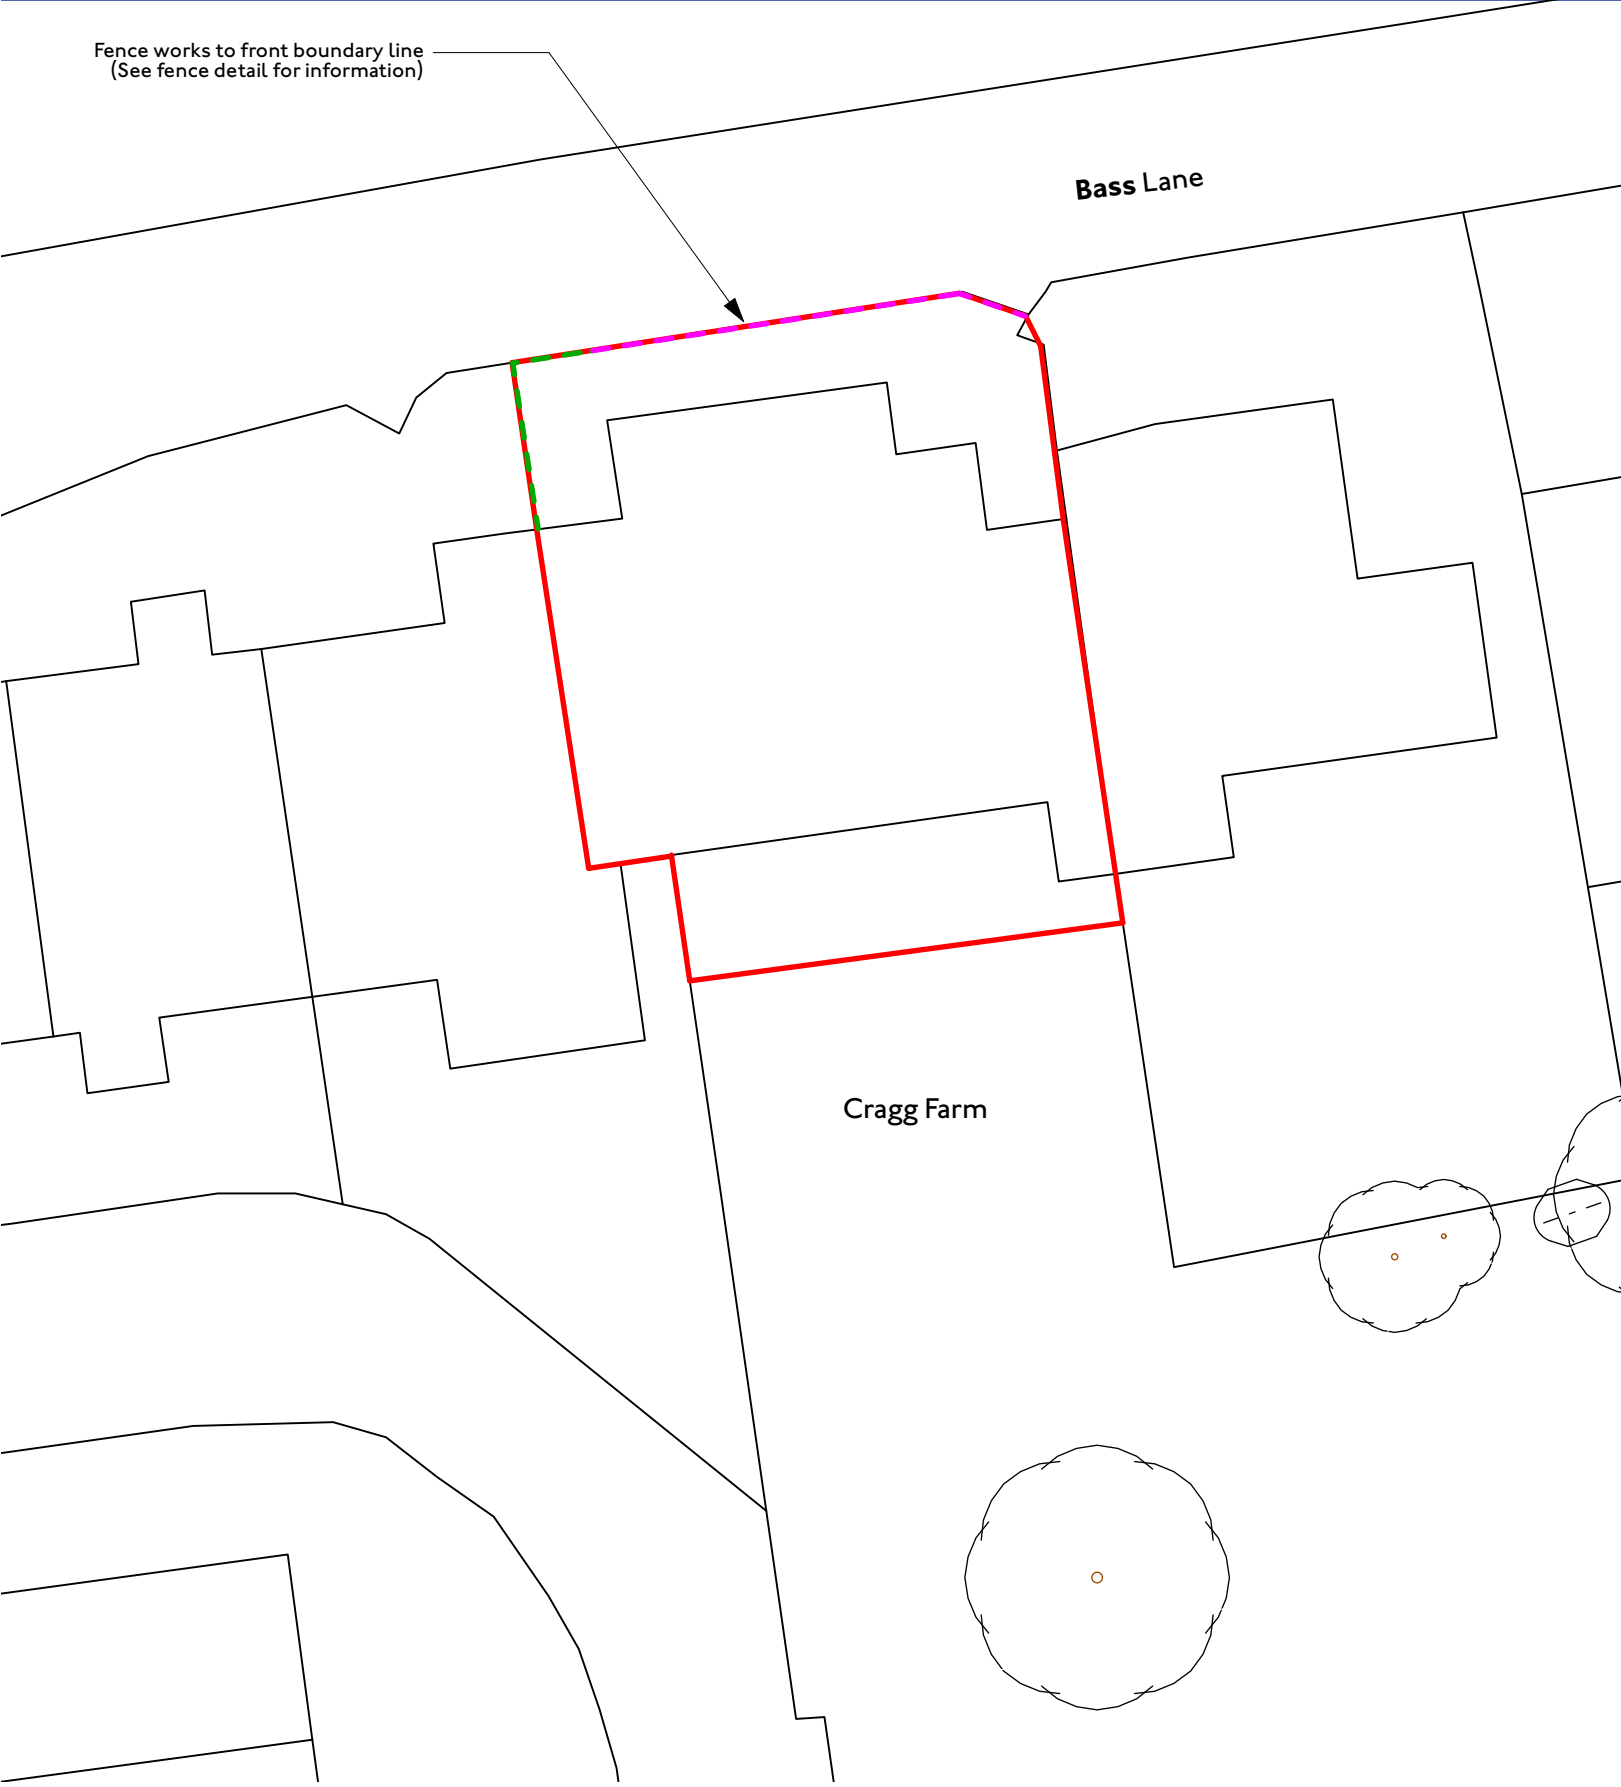



- Key
- 1550 high fence behind low wall
 - 1200 high fence behind low wall

Fence Detail

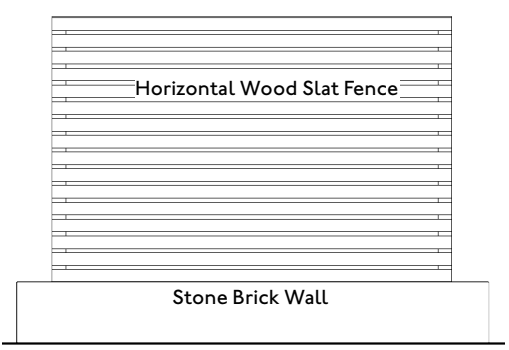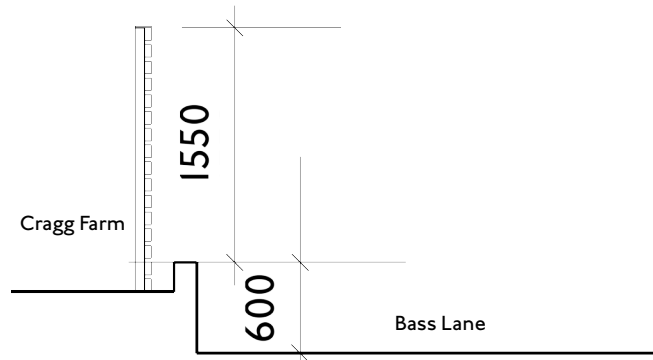

2 Section Through 1550 High Fence

3 Elevation of 1550 High Fence

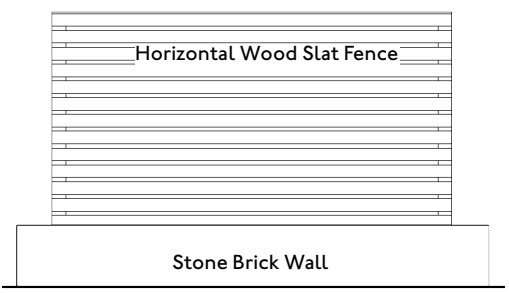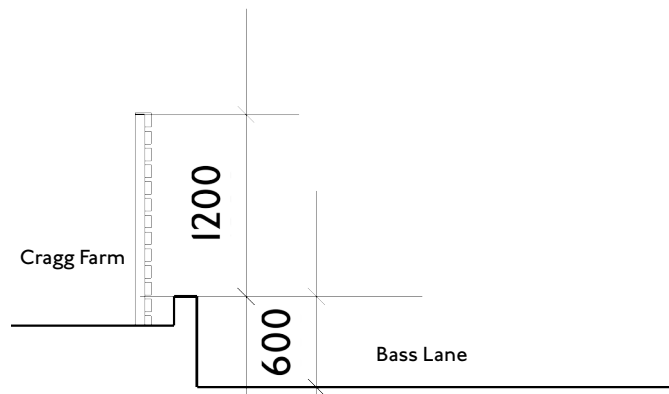

4 Section Through 1200 High Fence

5 Elevation of 1200 High Fence

1 Site Plan

HEM
ARCHITECTS

Parkhead House, Carver Street,
Sheffield, S1 4FS
0114 442 0123
hemarchitects.co.uk
hello@hemarchitects.co.uk

Scale @ A3: As Noted
Purpose: For Information
Status: S2 Revision: P3
Drawn: YC Checked: KD

P3 20/12/23 KD Minor update
P2 20/12/23 KD Minor updates

Cragg Farm
Existing Site/Block Plan 2
Client: Tom & Gemma Holroyd
Drawing No: H2325-HEM-01-ZZ-DR-A-00002