



As Approved Front Elevation: 1/100



As Approved Side (North East) Elevation: 1/100



GA Proposed Front Elevation: 1/100




GA Proposed Side (North East) Elevation: 1/100



As Approved Rear Elevation: 1/100



As Approved Side (South West) Elevation: 1/100

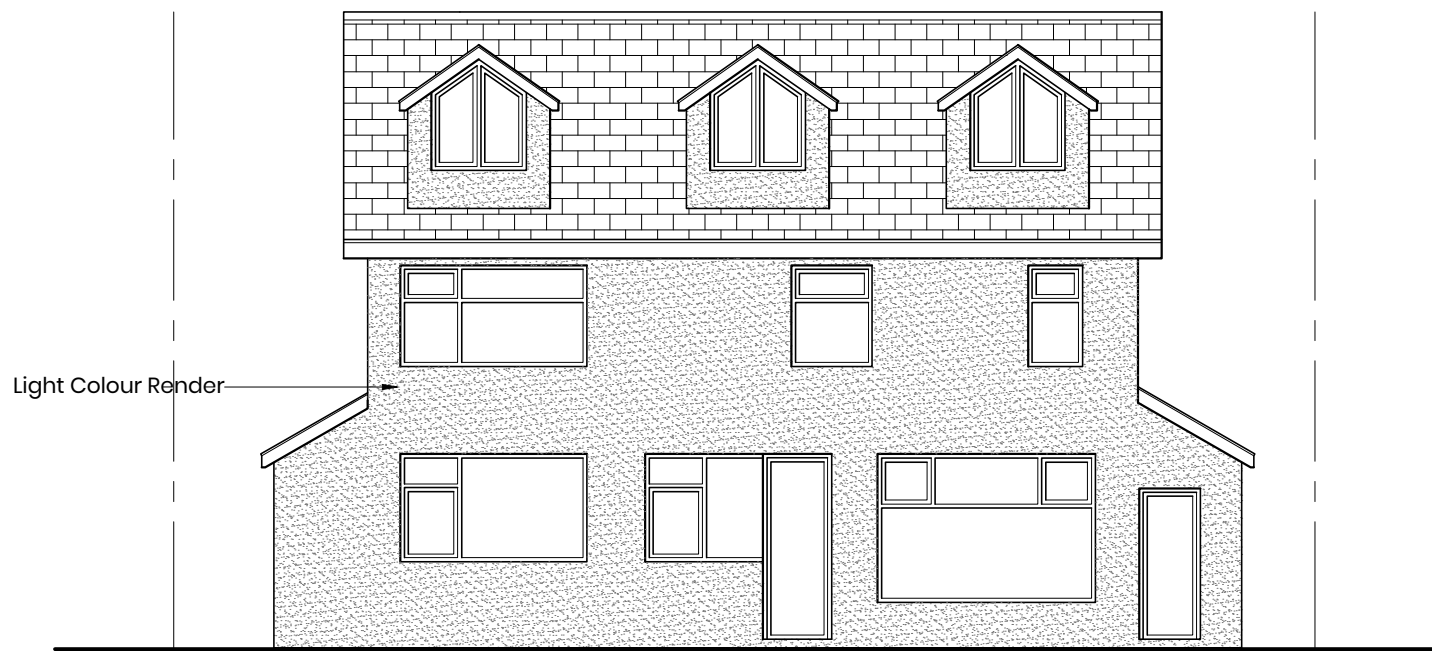

GA Proposed Rear Elevation: 1/100



GA Proposed Side (South West) Elevation: 1/100

General Notes:
All site dimensions shall be verified by the Contractor on site prior to commencing any works.
Do not scale from this drawing.
Design intent drawing only. Construction to comply with latest building regulation requirements.
This drawing is the property of 'Studio Tashkeel Architecture Ltd' and copyright is reserved by them. The drawing is not to be copied or disclosed by or to any unauthorised persons without the prior written consent of Studio Tashkeel Architecture Ltd.

Rev	Description	Date	Dr by	App by



client name Mr. Ali Spahiu	
project 100 Park Lane	
drawing GA Existing & Proposed Elevations	
project number 200301	scale 1/100 @ A1
drawing number PL_003	issue status PLANNING
This drawing is to be read in conjunction with all related drawings. All dimensions must be checked and verified on site before commencing any work or producing shop drawings. The originator should be notified immediately of any discrepancy. This drawing is copyright and remains the property of Studio Tashkeel Architecture Ltd.	