


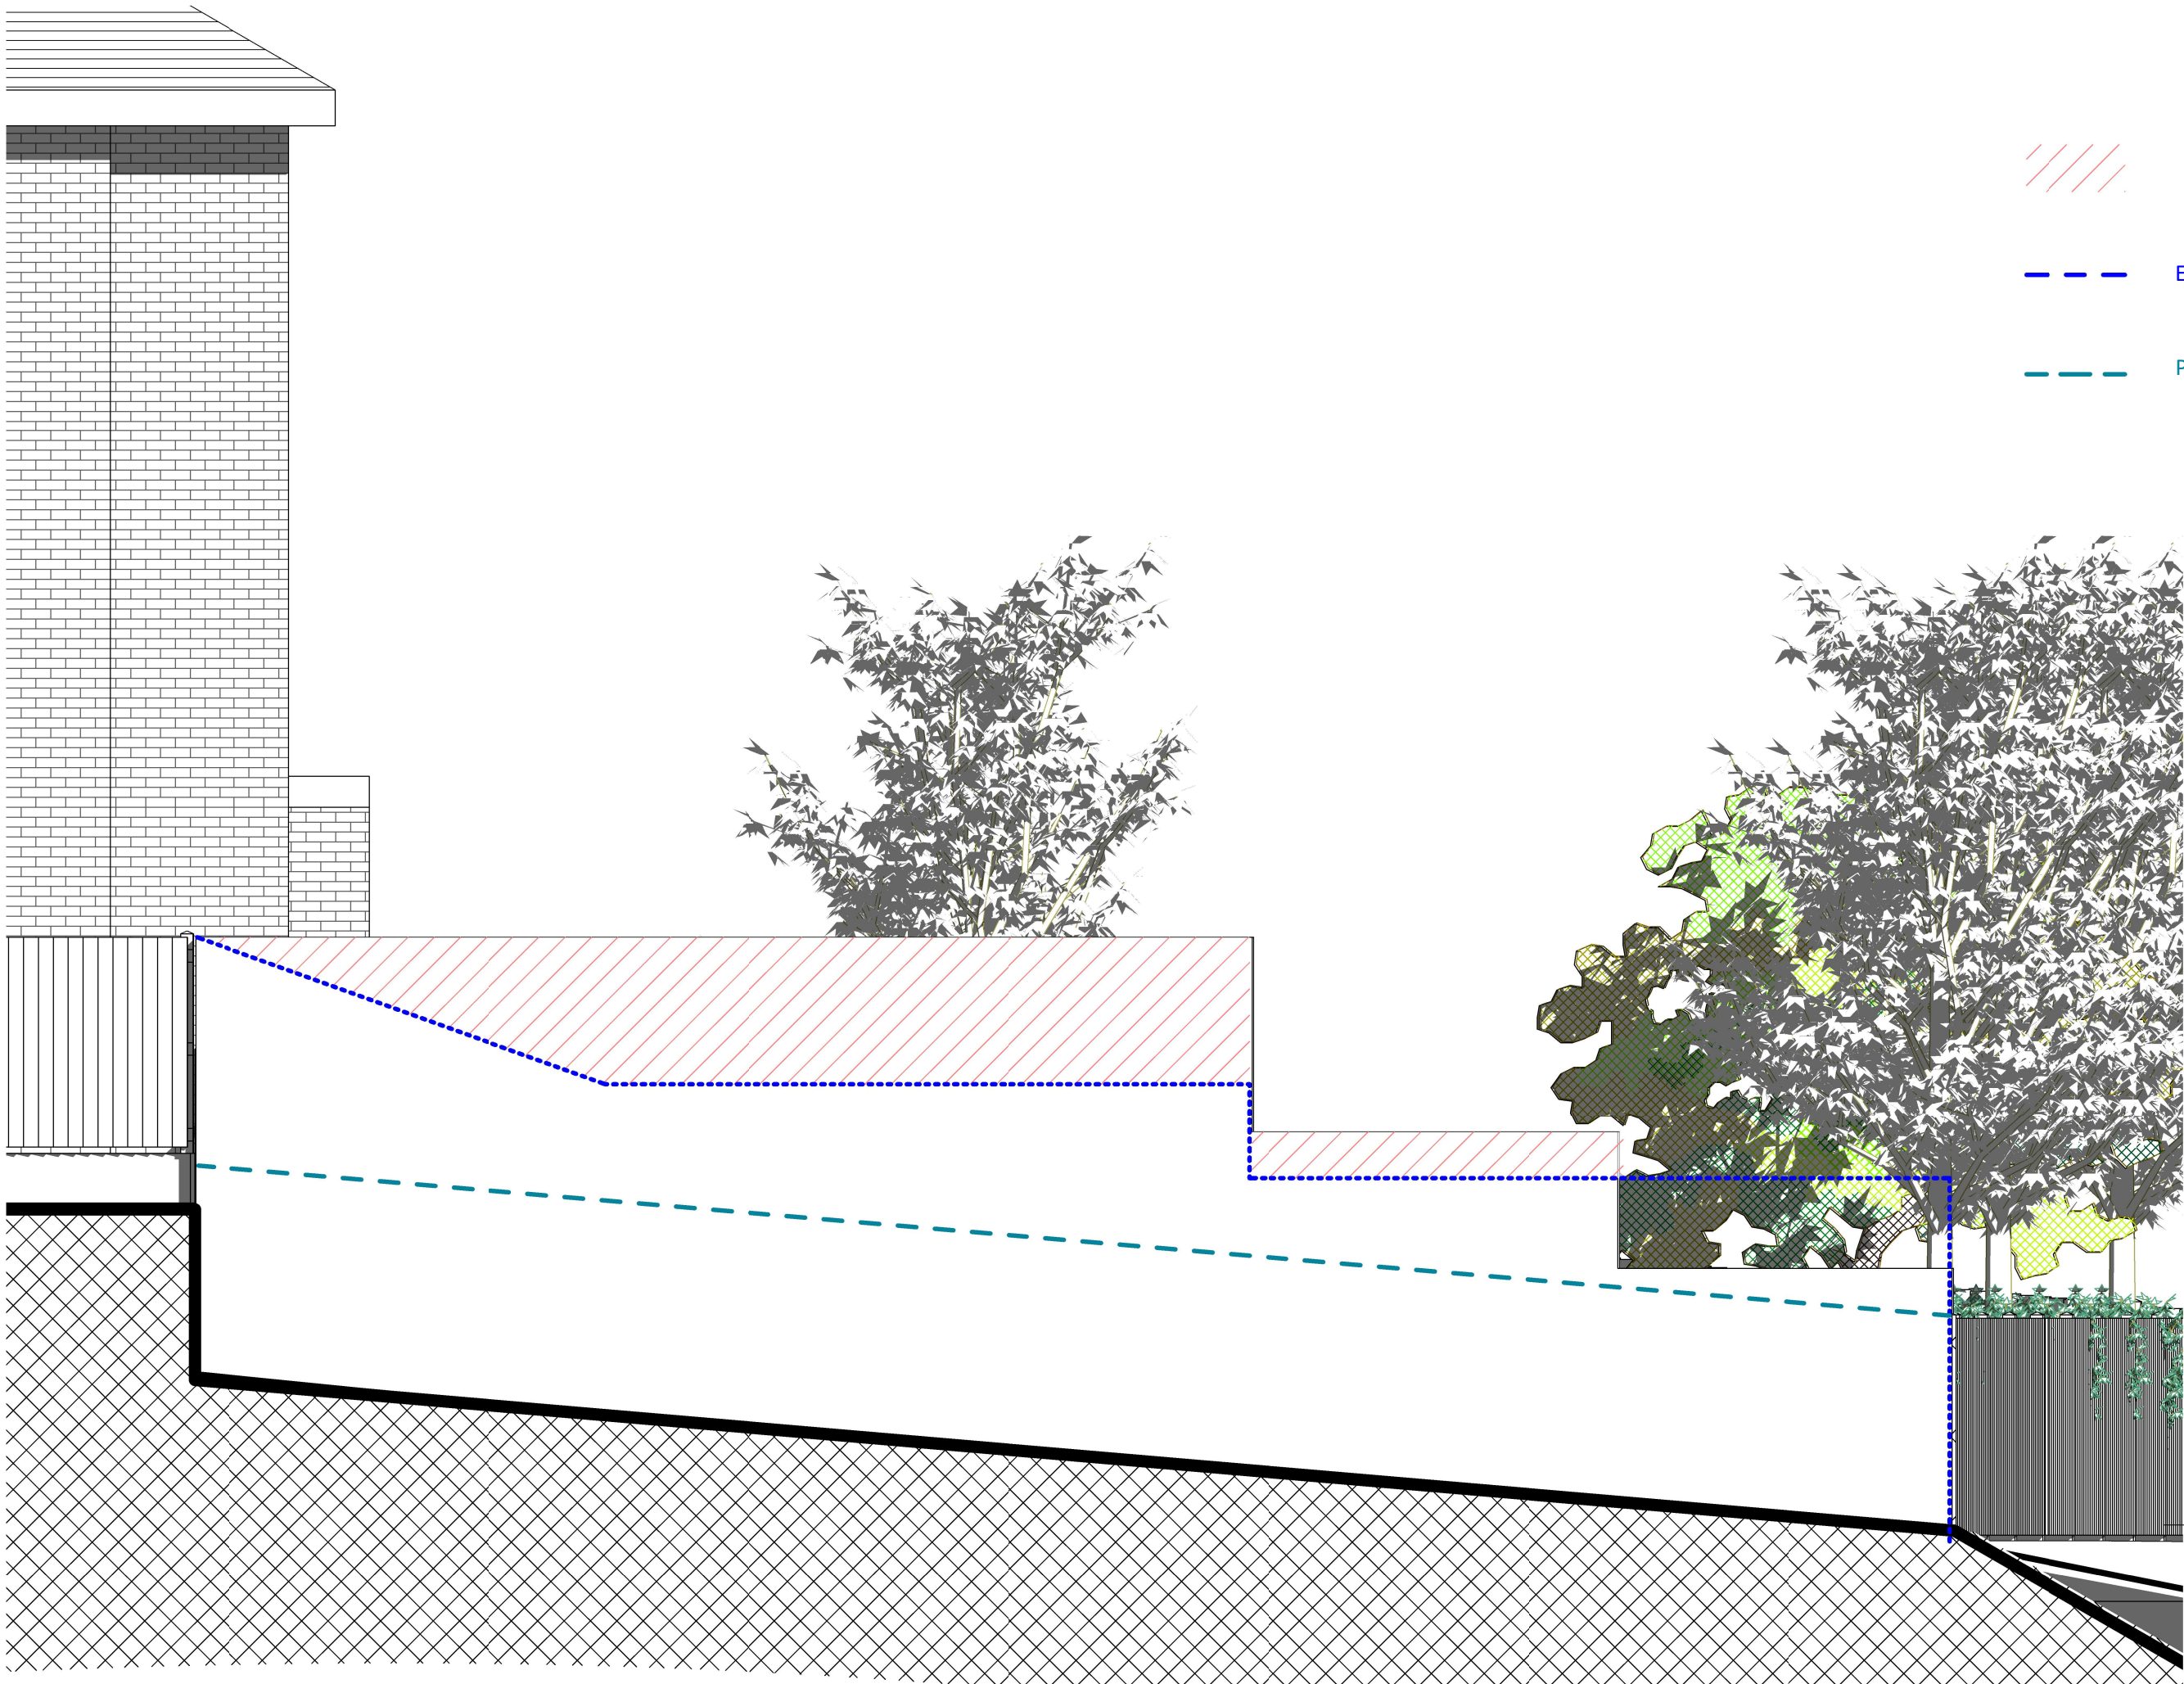

Proposed



Existing elevation line



Pre-Existing elevation line

GENERAL NOTES:
ONLY SCALE OF DRAWINGS FOR PLANNING PURPOSES
ALL DIMENSIONS ARE TO BE CHECKED ON SITE. INCONSISTENCIES ARE TO BE REPORTED TO DIMENSIONS IMMEDIATELY.
COPYRIGHT OF PLANNING DIMENSIONS LTD

PROJECT TITLE

Shrewsbury House ,Lowther Road
/Shrewsbury Road
,Prestwich,manchester ,M25 9QG

CLIENT

A

PROJECT NO

-

DRAWING TITLE

Unnamed

SCALE (@ A3)

1 : 50

DRAWING NUMBER

PR- E008

REV

A

Date

04/11/2022

Drawn by

Author

info@pdimensions.co.uk
www.pdimensions.co.uk
0208 076 9300

Unit 7
Hawthorn Business Park
165 Granville Road
NW2 2AZ
London



REAR ELEVATION