



- DRAWING NOTES
- Drawing for Planning purposes only
 - Use only written dimensions, all dimensions to be checked on site
 - Drawing is the property of studioPH Limited and must not be reproduced without permission


BLOCK A
UNITS 01 - 03

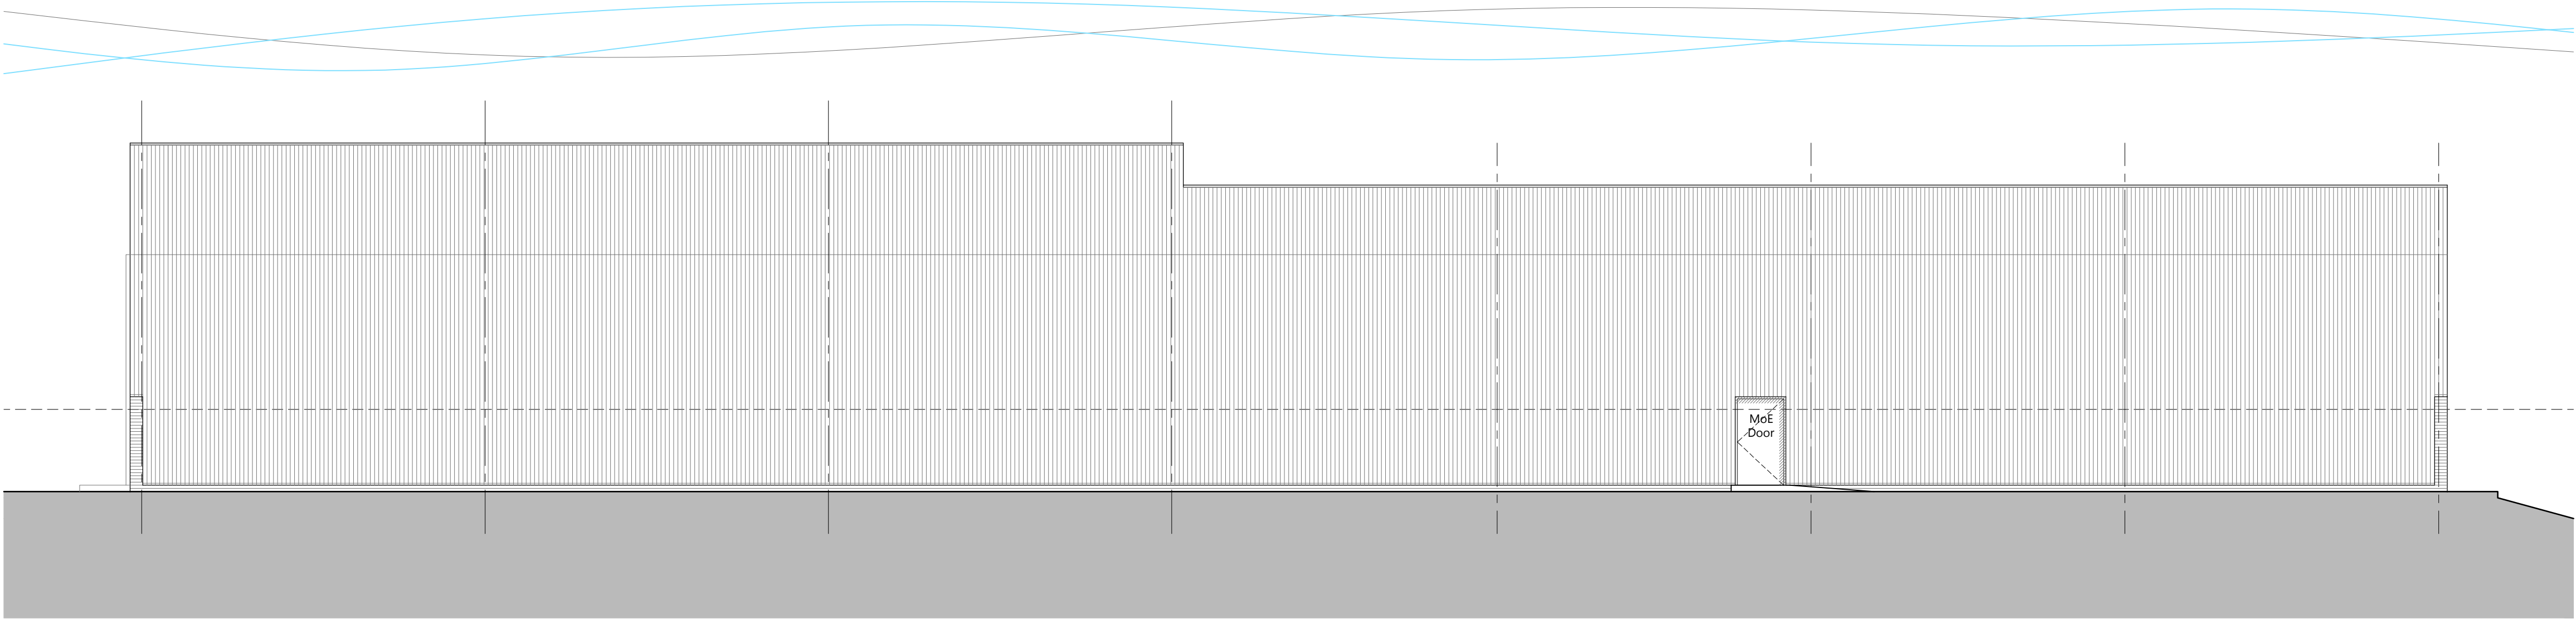

C - PROPOSED WEST ELEVATION TO RIVER IRWELL
1:100

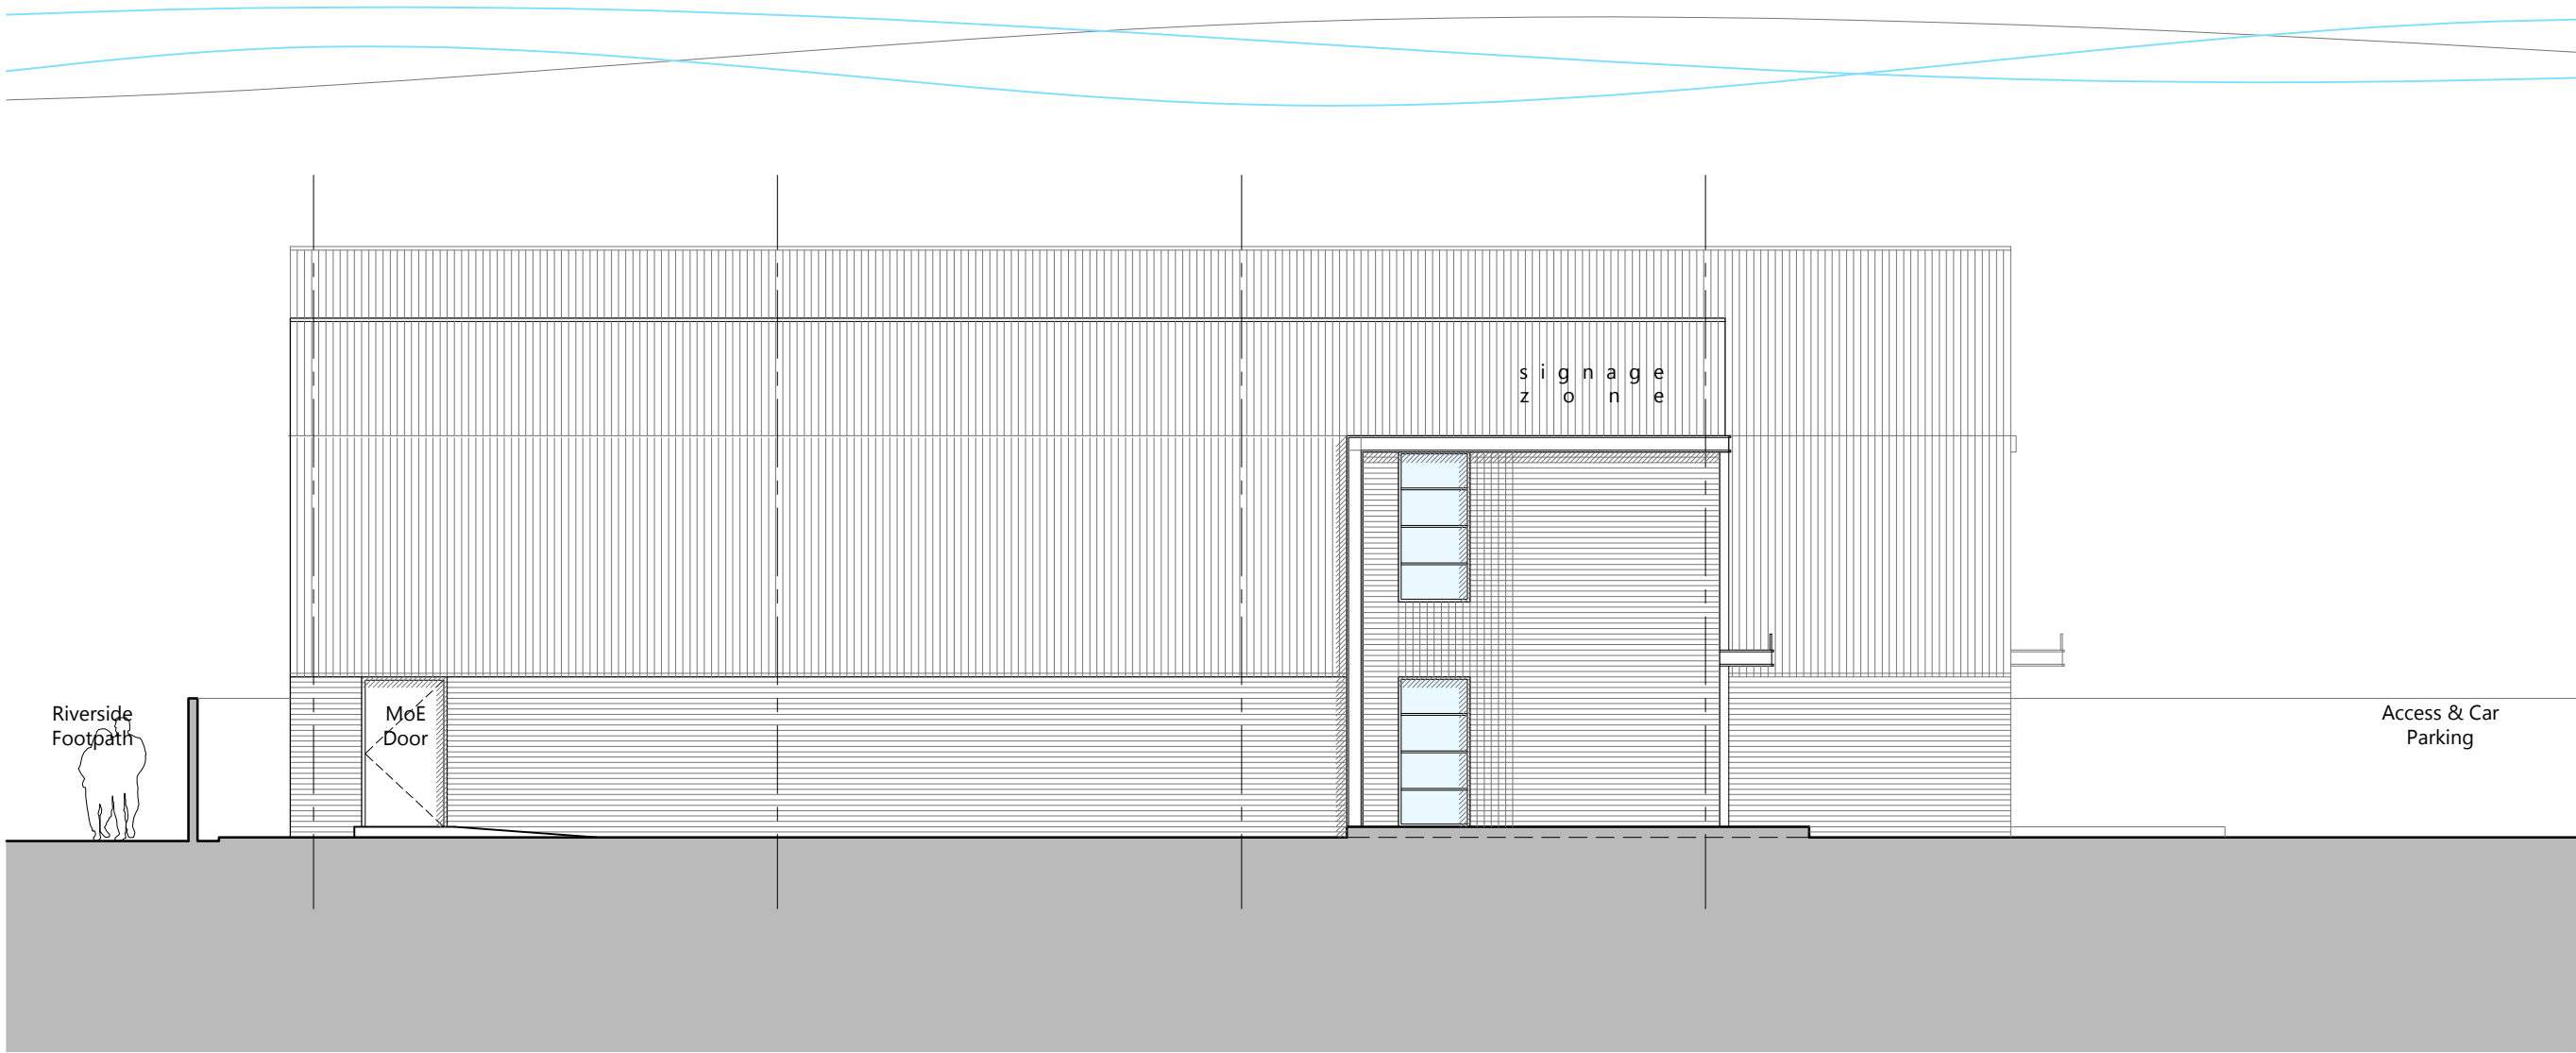

D - PROPOSED SOUTH ELEVATION TO BLOCK B
1:100

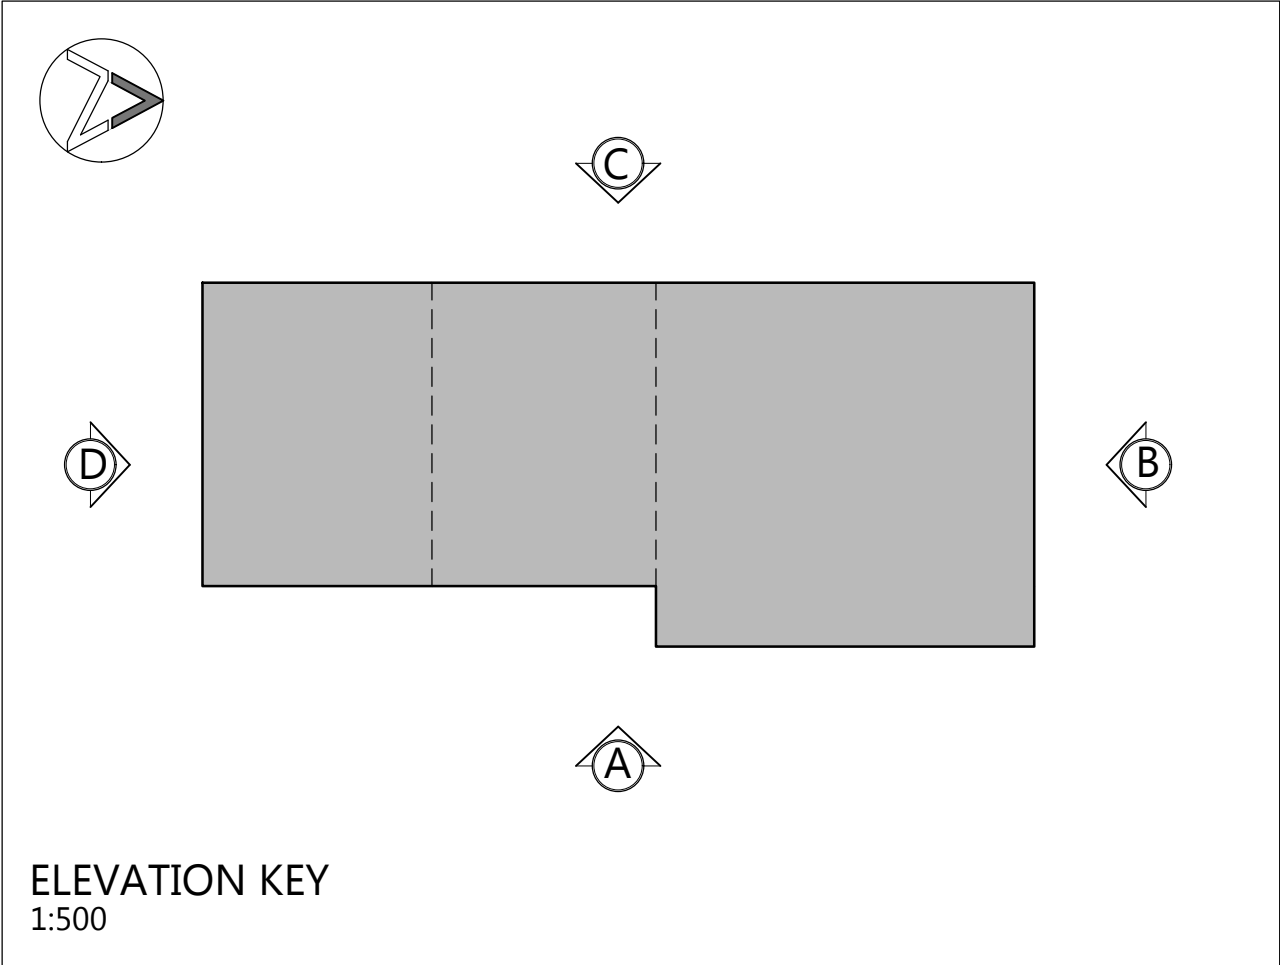

B 12.08.24	NMA APPLICATION - ADDITIONAL WINDOWS TO UNIT 01, CHANGES TO CLADDING ON REAR ELEVATION	PJH
A 20.07.22	PLANNING APPLICATION ISSUE	PJH
Rev	Description	Drawn

Client
FINISHING TECHNIQUES LTD

Project
LAND AT HARVARD ROAD,
BURY, BL9 0FU

Drawing title
BLOCK A - UNITS 01 - 03
PROPOSED ELEVATIONS 2-2

Scale	Drawn	Checked
1:100@A1	PJH	PJH
Date	Drawing status	
26/05/2022	Planning	
Drawing number	Revision	
0345(P)124	B	

studioPH
architecture

studioPH Limited
201 South
Lancaster House
Church Street
Bury BL9 0FU
0161 821 3550
info@studioPH.co.uk
www.studioPHarchitecture.co.uk